



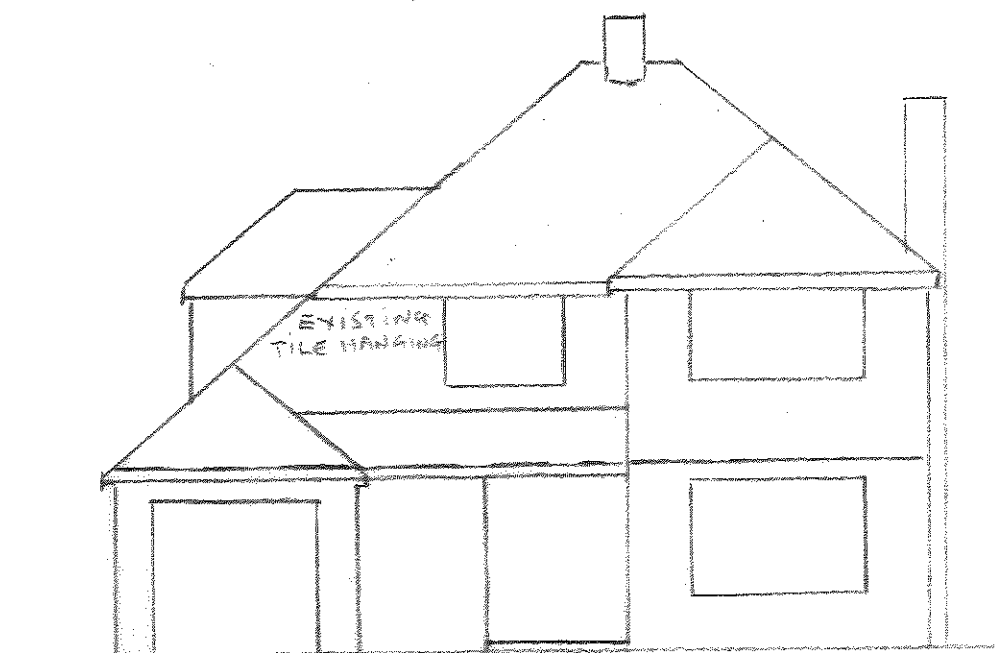


SIDE ELEVATION (N)

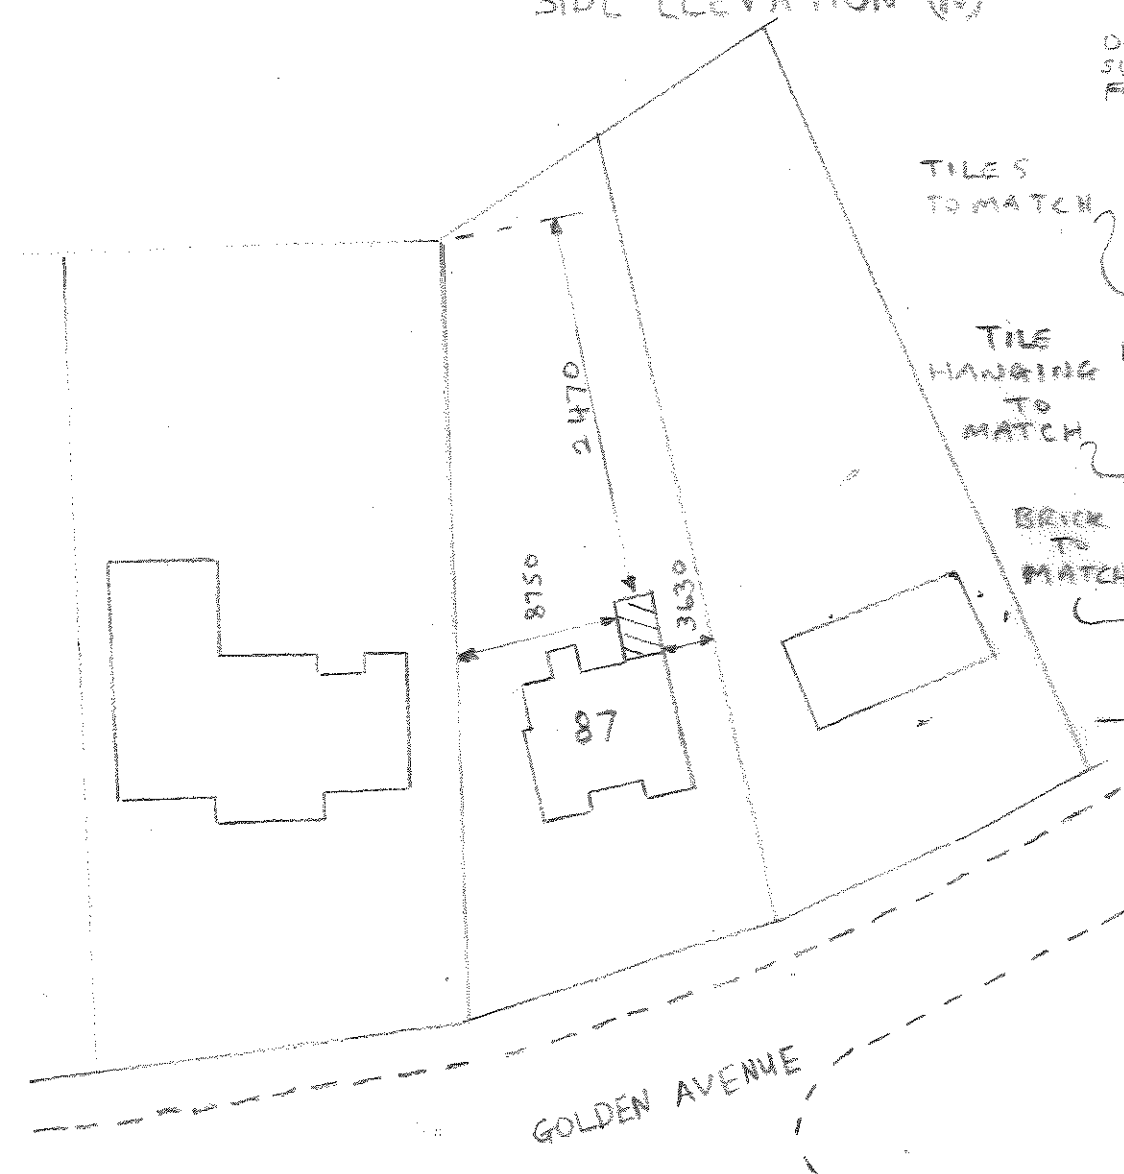

FRONT ELEVATION



REAR ELEVATION

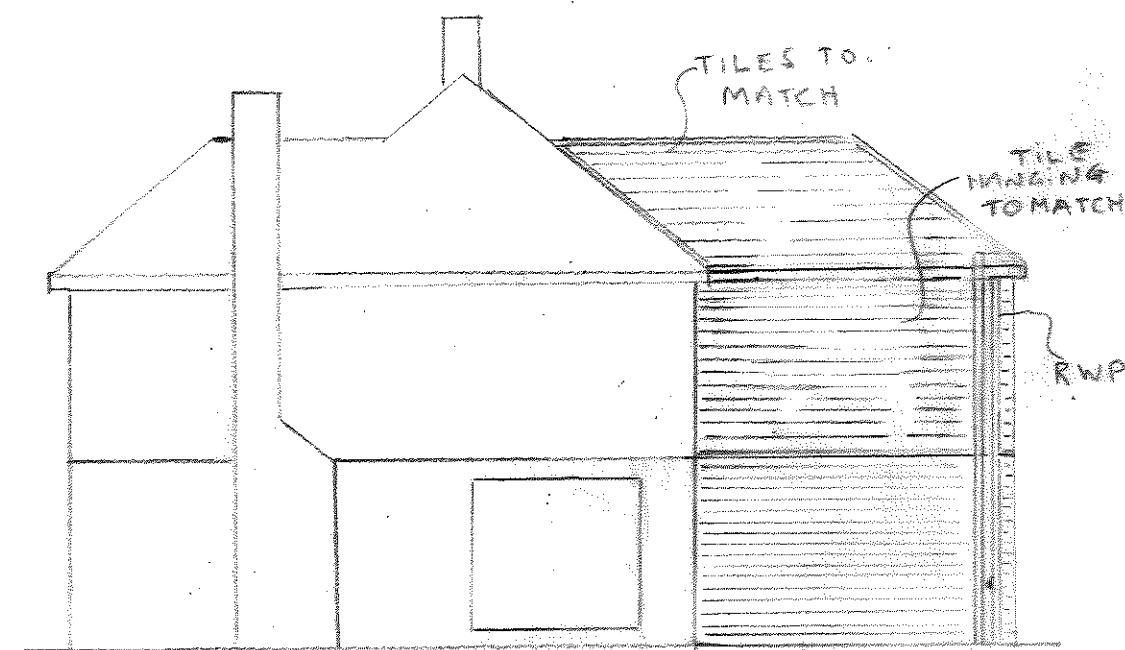

SIDE ELEVATION (S)

DRAWING TITLE: PROPOSED EXTENSION
 TITLE: 87 GOLDEN AVENUE
 EAST PRESTON
 SCALE: 1:100 U.O.S.
 DATE: FEBRUARY 2018 REV3 JULY 2019
 DRG NO: SW SHEET 1 OF 5
 NOTE: THIS DRAWING IS TO BE
 READ IN CONJUNCTION WITH
 APPENDIX A.

BLOCK PLAN Scale 1:500