

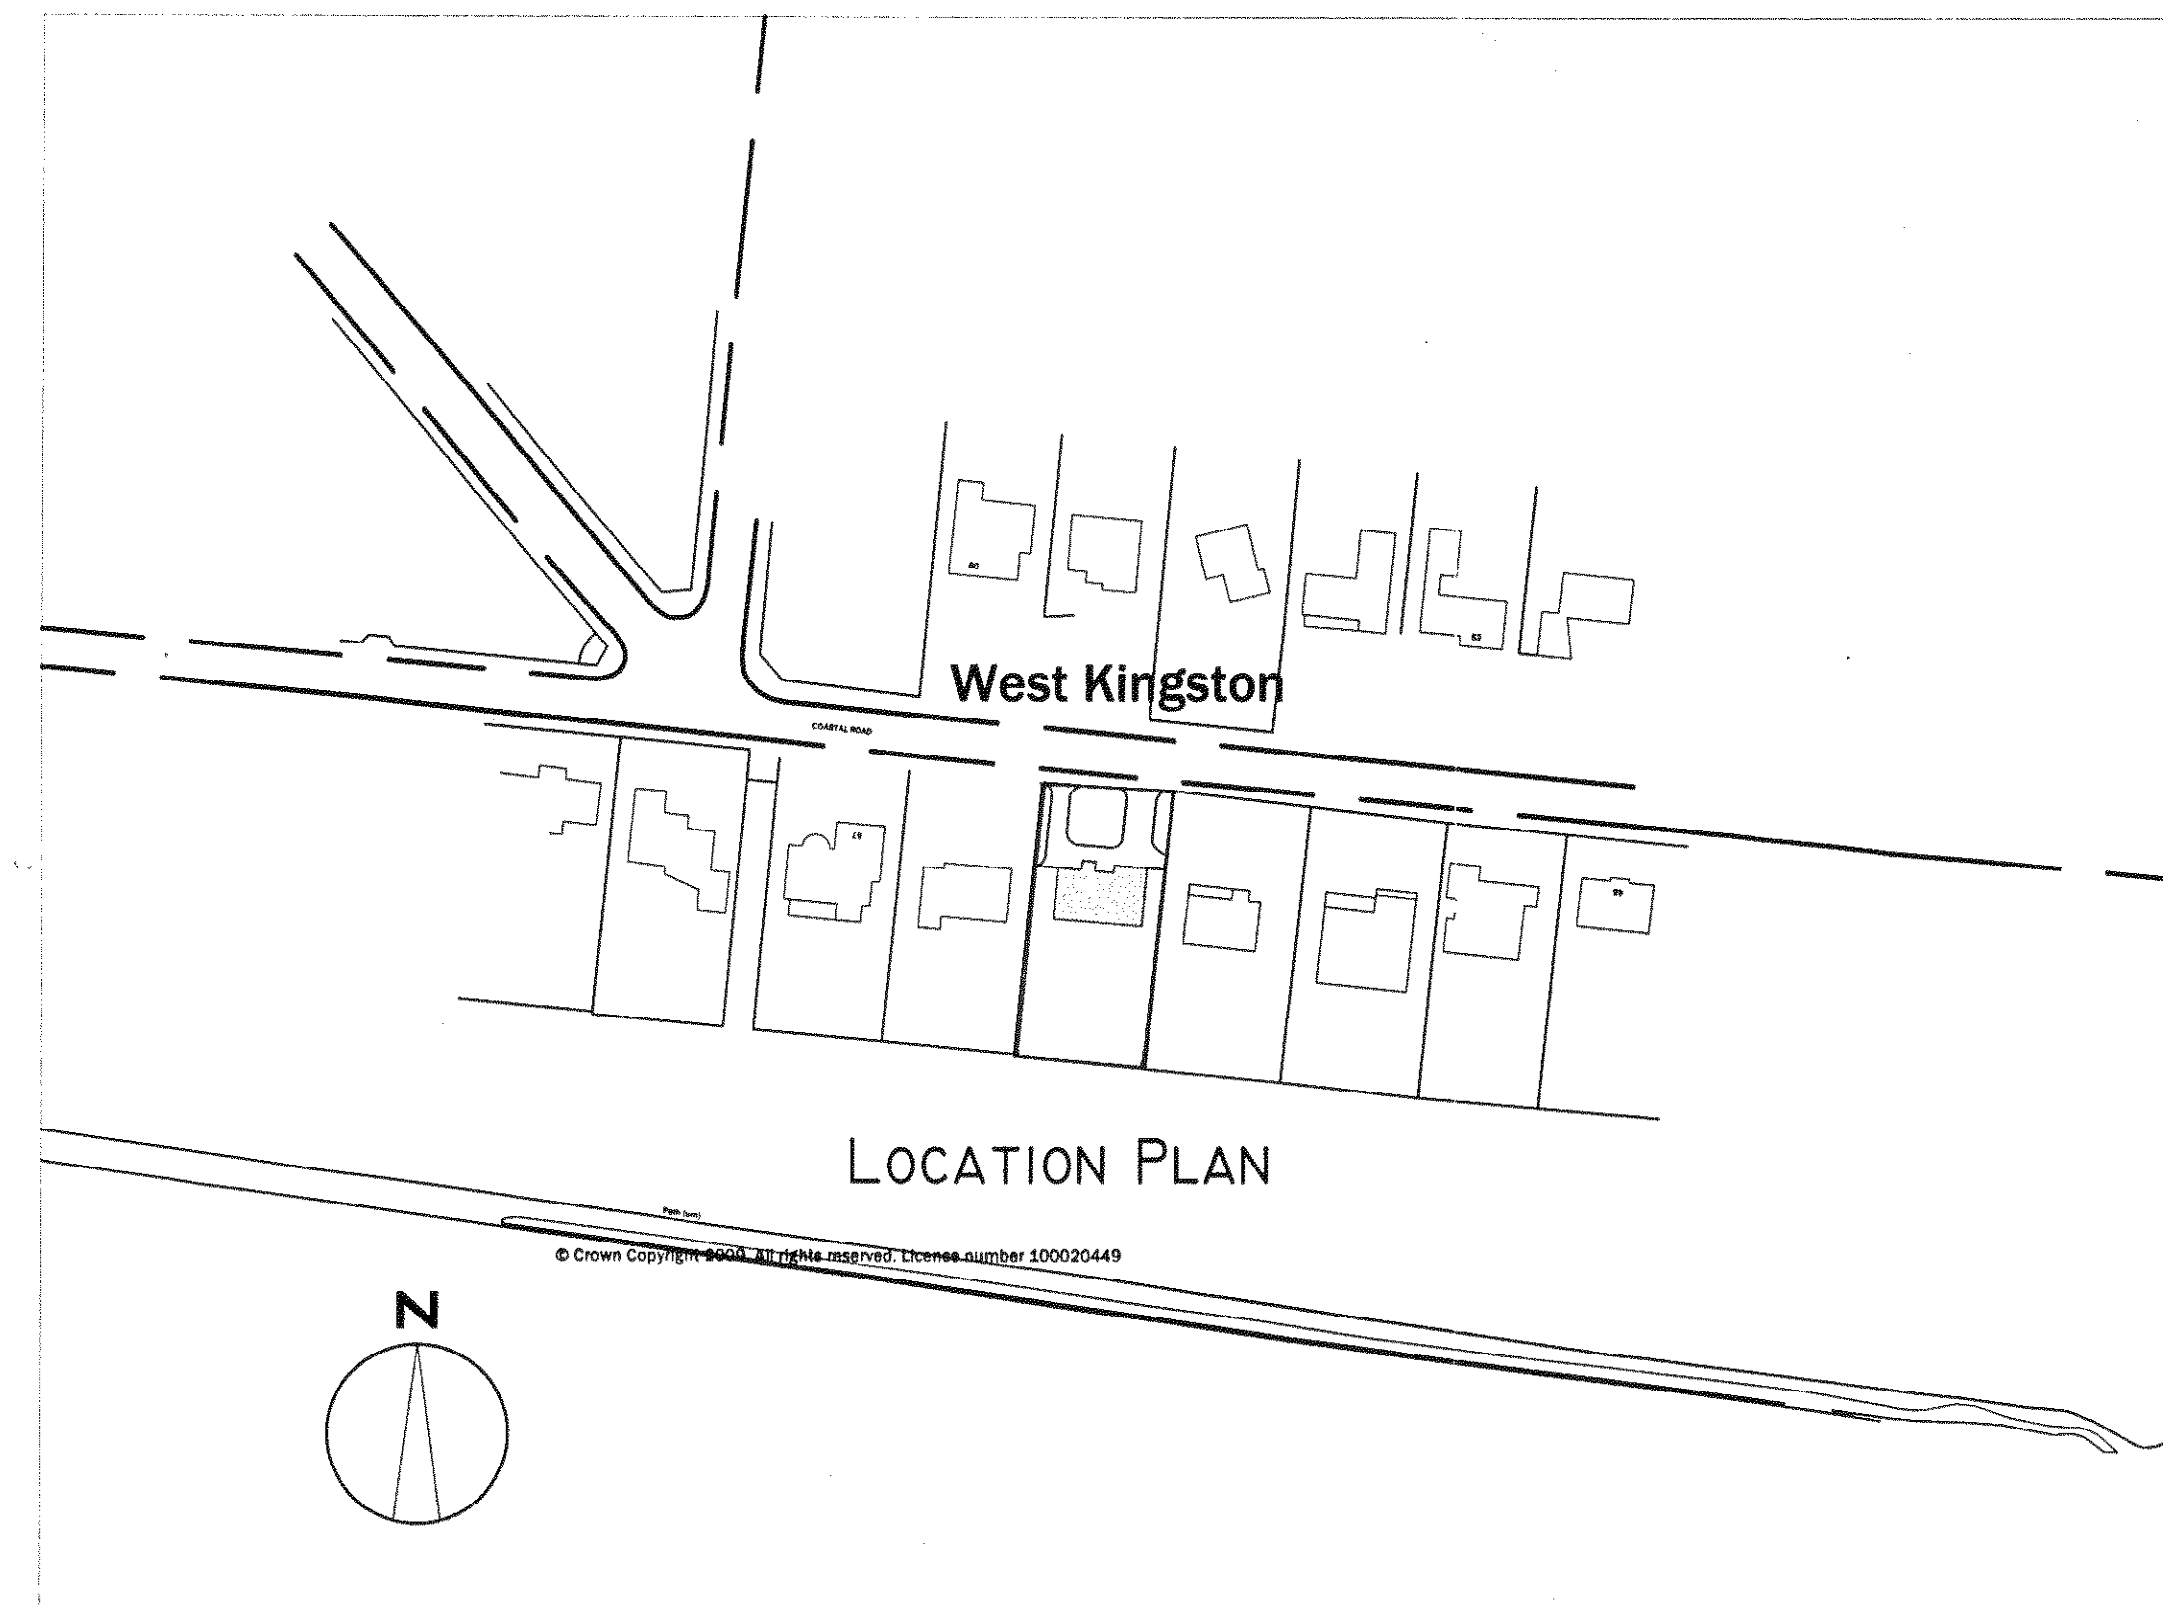


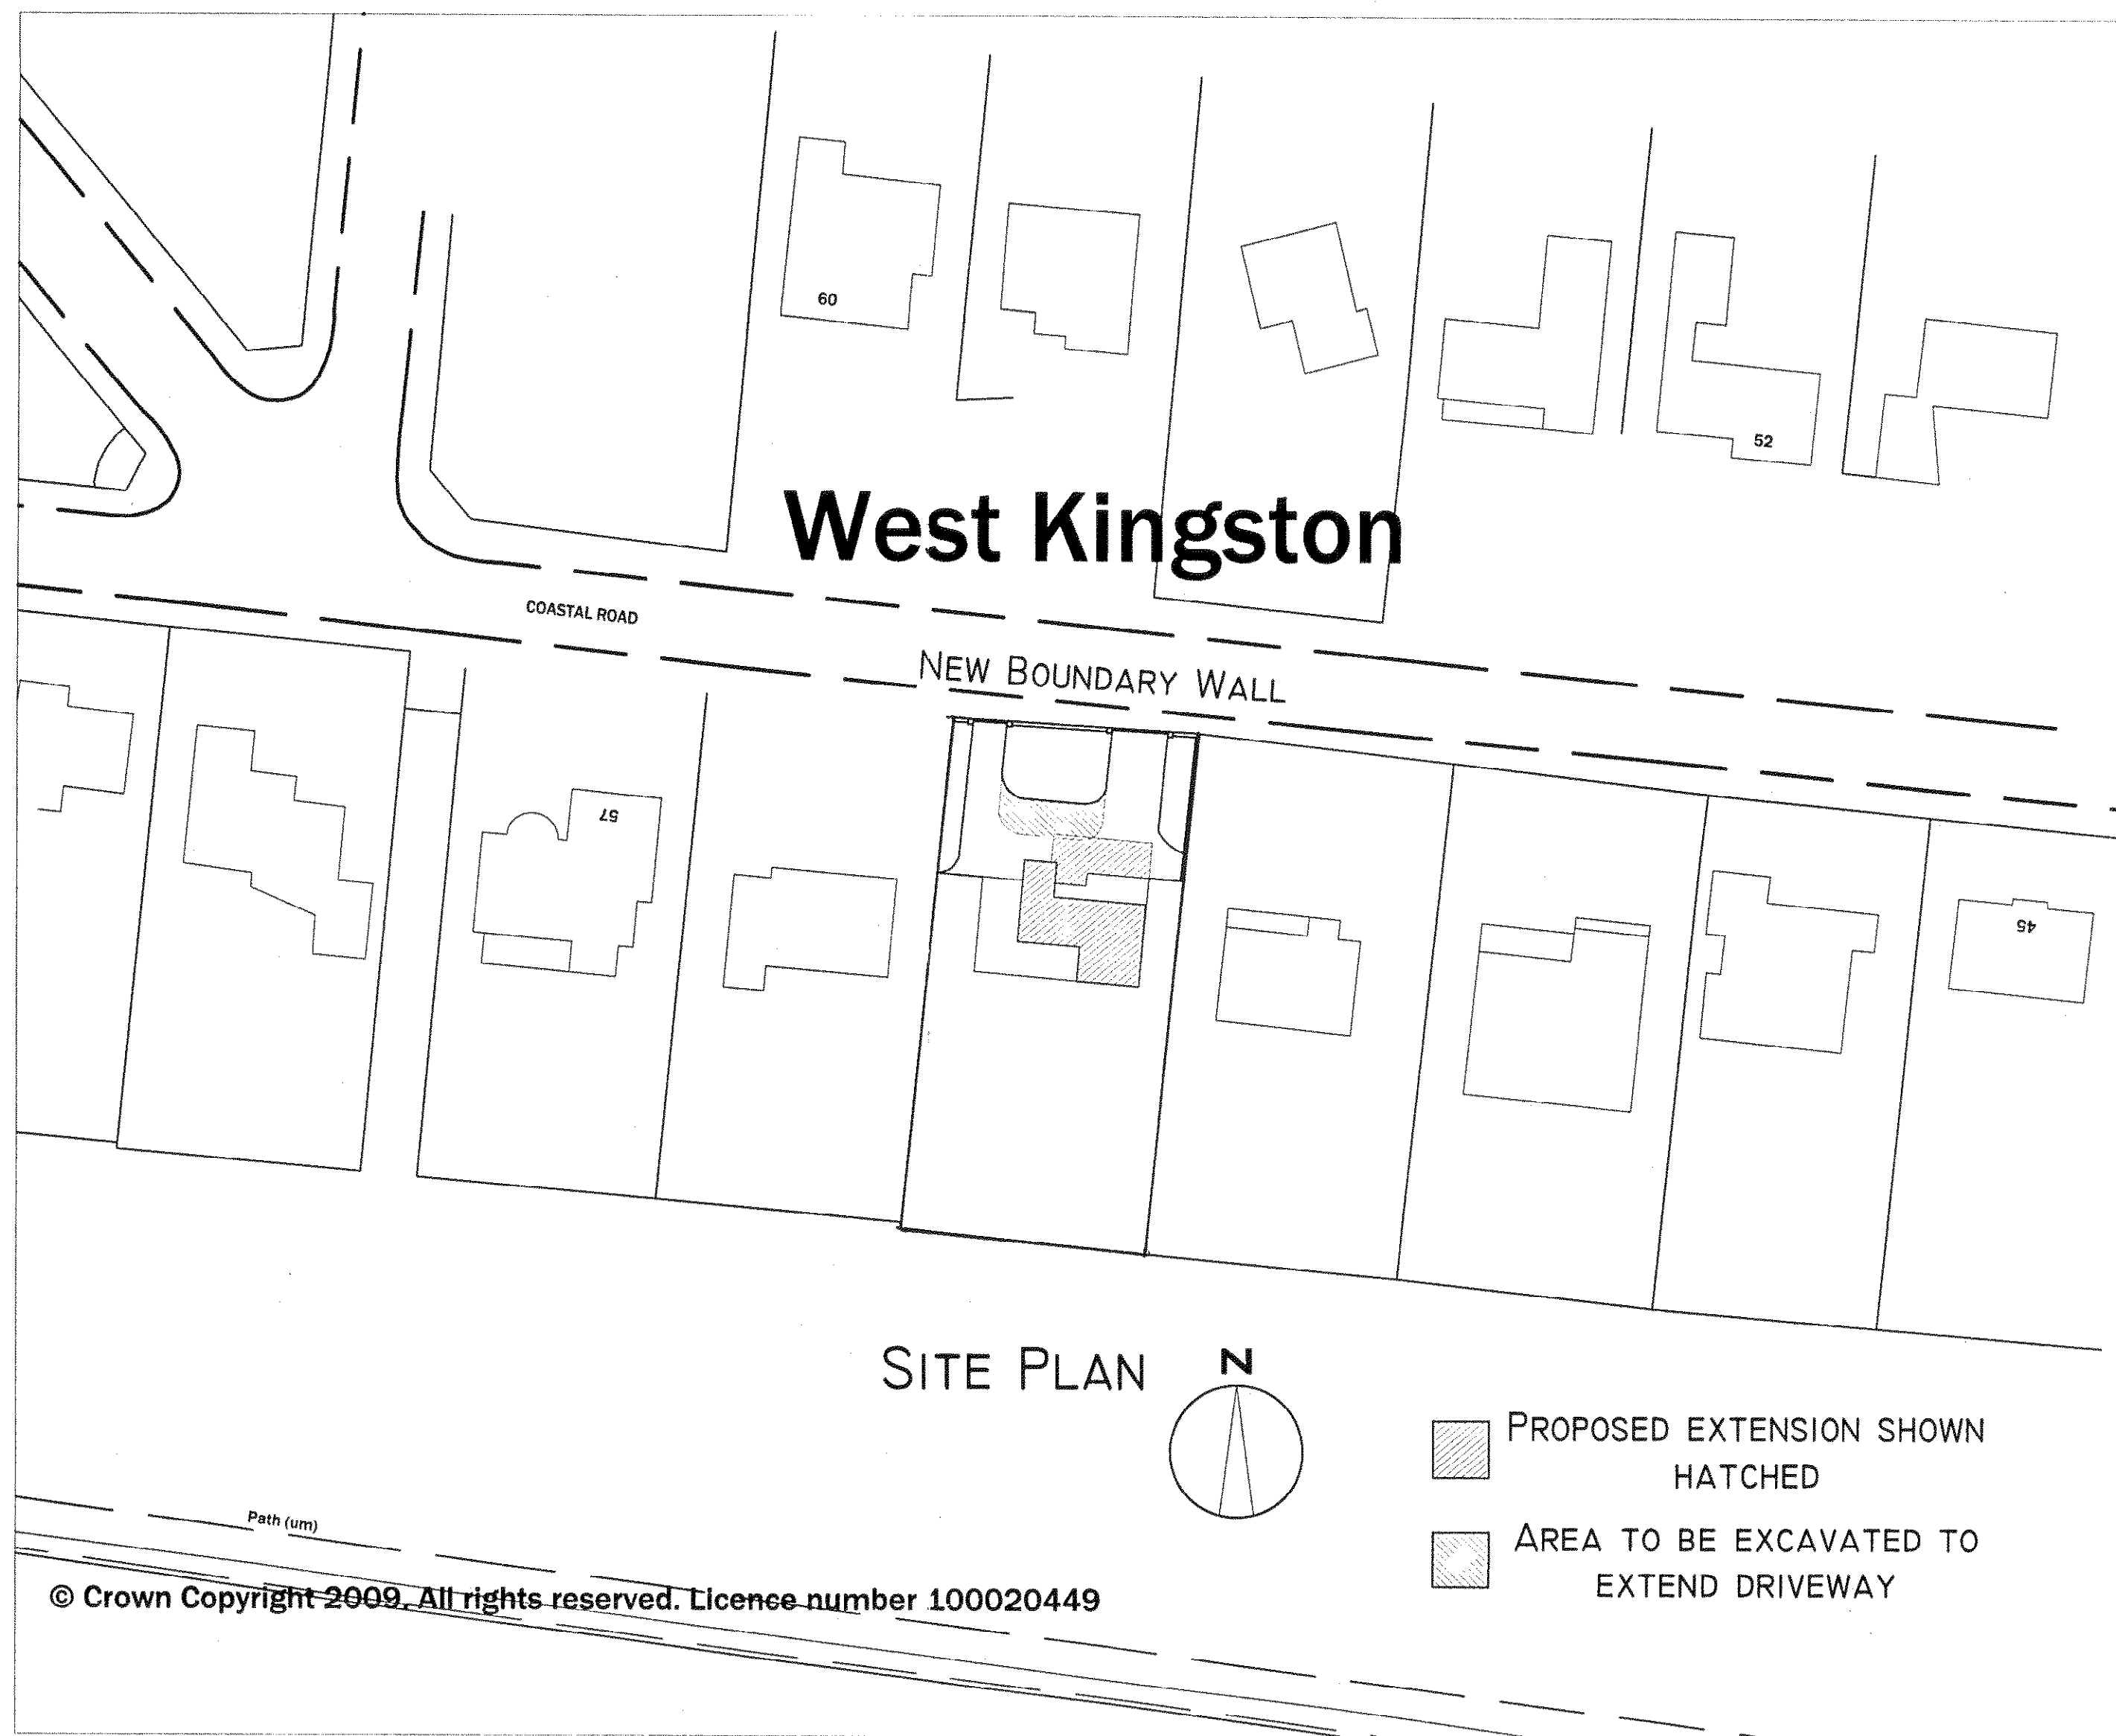


Notes

1. Do not scale from this drawing, except for planning purposes. Use figured dimensions only.
2. All dimensions must be checked on site prior to commencement of work.
3. Where applicable this drawing is to be read in conjunction with other consultants' drawings.
4. O.S. Licence LIG 0337.
5. This drawing is the copyright of Martin Critchell Architects.

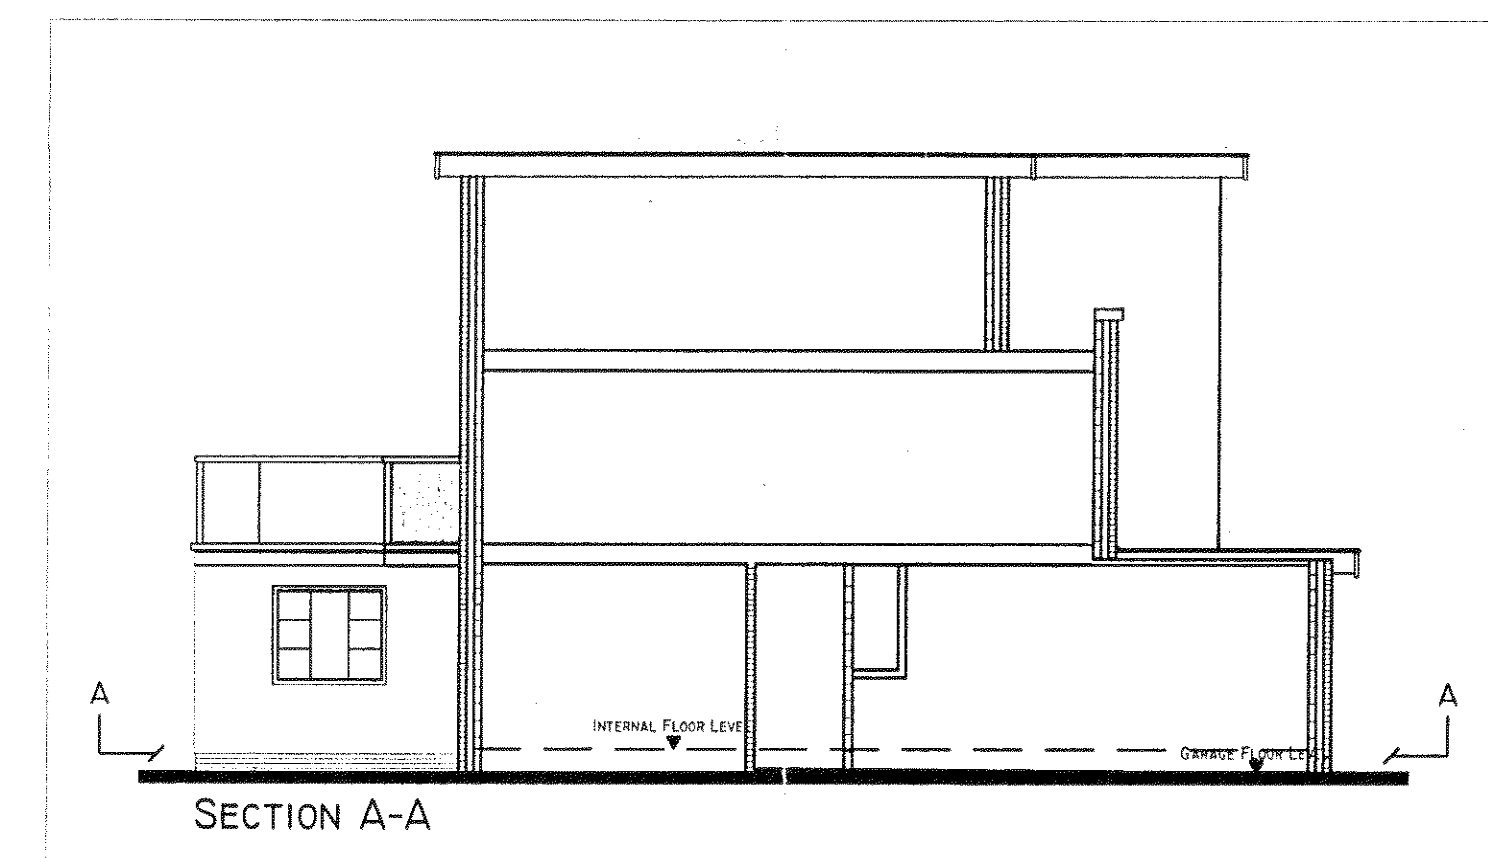

Proposed Boundary Wall - including proposed front elevation
1:50

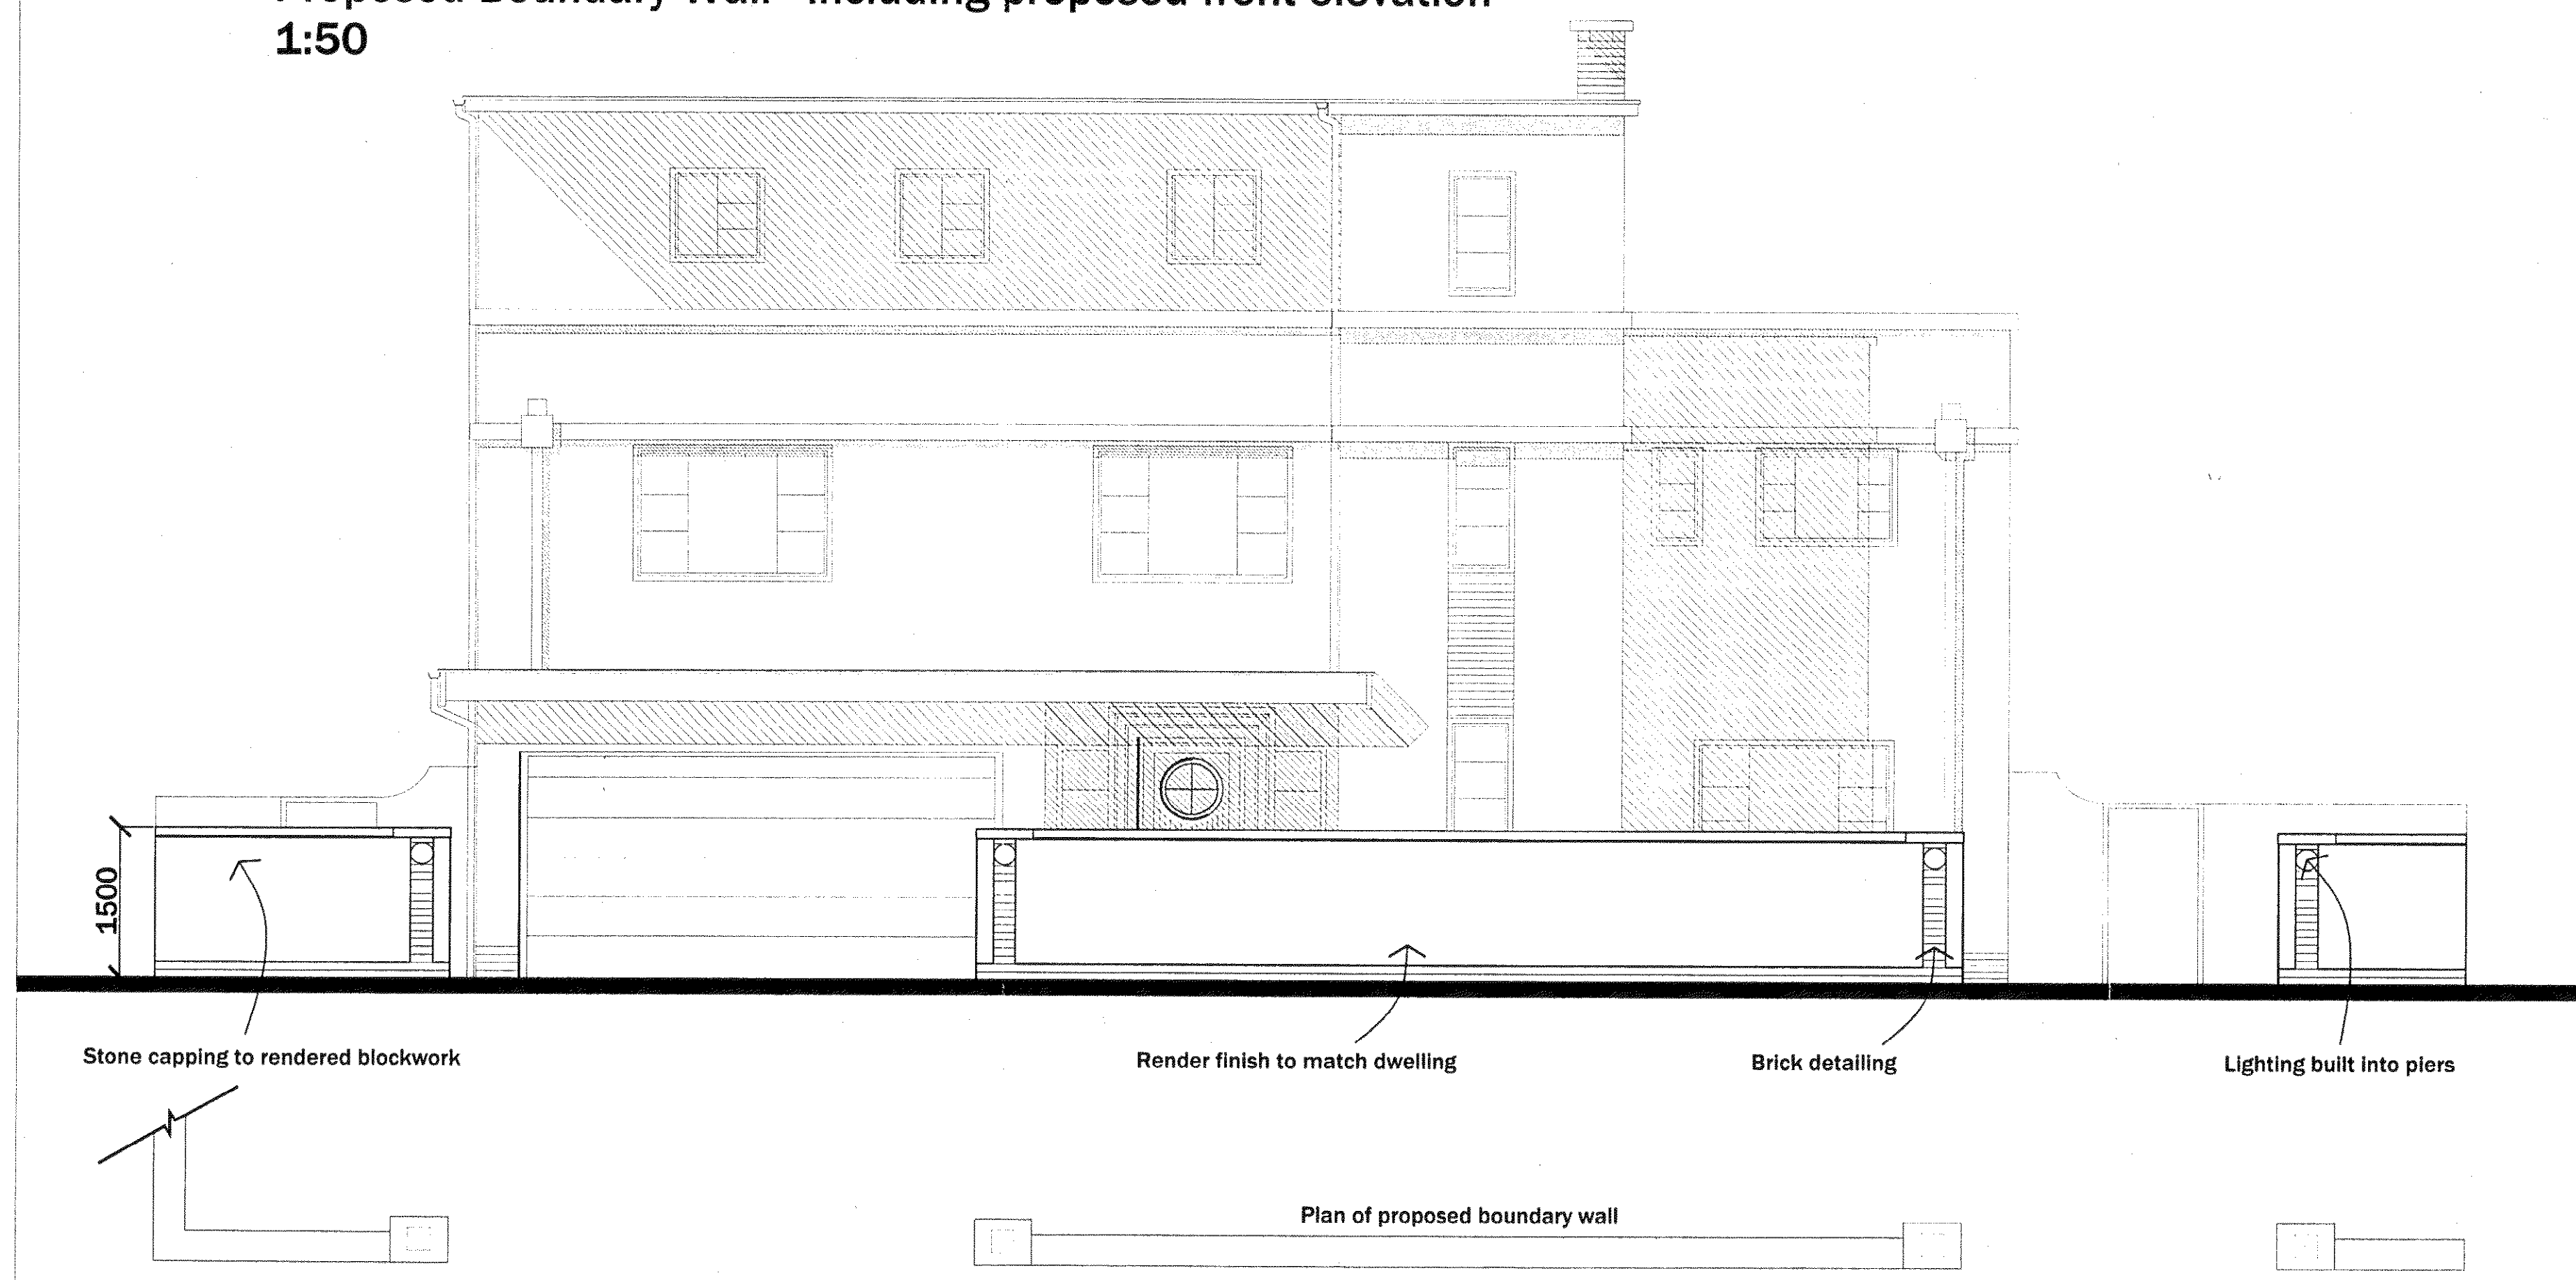

ARUN DISTRICT COUNCIL			
No.	K	22	09
Received			

Rev	Date	Amendment	Checked
-----	------	-----------	---------

Town Planners & Architects

MARTIN CRITCHELL ARCHITECTS

Metro House ■ Northgate ■ Chichester ■ West Sussex ■ PO19 1BE
tel 01243 531036 fax 01243 782917 e-mail info@mcarchitects.co.uk web www.martincritchell-architects.co.uk

For **Mr & Mrs James Burrell**

Project
Chelsfield
53 Coastal Road
East Preston
BN16 1SN

Drawing	Scale: @A1
Location Plan	1:1250
Site Plan	1:500
Section A-A	1:100

Date	20-10-09	Drawn	AI	Checked
Job number	09.019	Drawing number	22	Revision