


Notes


1. Do not scale from this drawing, except for planning purposes. Use figured dimensions only.
2. All dimensions must be checked on site prior to commencement of work.
3. Where applicable this drawing is to be read in conjunction with other consultants' drawings.
4. O.S. Licence LIG 0337.
5. This drawing is the copyright of Martin Critchell Architects.




Ground Floor

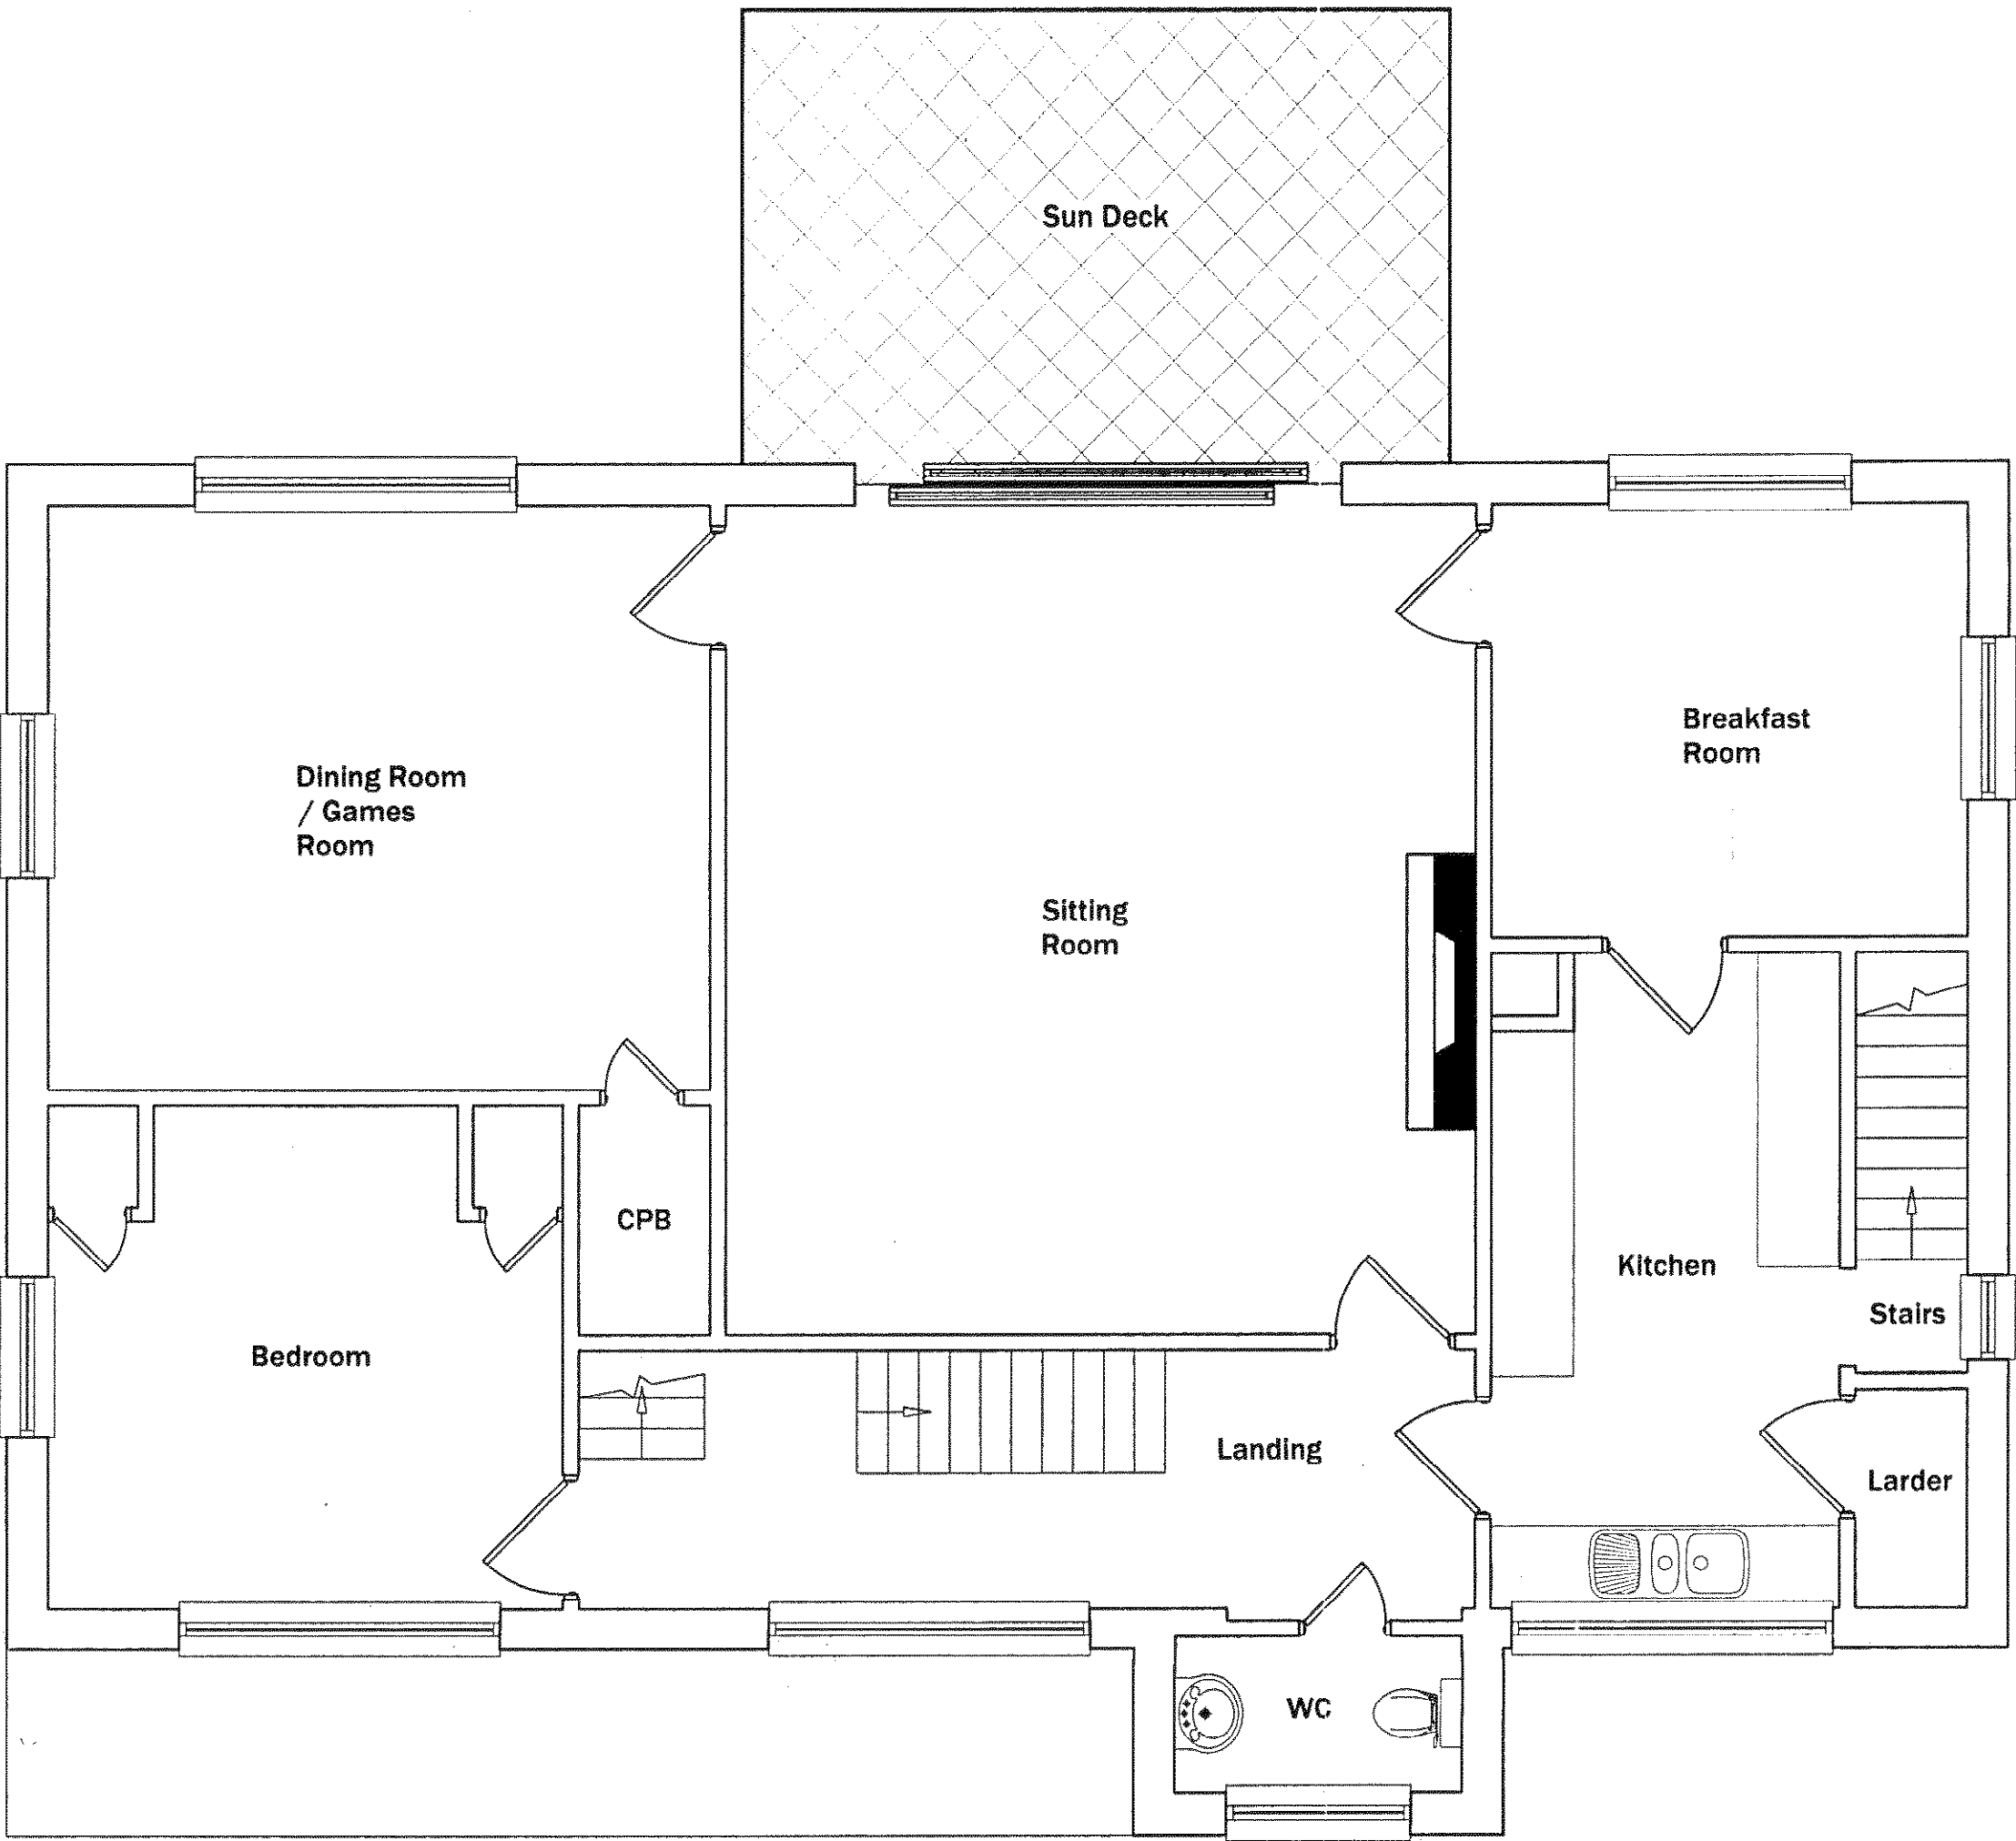

First Floor

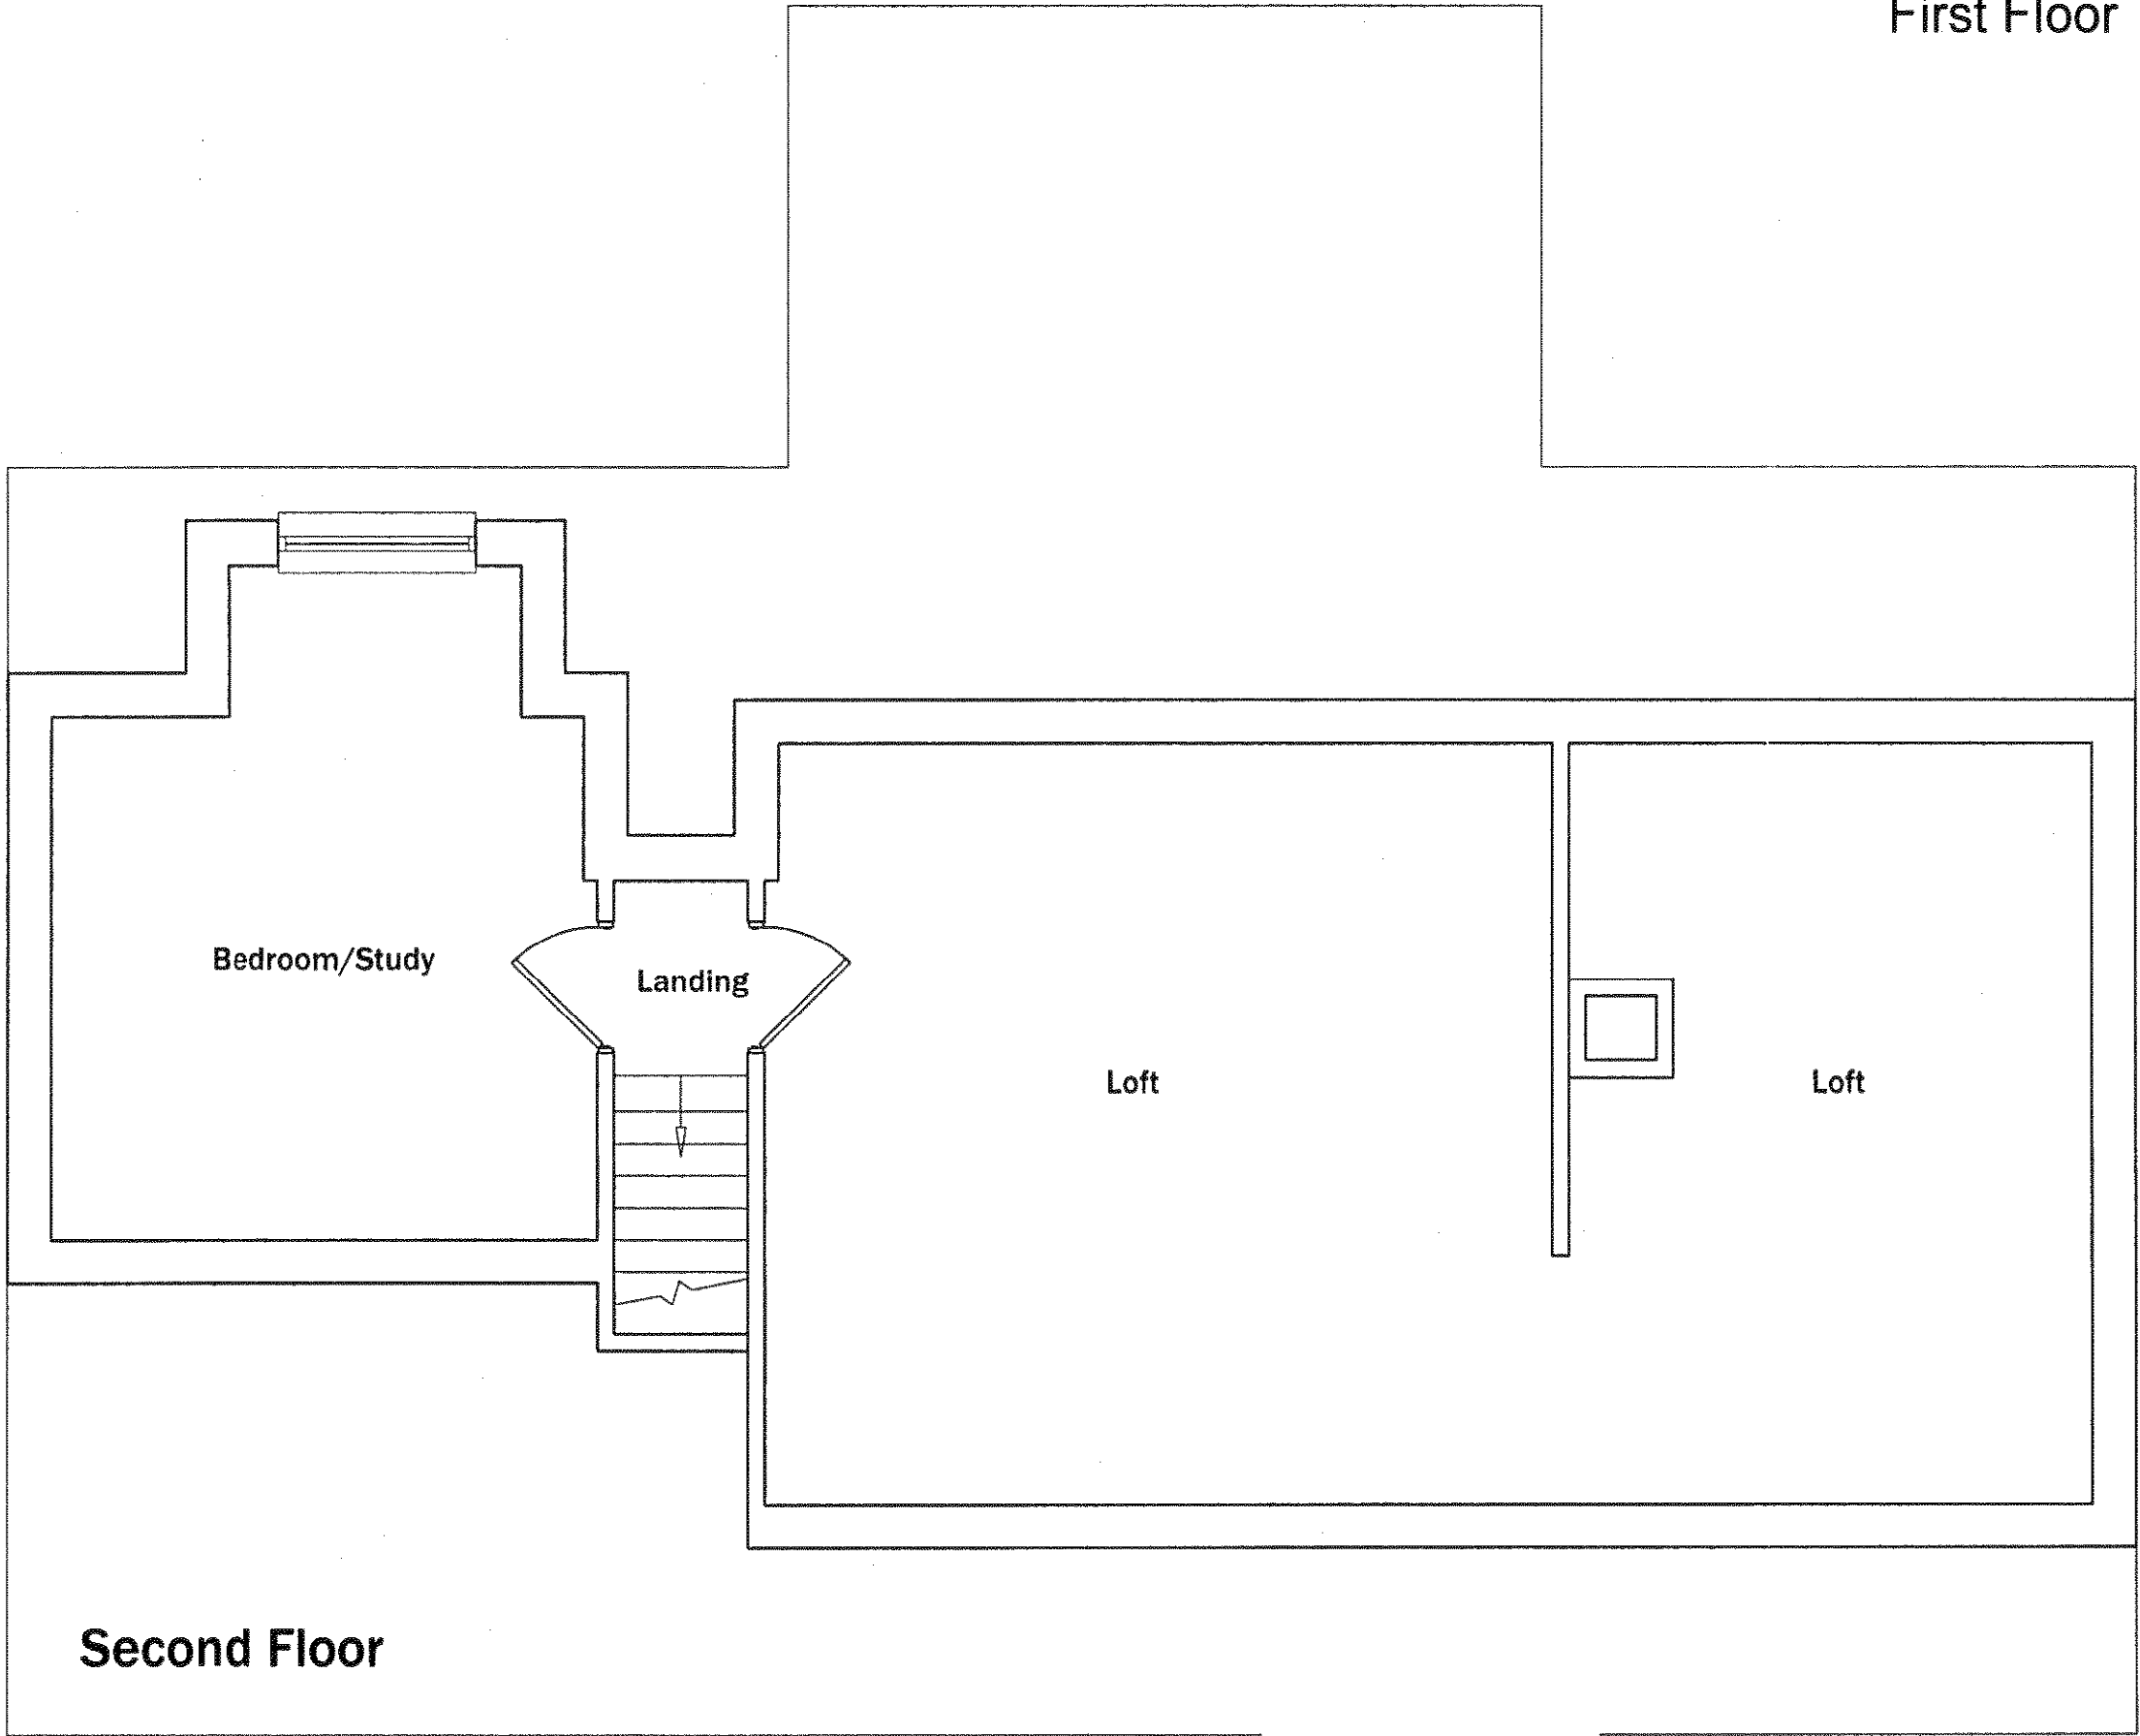

Second Floor

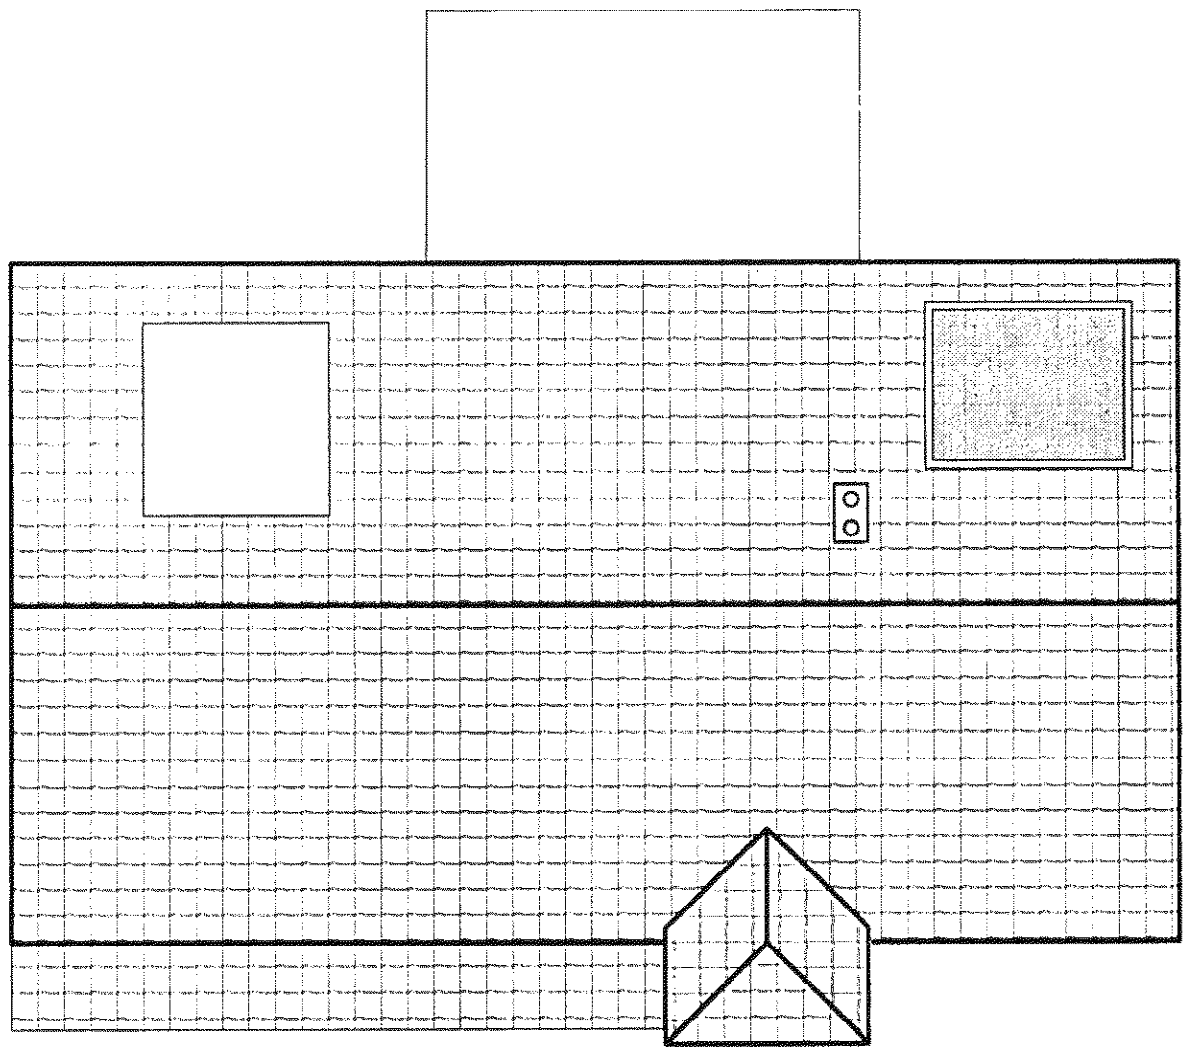

Roof Plan

ARUN DISTRICT COUNCIL				
No.	K	22	09	
Received				

Rev	Date	Amendment	Checked
-----	------	-----------	---------

Town Planners & Architects



MARTIN CRITCHELL ARCHITECTS

Metro House ■ Northgate ■ Chichester ■ West Sussex ■ PO19 1BE
tel 01243 531036 fax 01243 752917 e-mail info@mcarchitects.co.uk web www.martincritchell-architects.co.uk

For **Mr & Mrs James Burrell**

Project
**Chelsfield
53 Coastal Road
East Preston
BN16 1SN**

Drawing	Scale: (B1)
Existing Floor Plans	1:50
Existing Roof Plan	1:100

Date	24-03-09	Drawn	AI	Checked	
Job number	09.019	Drawing number	01	Revision	