




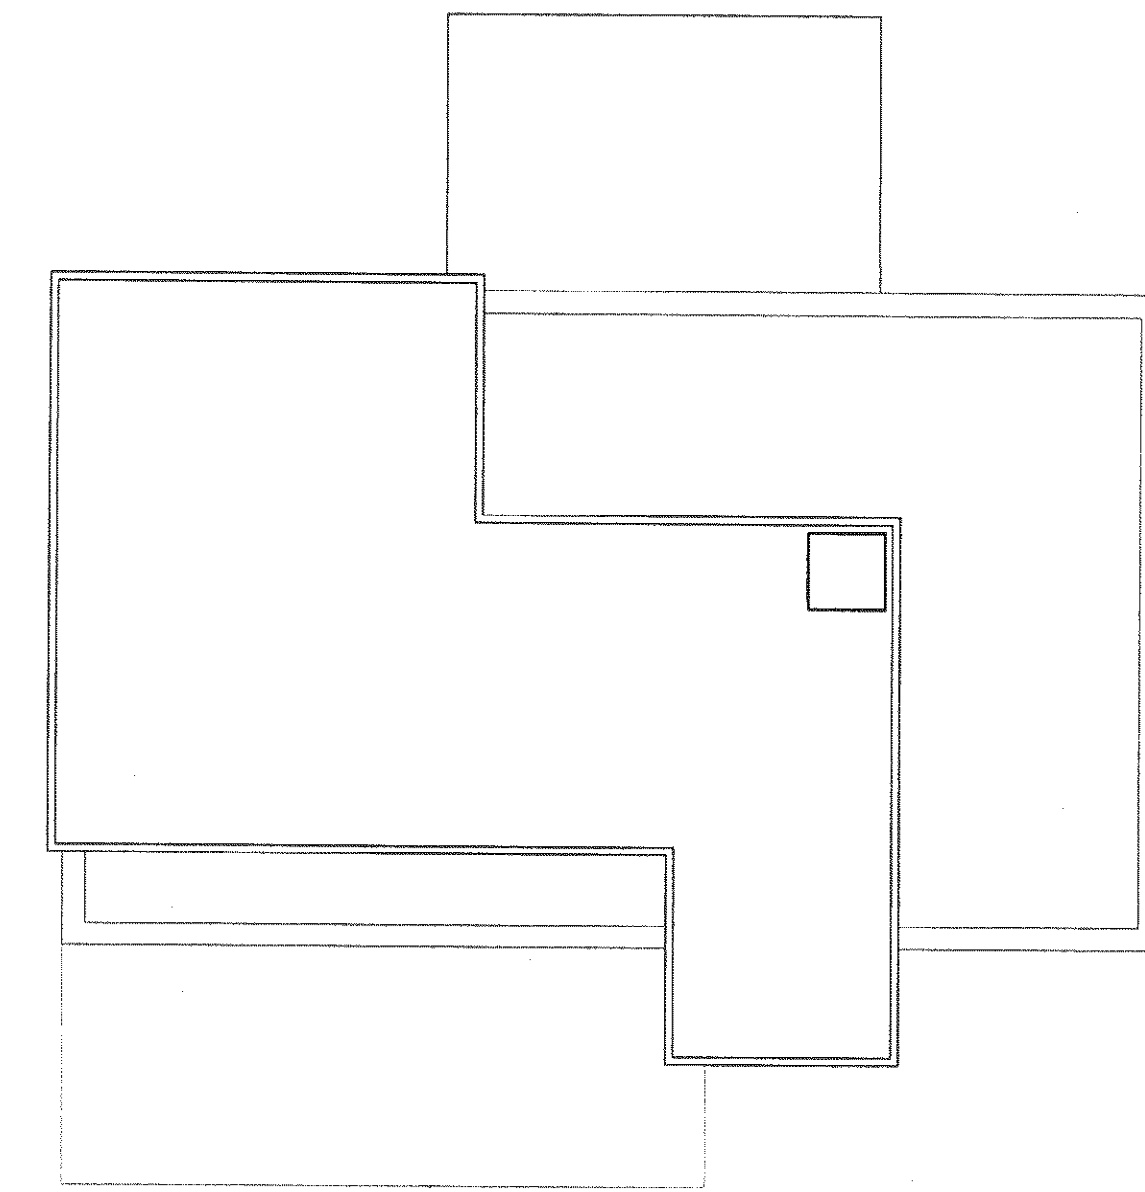


Proposed Roof Plan

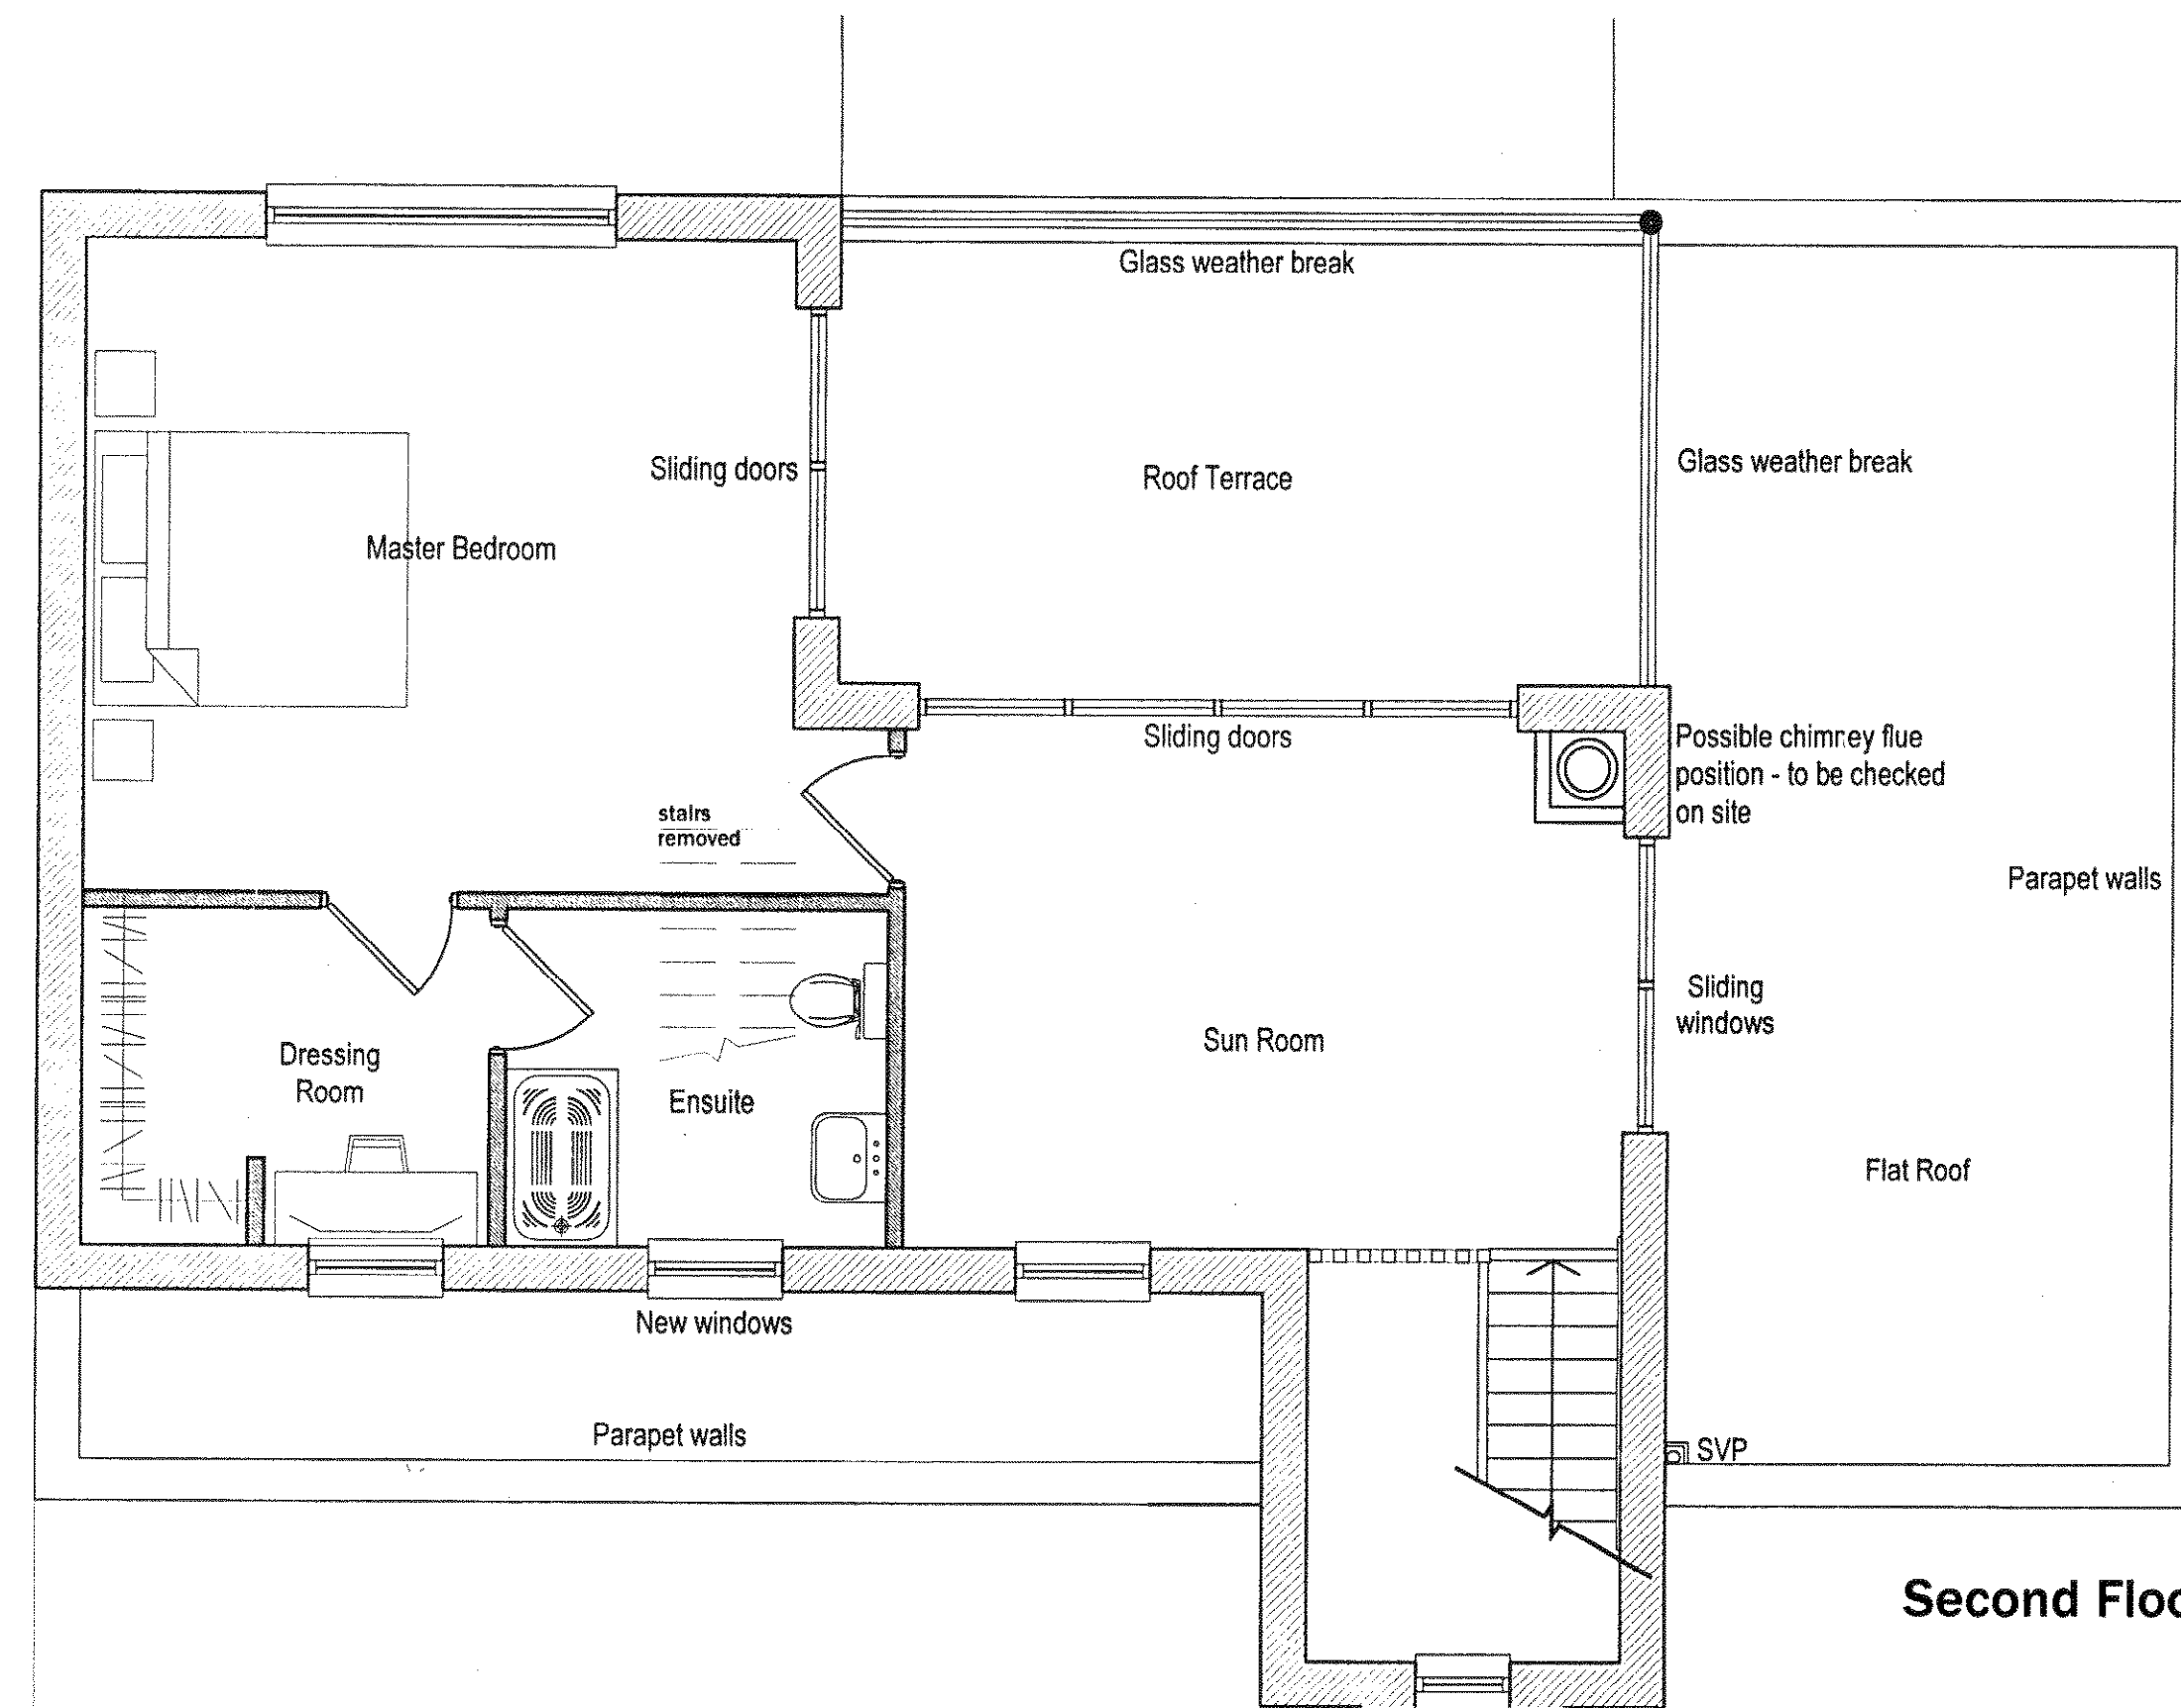

Second Floor

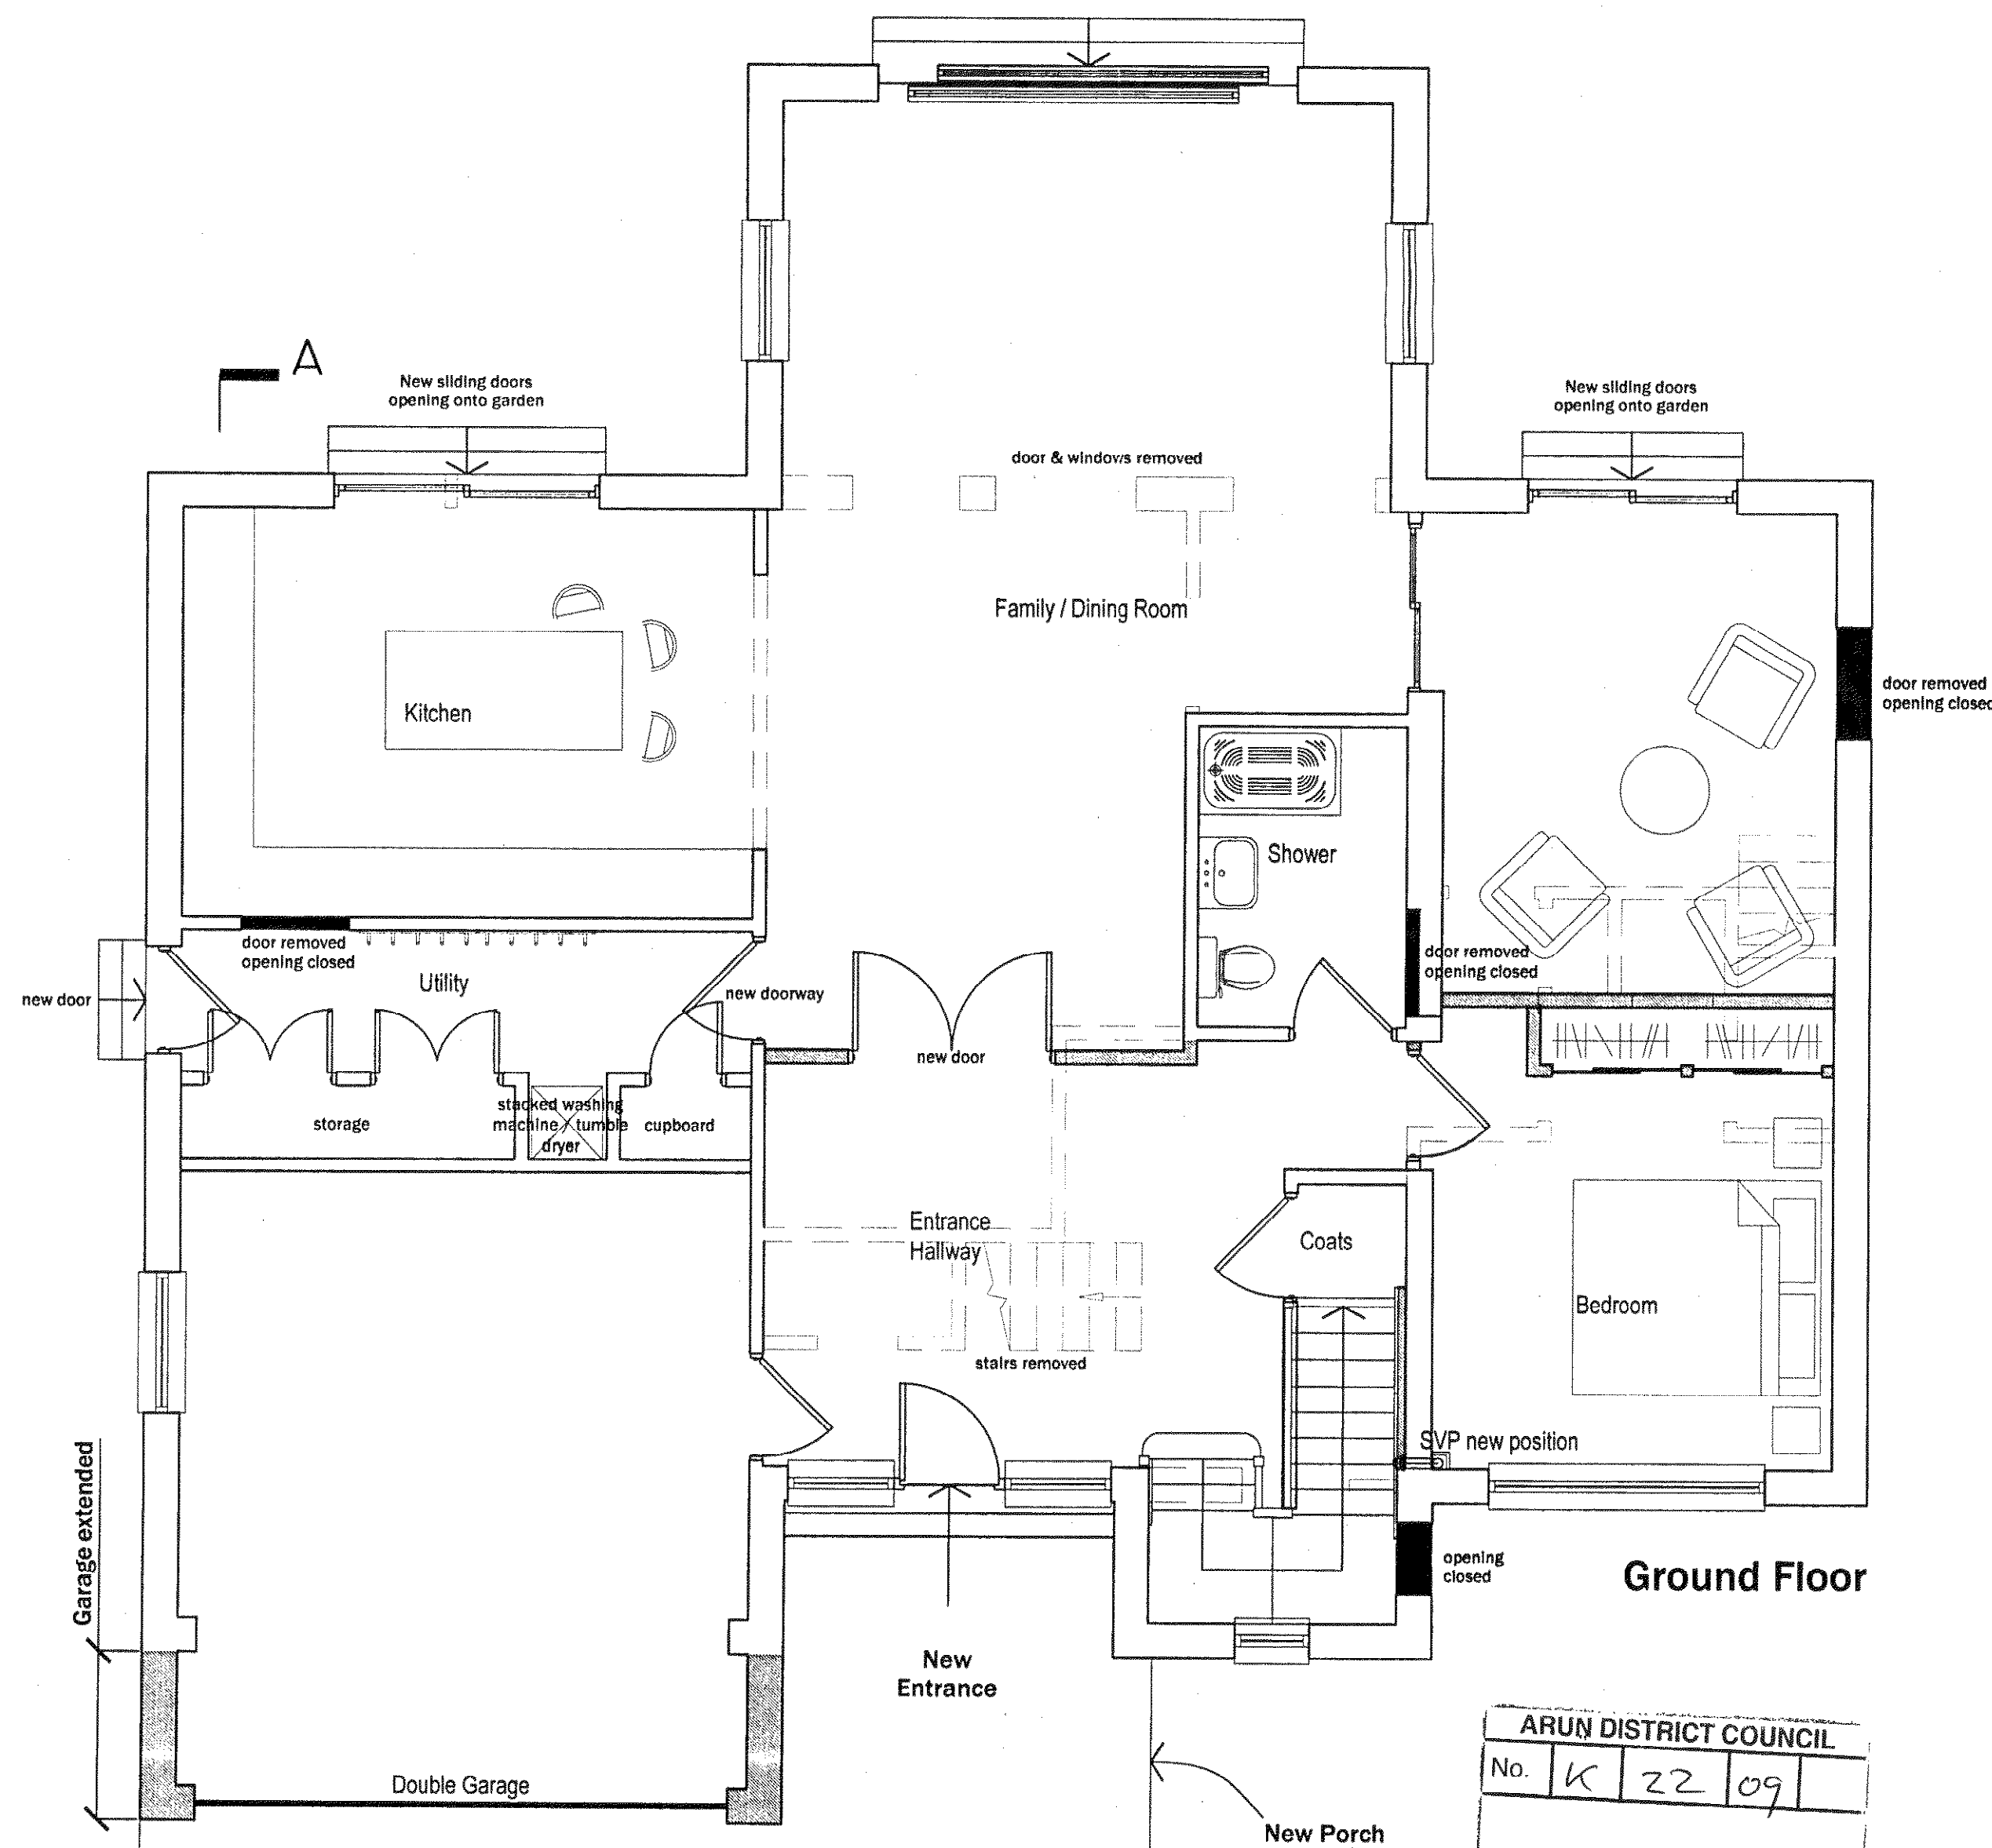

Ground Floor

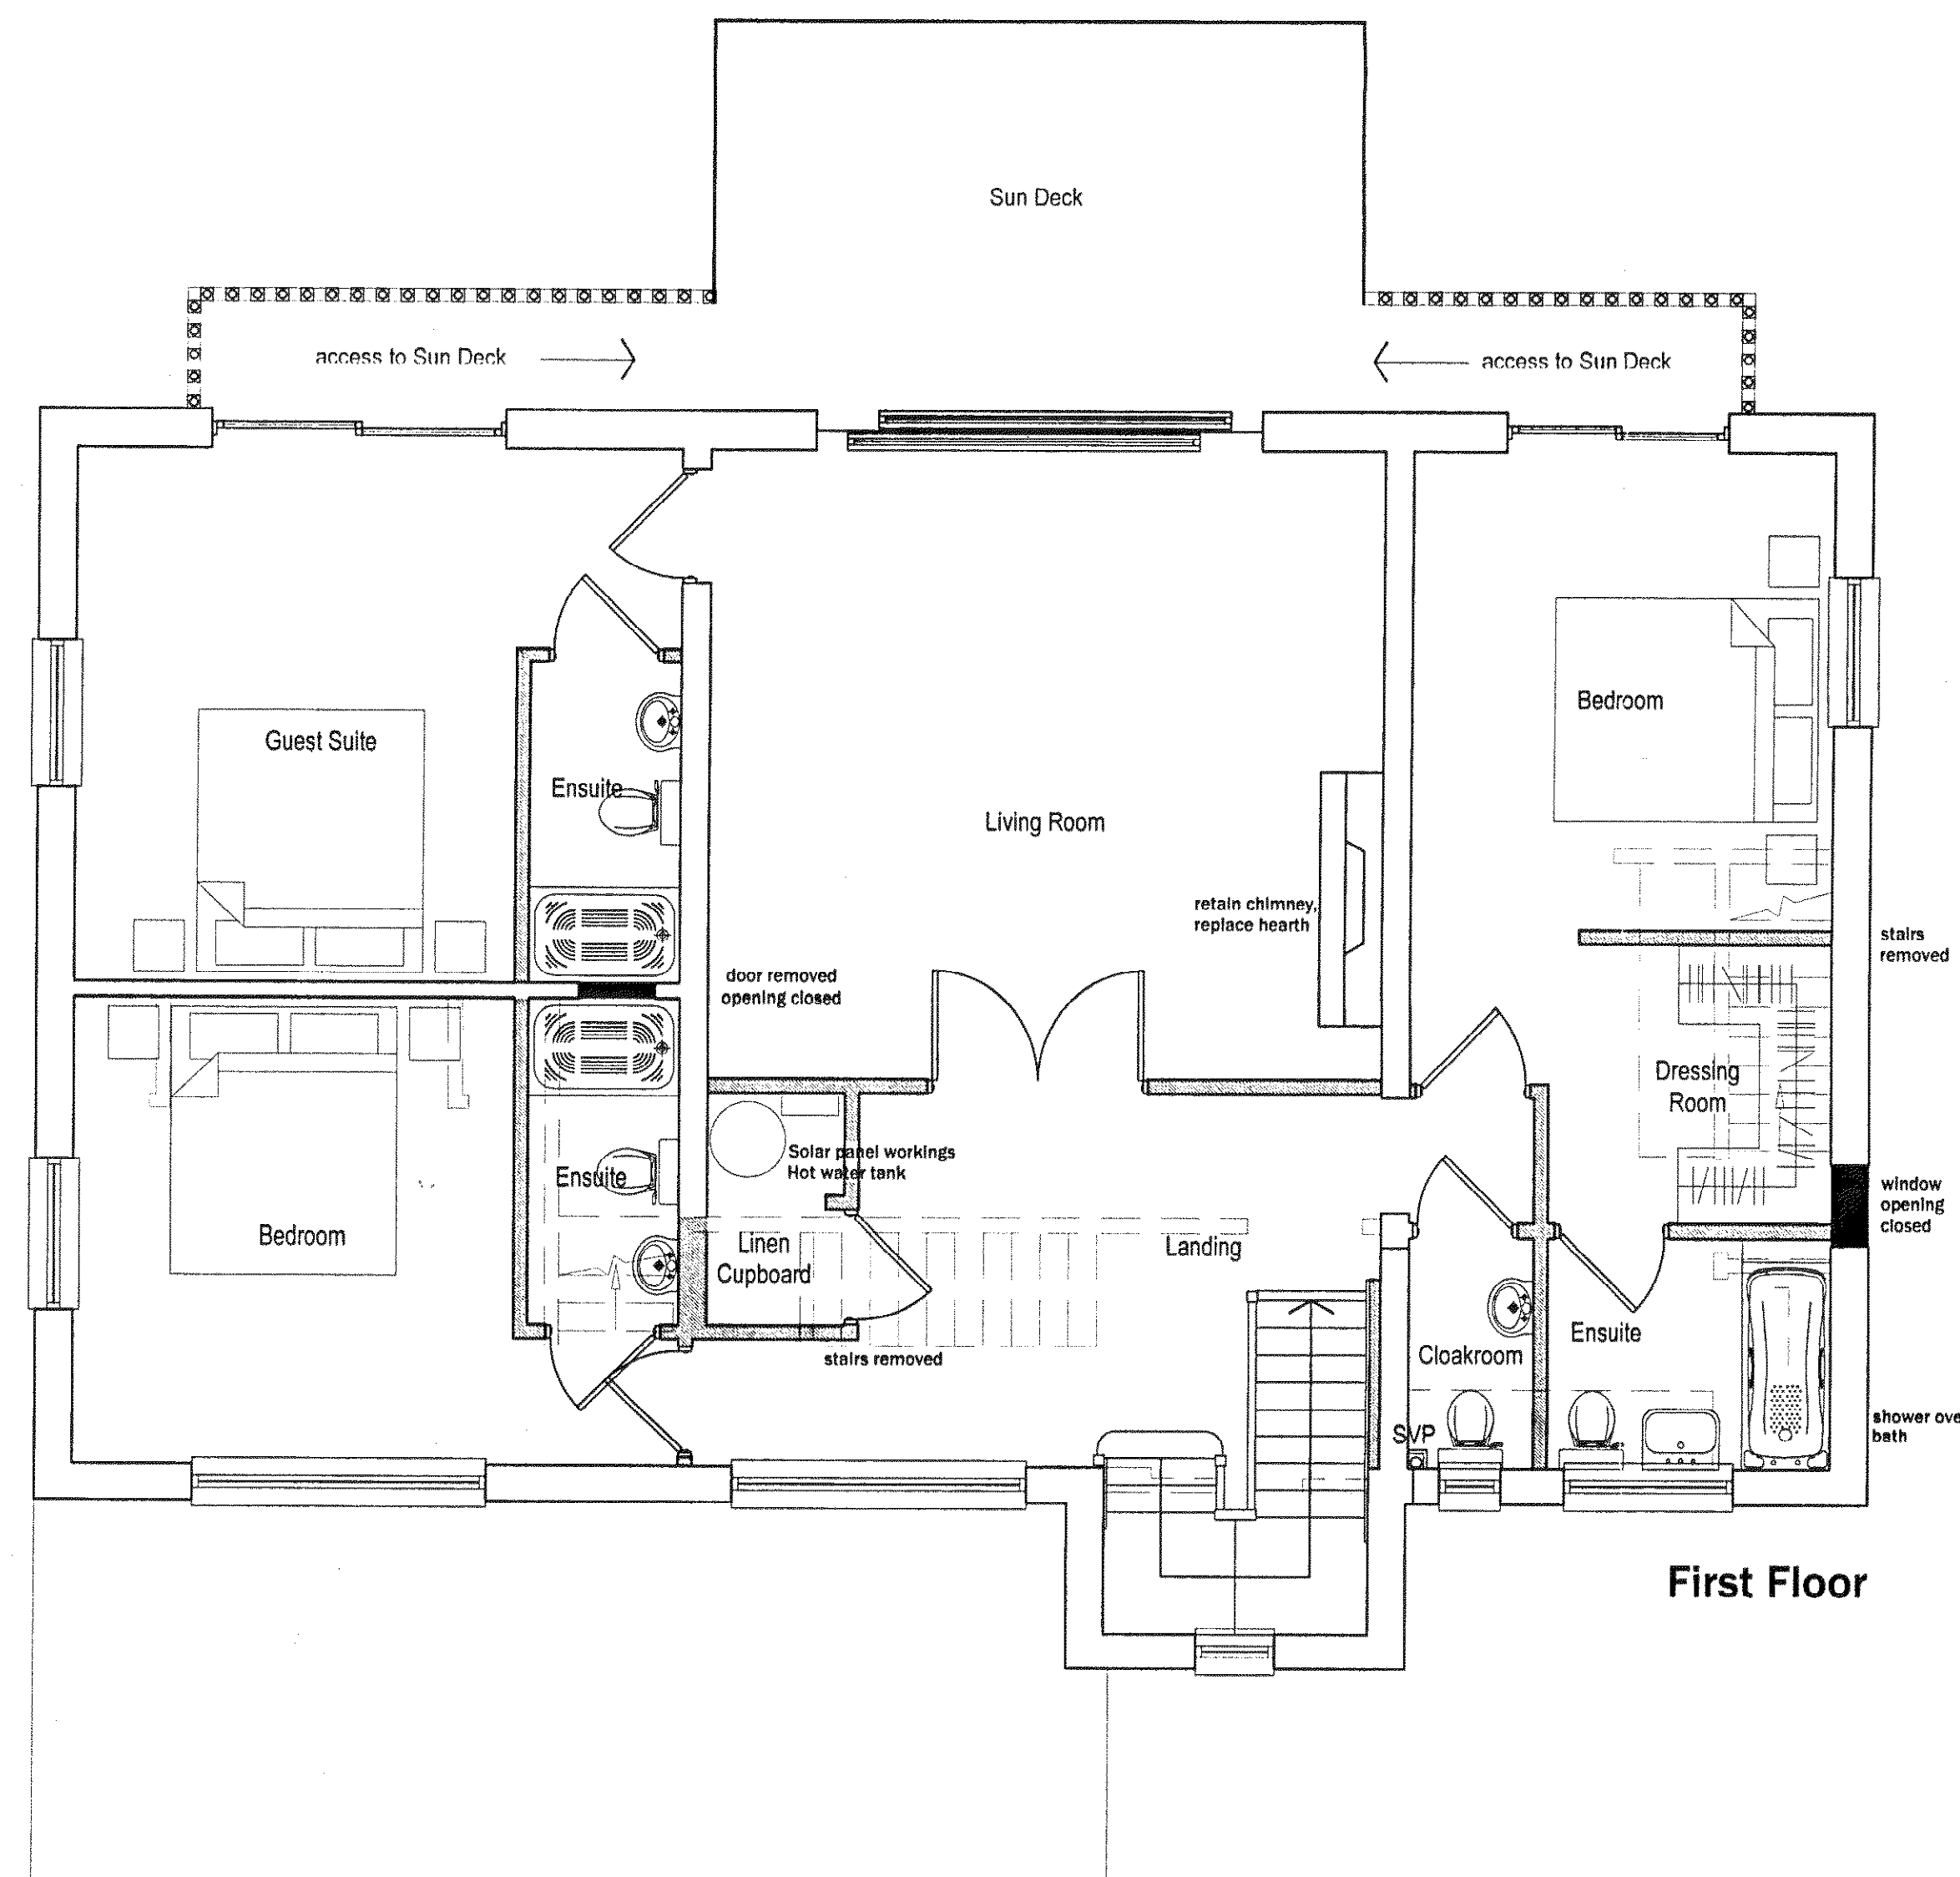

First Floor

Notes

1. Do not scale from this drawing, except for planning purposes. Use figured dimensions only.
2. All dimensions must be checked on site prior to commencement of work.
3. Where applicable this drawing is to be read in conjunction with other consultants' drawings.
4. O.S. Licence LIG 0337.
5. This drawing is the copyright of Martin Critchell Architects.

LEGEND:

Removed walls	---
New stud walls	=====
New masonry	=====

B	07-10-09	Revised FF Cloakroom and adjacent Ensuite layout
A	05-10-09	Client amendments to plans
Rev	Date	Amendment
		Checked

Town Planners
Architects & **MARTIN CRITCHELL ARCHITECTS**
Metro House ■ Northgate ■ Chichester ■ West Sussex ■ PO19 1BE
tel 01243 531038 fax 01243 782917 e-mail info@mcarchitects.co.uk web www.martin-critchell-architects.co.uk

For **Mr & Mrs James Burrell**
Project
Chelsfield
53 Coastal Road
East Preston
BN16 1SN

Drawing
Proposed Floor Plans
Proposed Roof Plan
Scale: @A1
1:50
1:100

Date	23-09-09	Drawn	AI	Checked
Job number	09.019	Drawing number	20	Revision
				B

ARUN DISTRICT COUNCIL			
No.	K	22	09
Received			

see dwg 09.019
22 for section

A