



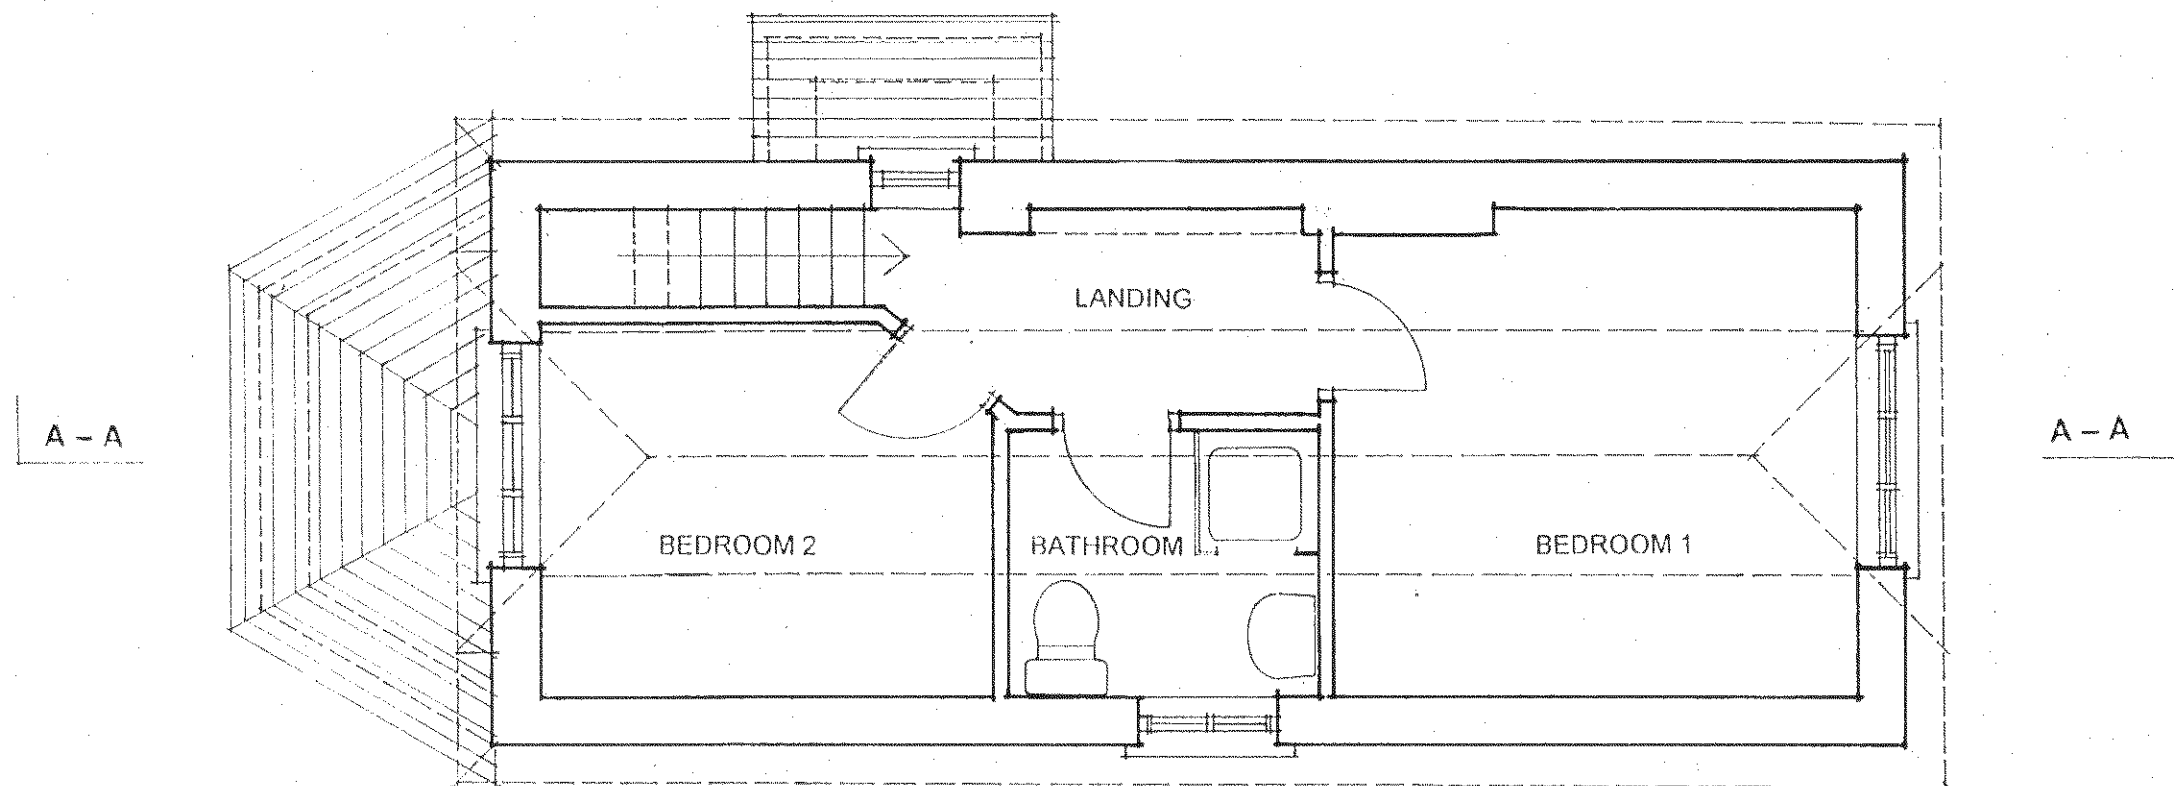

first floor plan

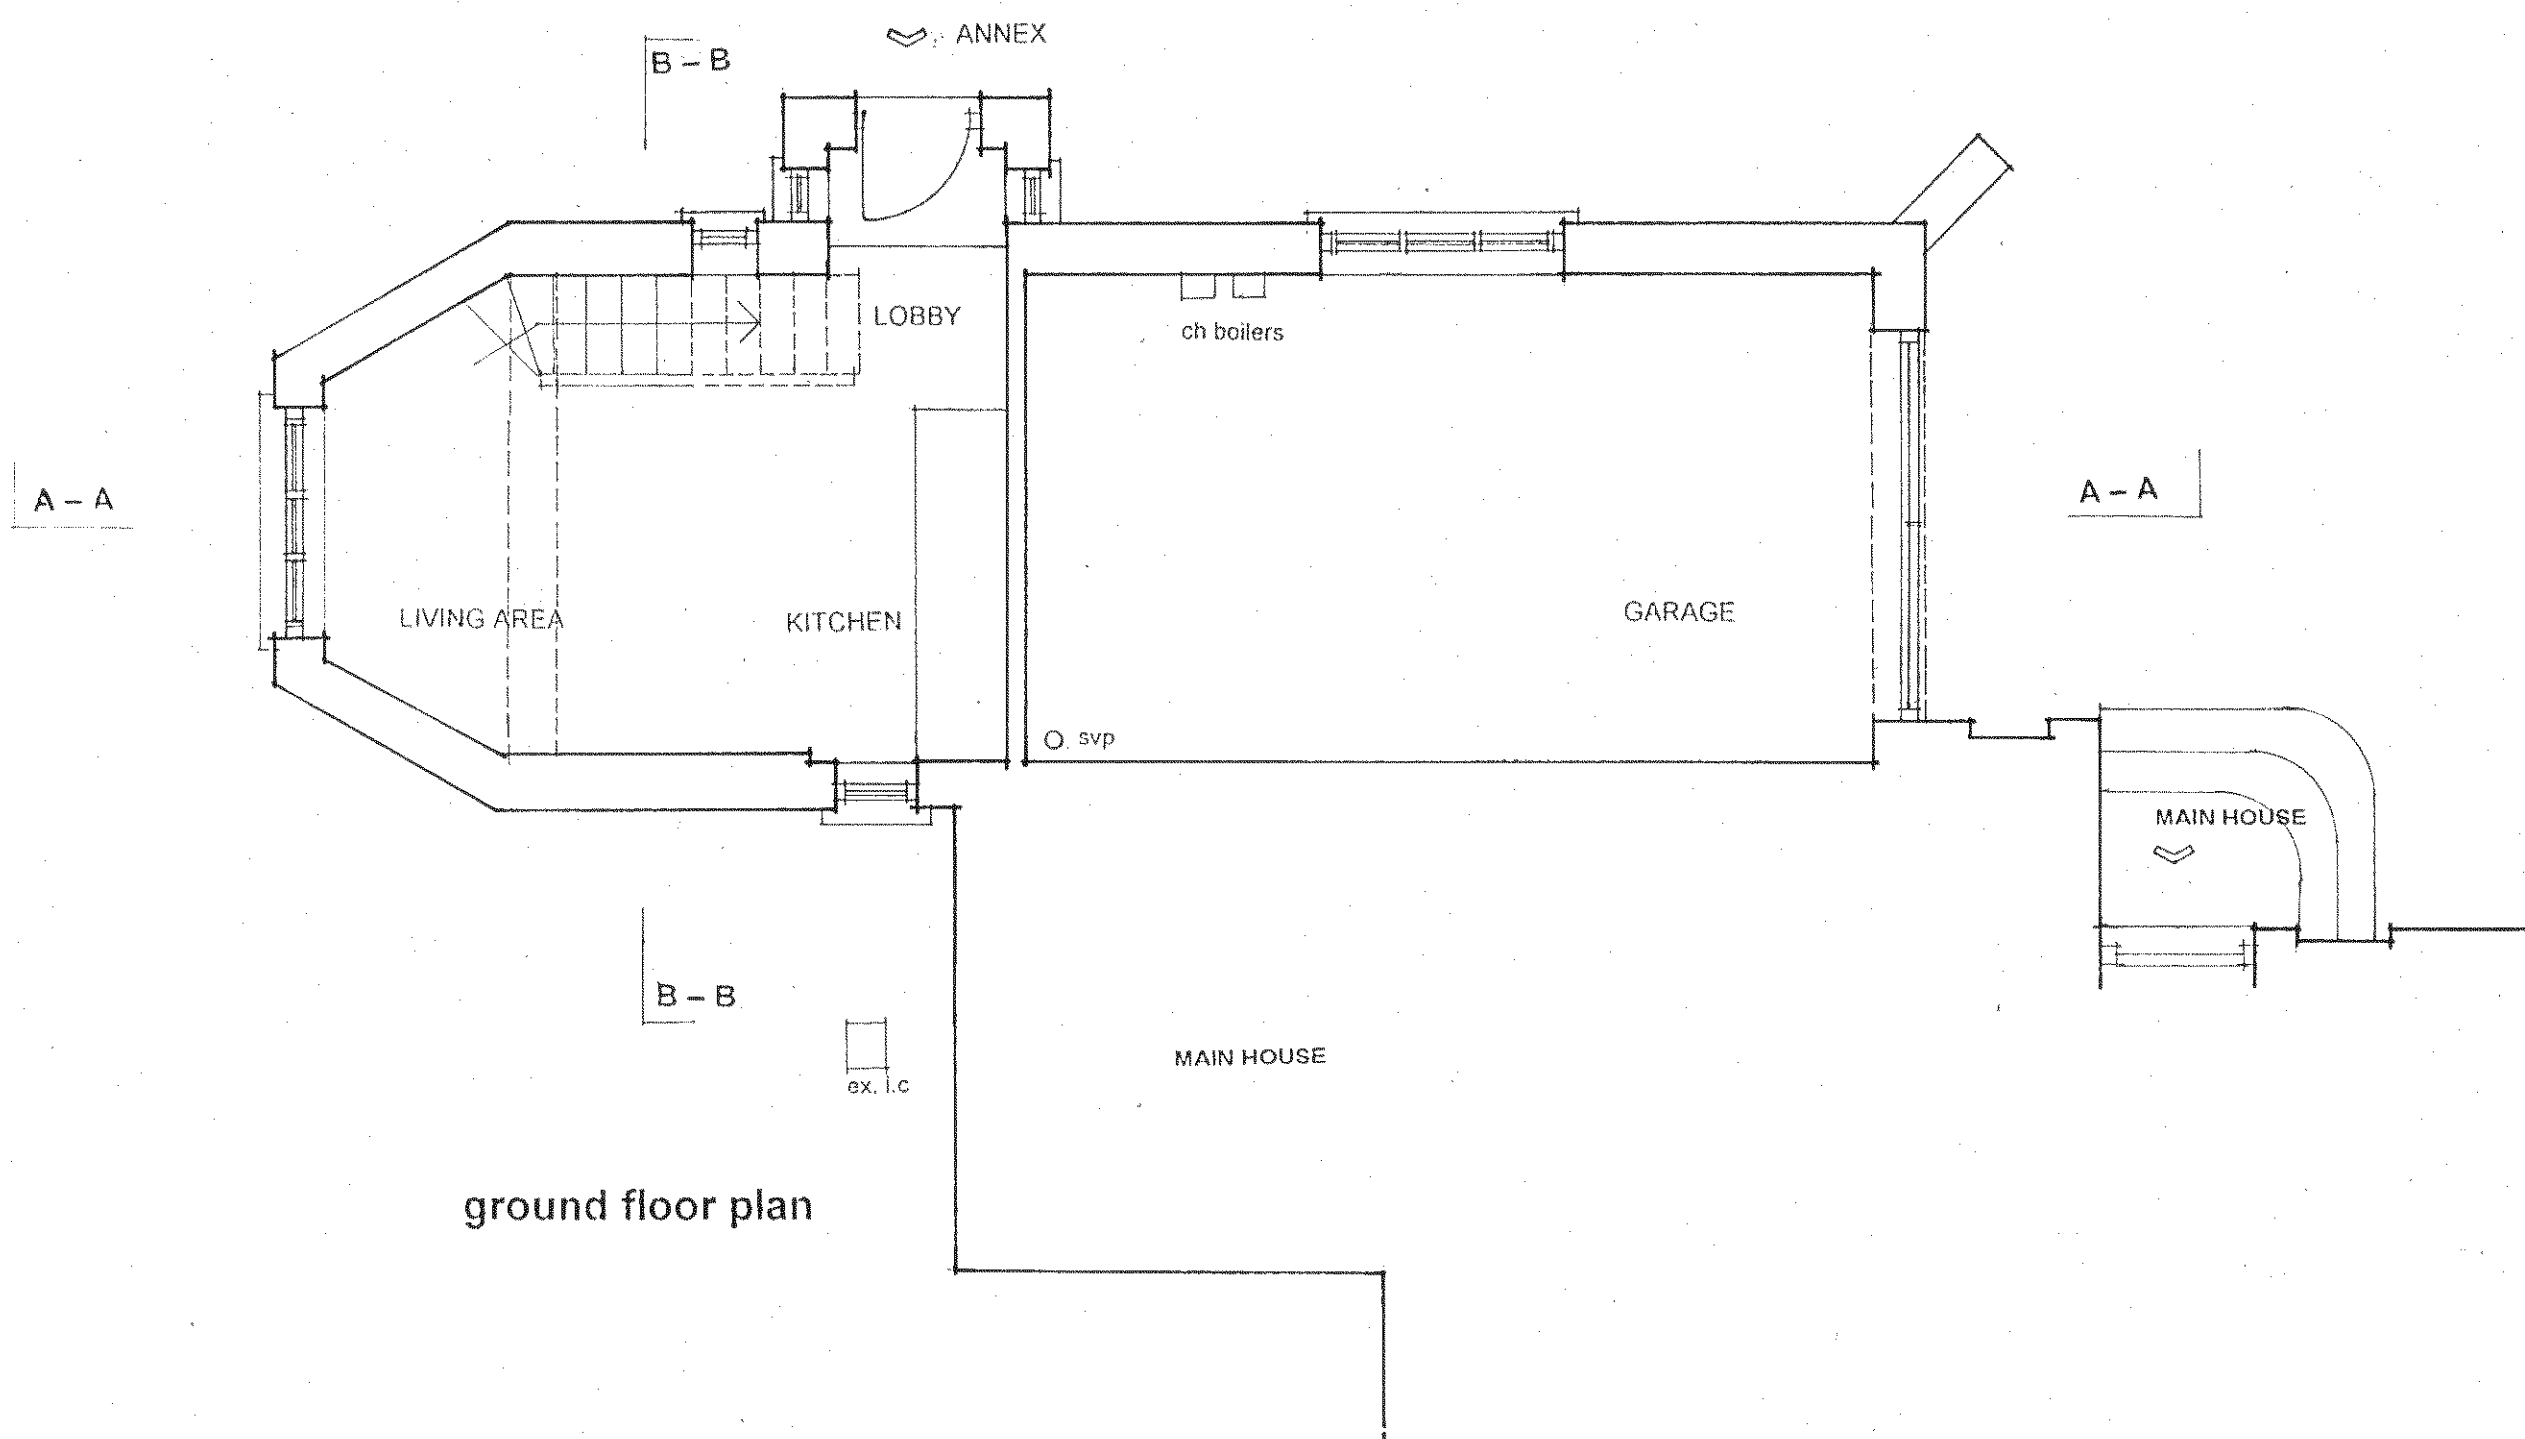

ground floor plan

NOTES:  
All dimensions must be checked on site and not scaled from this drawing.

| A | Date | Revisions |
|---|------|-----------|
|   |      |           |

©Copyright

gooffrey g fry + associates  
chartered architect  
63 langbury lane  
Ferring  
Worthing  
West Sussex. BN12 6QA

T : 01903 500109  
E : [geoffrey.fry@tiscali.co.uk](mailto:geoffrey.fry@tiscali.co.uk)

Client

Dr & Mrs David Uncles

Job Title

Part Demolition, Single + Two Storey  
Extension + Alterations,  
Amballa "Annex", Golden Acre,  
East Preston, BN16 1QP.

Drawing Title

existing floor plans

Scale

1-50

Date

May 2014

Drawn by

ggfa

Drg No.

3024-001

Rev