



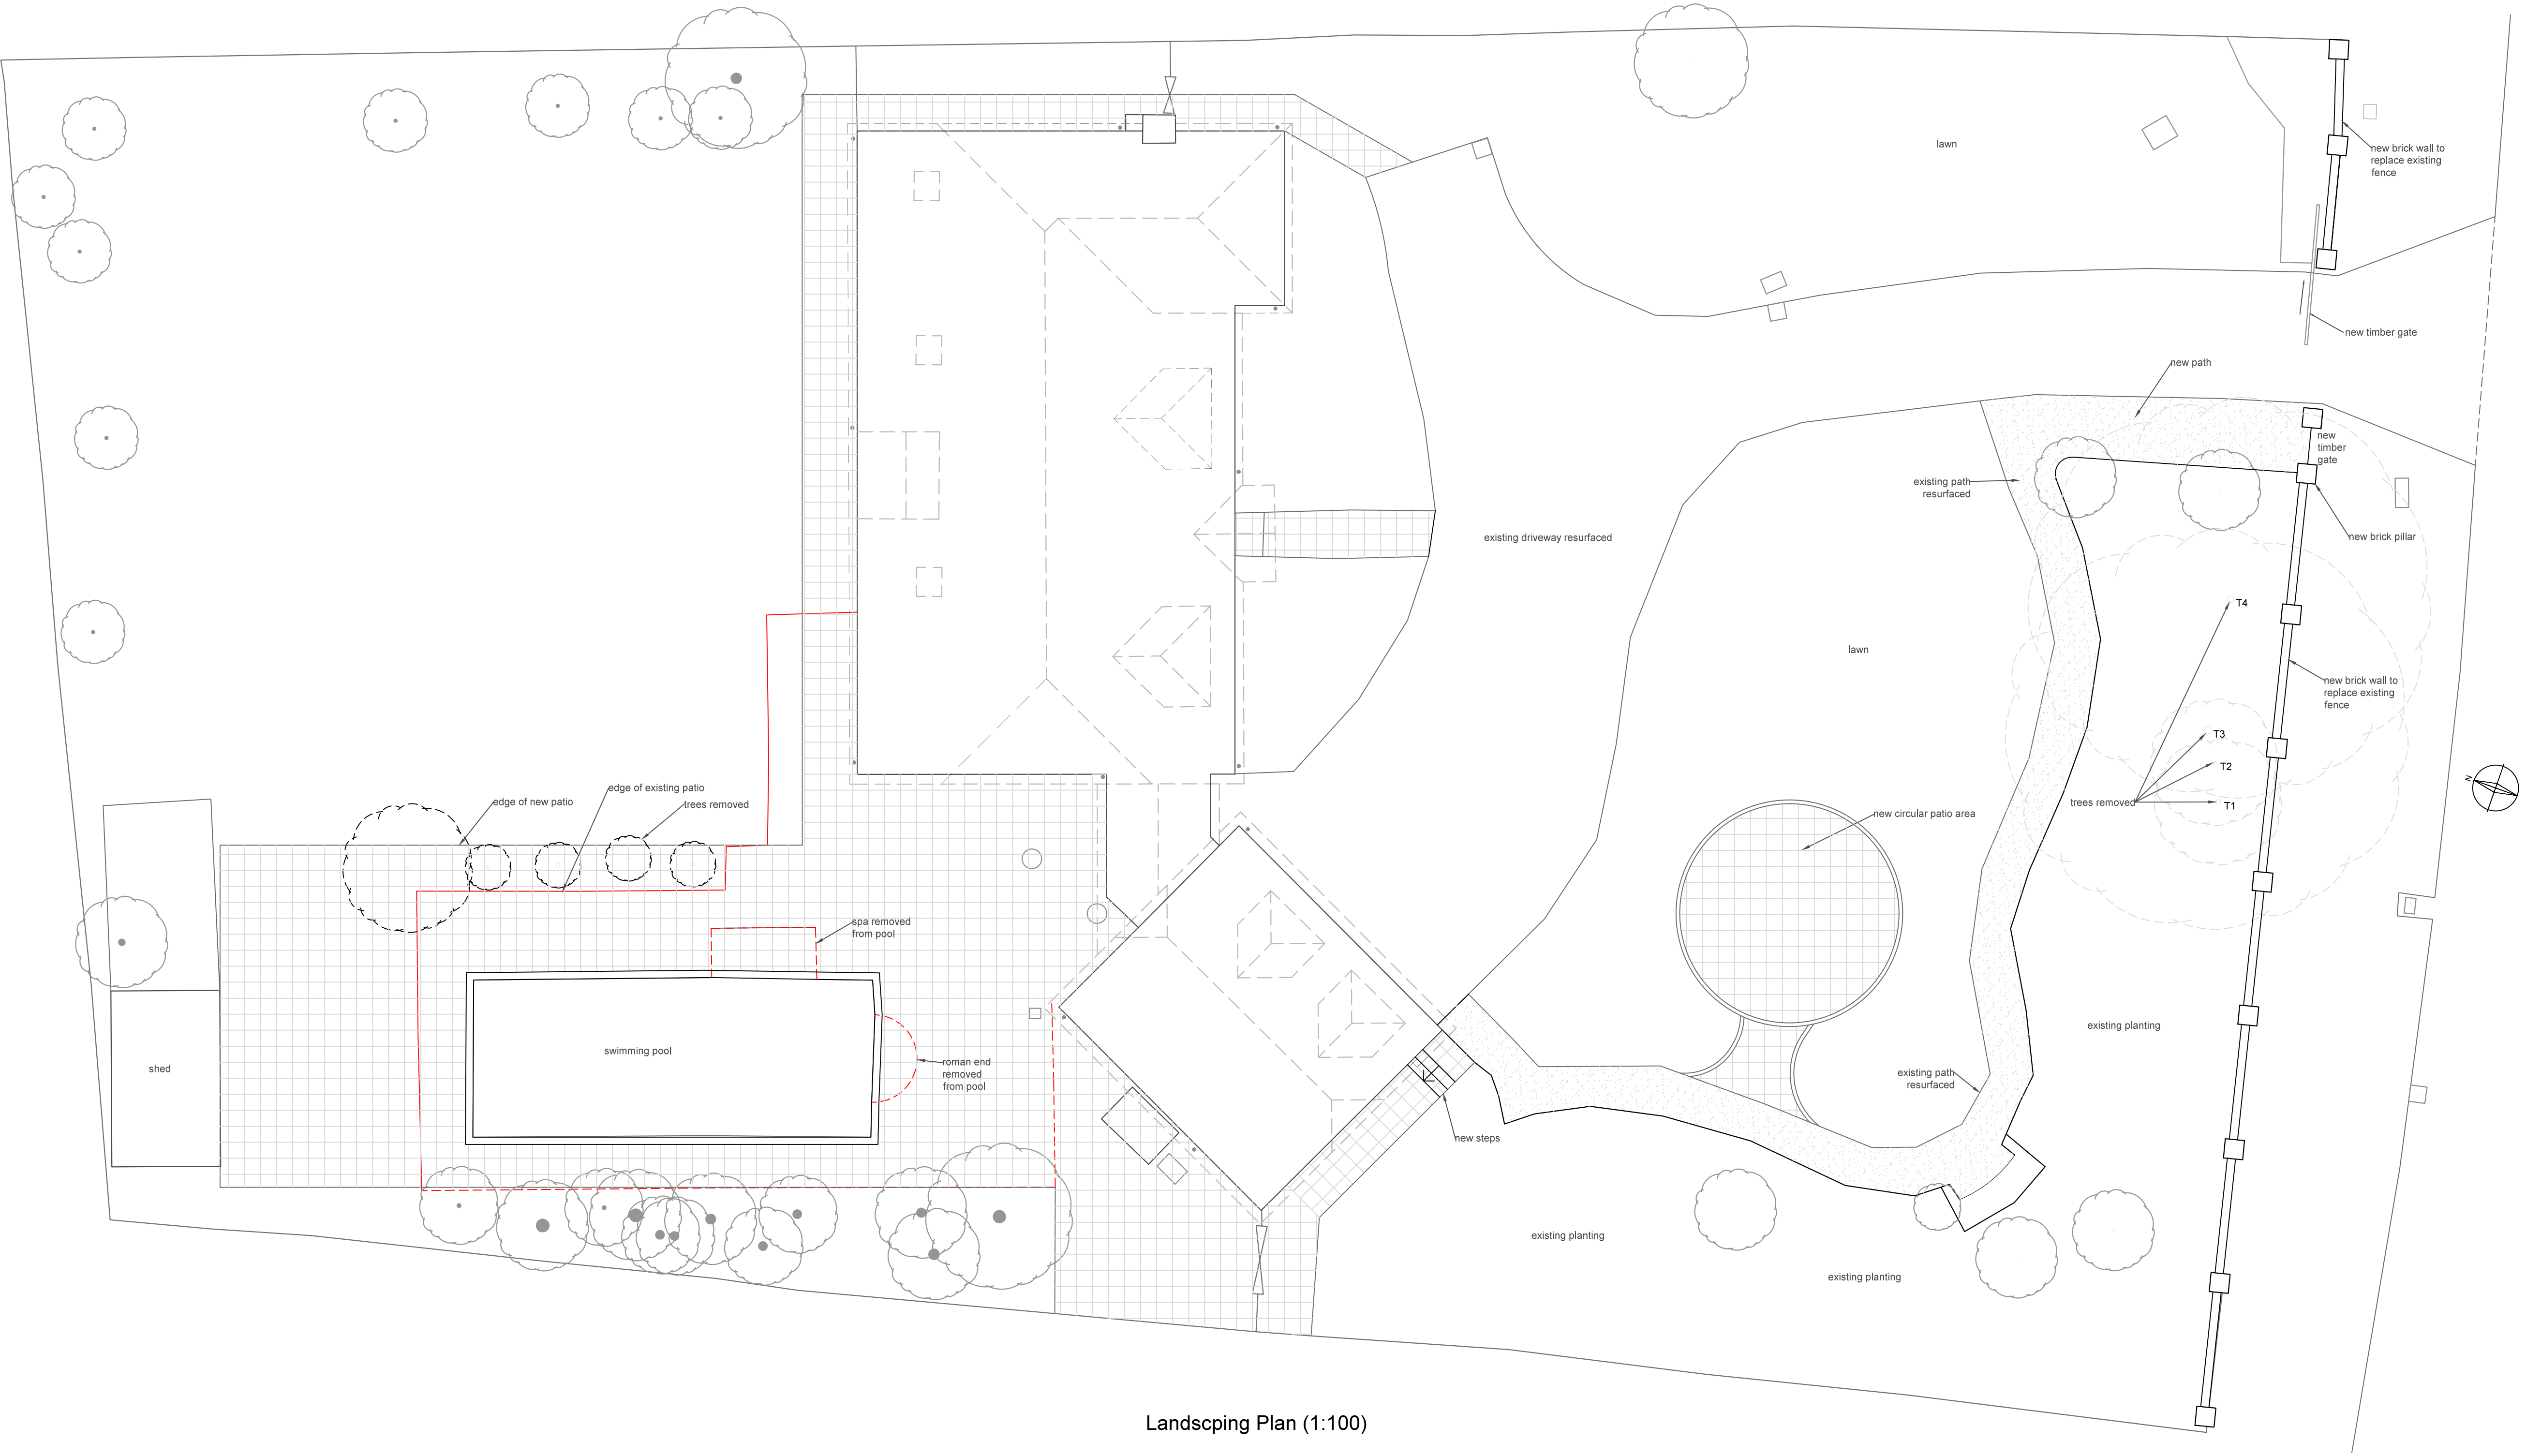

Landscaping Plan (1:100)

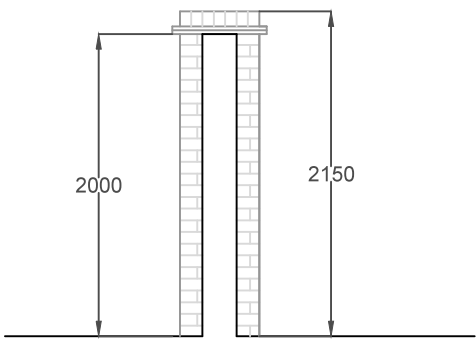

Section through proposed wall

Section (1:50)



Proposed Paving for patio
Marshall's Fairstone Paving
Colour: Autumn Bronze



Proposed Paving for driveway
Marshall's Fairstone sawn and tumbled stone setts
Colour: Autumn Bronze



Proposed Front Elevation from road showing new brick boundary wall (1:100)

Revisions		
Rev	Description	By
b	Client Amendments	LW
a	Client Amendments	LW

All dimensions to be checked on site prior to commencement of work, except for planning purposes.
This drawing is the copyright of
Inspired Design Studio Ltd.
and may not be copied, altered or reproduced in any way without written authority.

Client: Mr & Mrs Maxfield	
Project Address: Westwood House Gorse Avenue Kingston Gorse West Sussex	
Drawing Title: Proposed Landscaping Plans	
Drawing Number: 1108.02.b	
Scale:	As stated printed @ A1
Date:	05/05/2017