



SIDE ELEVATION  
West



REAR ELEVATION  
South




SIDE ELEVATION  
East




FRONT ELEVATION  
North

EXISTING ELEVATIONS 1:100

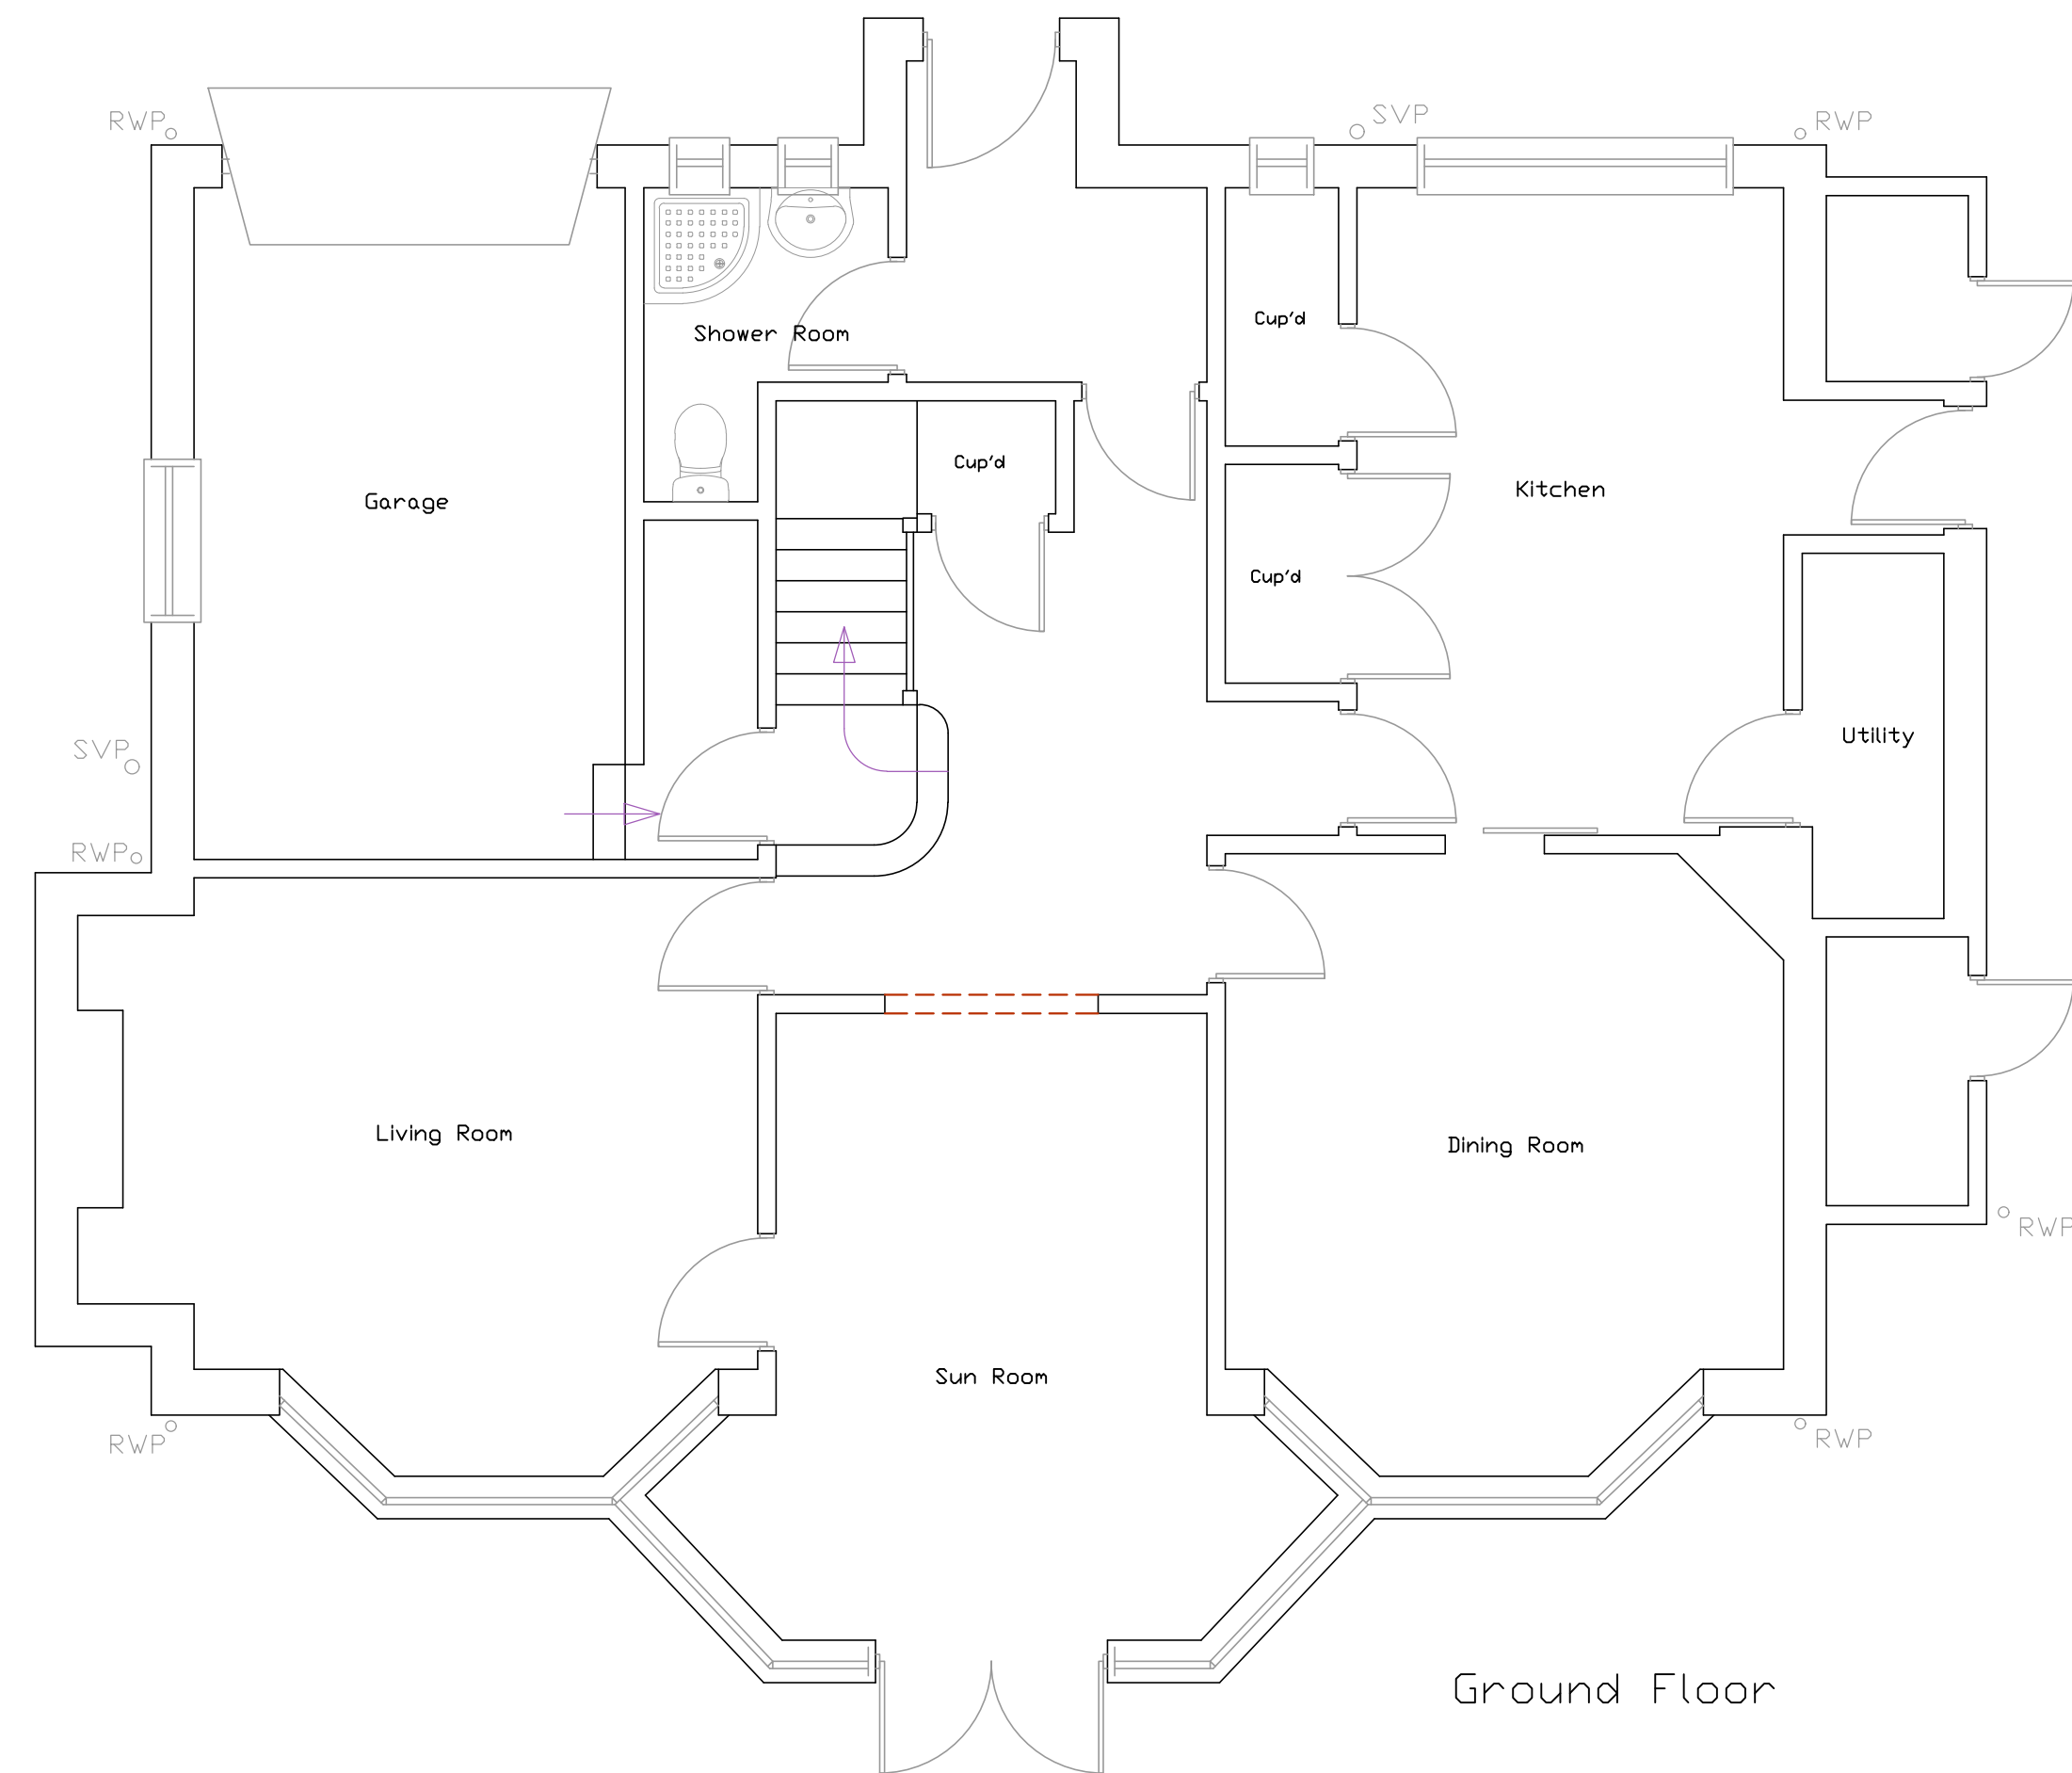


Ground Floor

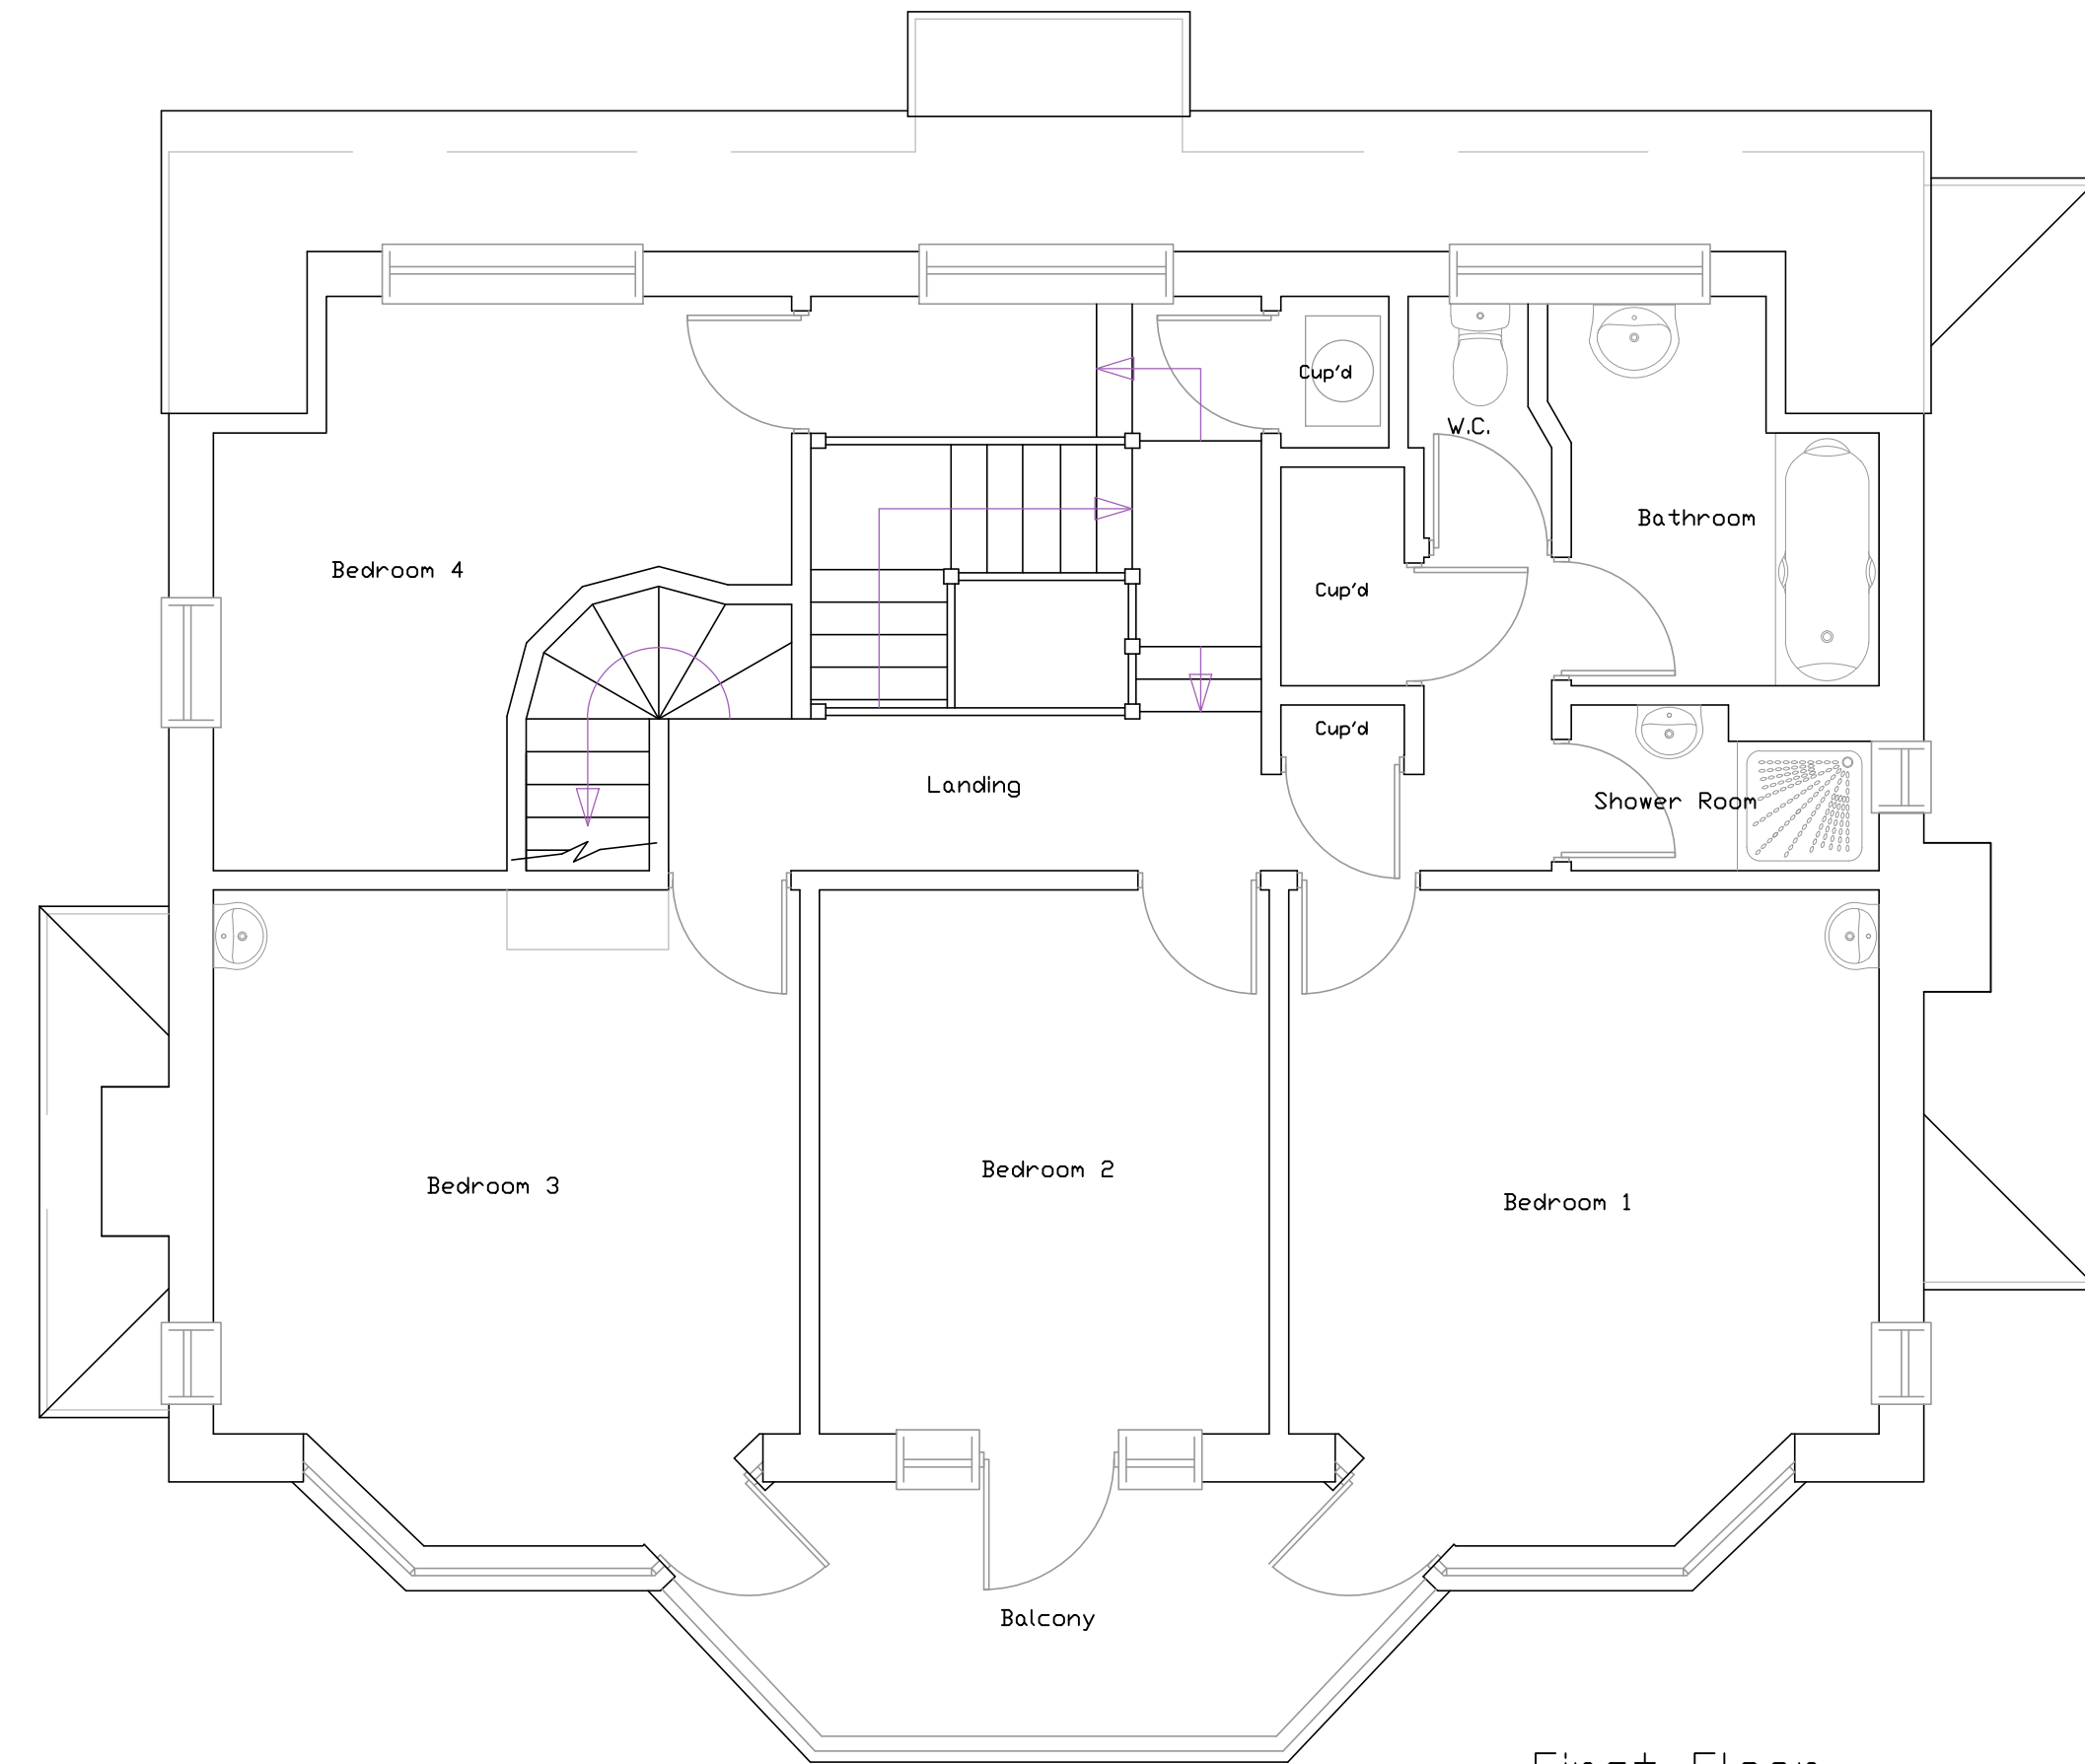


First Floor

EXISTING FLOOR PLANS 1:50

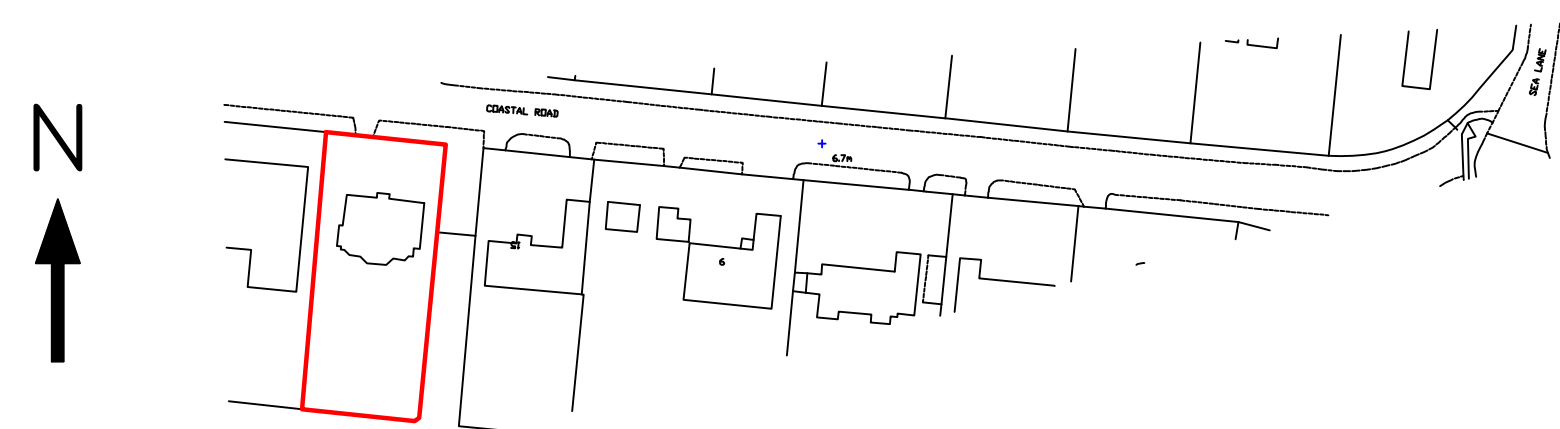

Drainance Survey (c) Crown Copyright 2014. All rights reserved. Licence number 100022432

LOCATION 1:1250

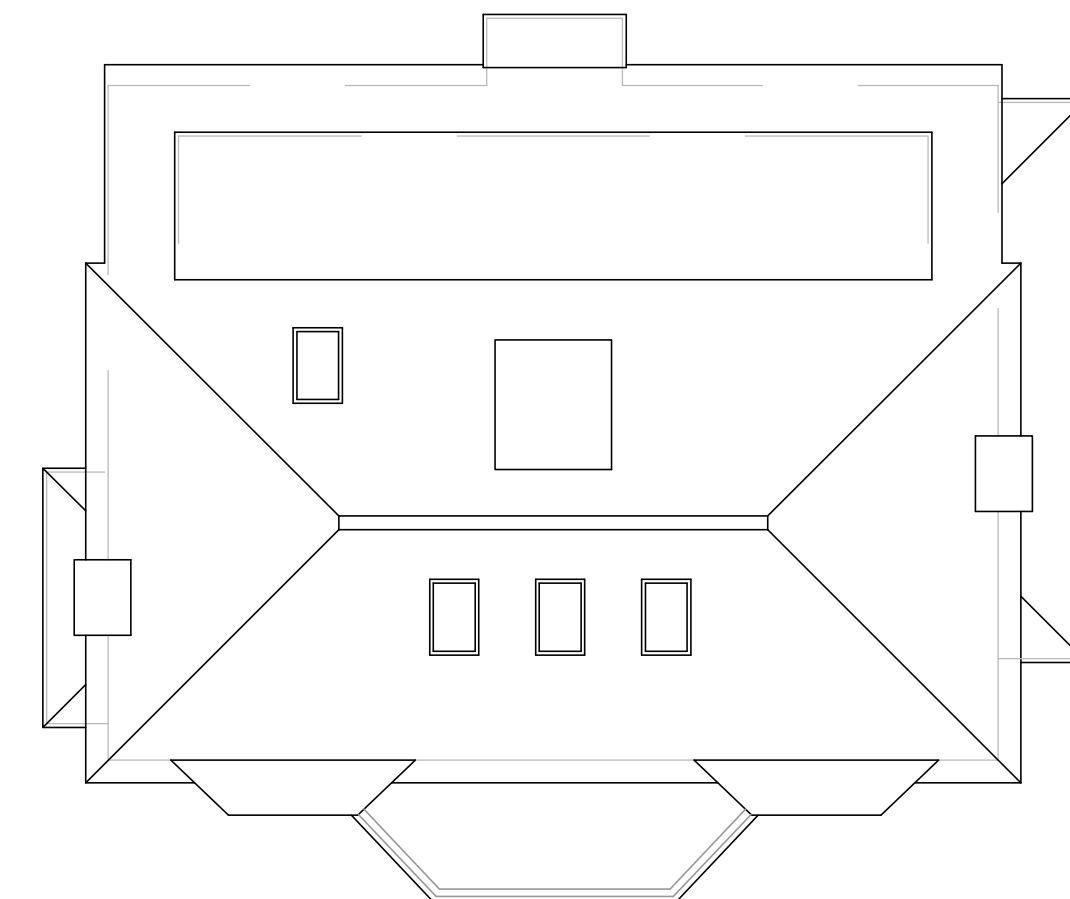

EXISTING ROOF PLAN 1:100

All dimensions to be checked on site prior to commencement of work, except for planning purposes.  
This drawing is the copyright of  
**CALDOTECH LTD**  
and may not be copied, altered or reproduced in any way without written authority.

**CALDOTECH LTD**  
11 THE PARADE  
WILLOWHAYNE CRESCENT  
EAST PRESTON  
WEST SUSSEX  
BN16 1NS Telephone 01903 859176

EXISTING FLOOR PLANS, ELEVATIONS,  
ROOF PLAN & LOCATION  
17 Coastal Road  
East Preston  
West Sussex  
BN16 1SU

CLIENT Mr & Mrs Alting von Geusau

|       |                           |    |          |
|-------|---------------------------|----|----------|
| R2    | Roof technical correction | RM | 27/06/18 |
| RT    | Ex Window detail amend    | LG | 13/05/15 |
| Issue | Details                   | By | Date     |

SCALE AS SHOWN on A1  
DATE 27/06/18  
DRAWING NUMBER 14033/0102