





Front Elevation

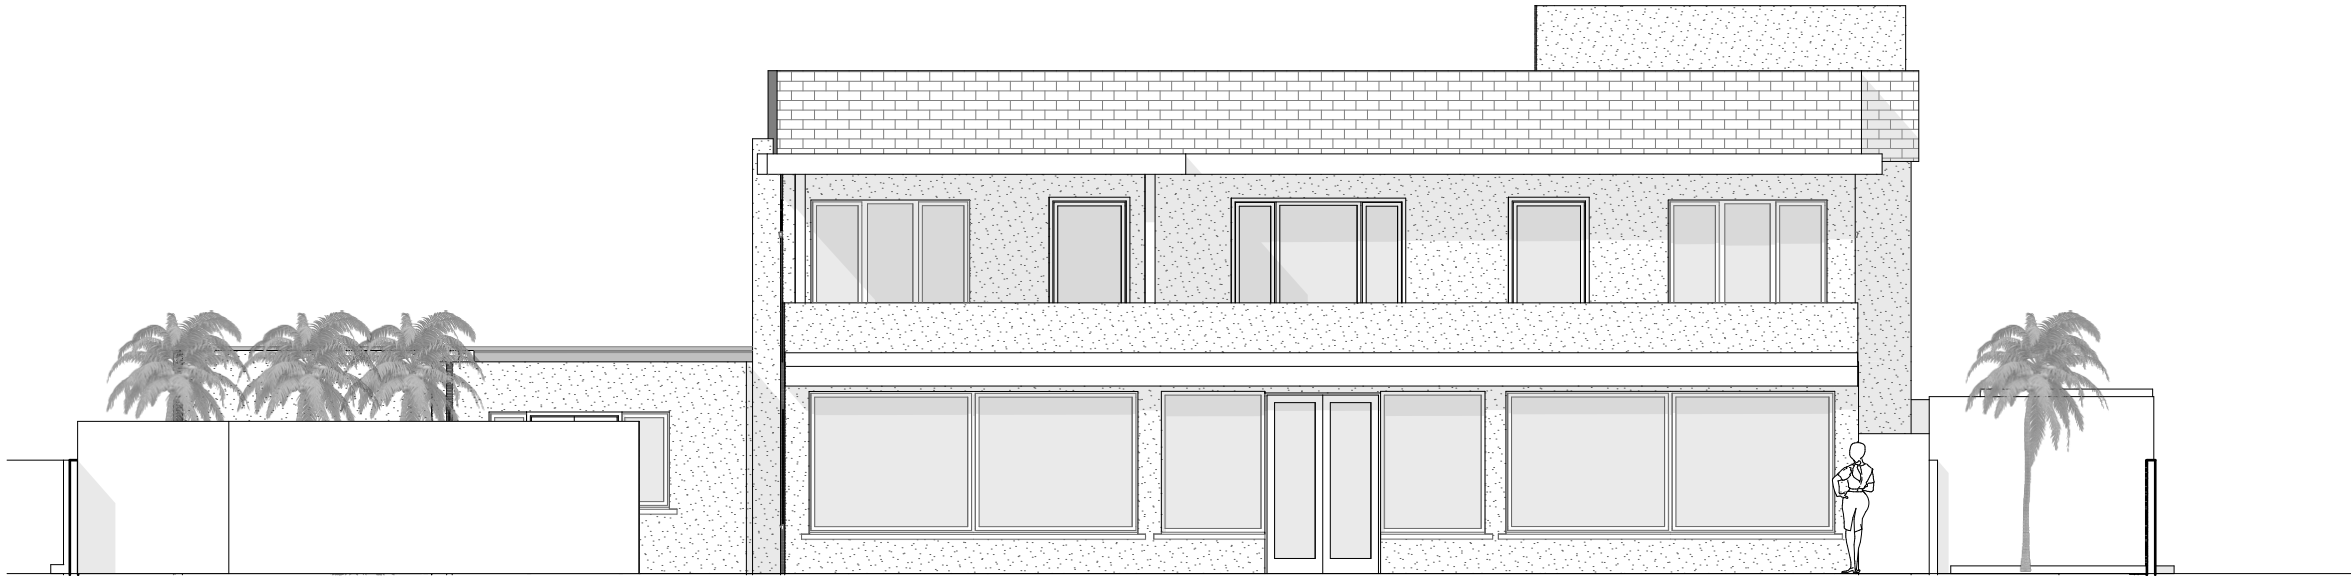

Rear Elevation

 

REV	DATE	DRAWN	AMENDMENT



Studios 18-19, 16 Porteus Place,
Clapham, London SW4 0AS

t +44 (0) 20 7924 4555
e info@granit.co.uk
w www.granit.co.uk

THIS DRAWING HAS BEEN PRODUCED FOR THE NAMED
CLIENT AND NAMED PROJECT AND IS NOT INTENDED
FOR USE BY ANY OTHER PERSON OR FOR ANY OTHER
PURPOSE.

Project	2107 Coastal Road			Drawing No.	2107/EX/008	
For	Nick and Emma Miller			Drawing	Existing Front & Rear Elevations	
Project Address	South Shore House 29, Coastal Road East Preston				Revision	
					★	
Scale	1:100 @ A3	Date	05/05/2021	Drawn	WT	Purpose
Notes	IF THIS DRAWING HAS BEEN ISSUED 'FOR CONSTRUCTION' DO NOT SCALE DIRECTLY FROM IT. ALL DIMENSIONS TO BE CHECKED ON-SITE, PLEASE CONTACT ARCHITECT IF YOU REQUIRE CONFIRMATION OF ANY DIMENSIONS. ANY DISCREPANCIES TO BE RAISED WITH CONTRACT ADMINISTRATOR.			File	2107_Coastal_Road_Current.pln	
					FOR Planning	