



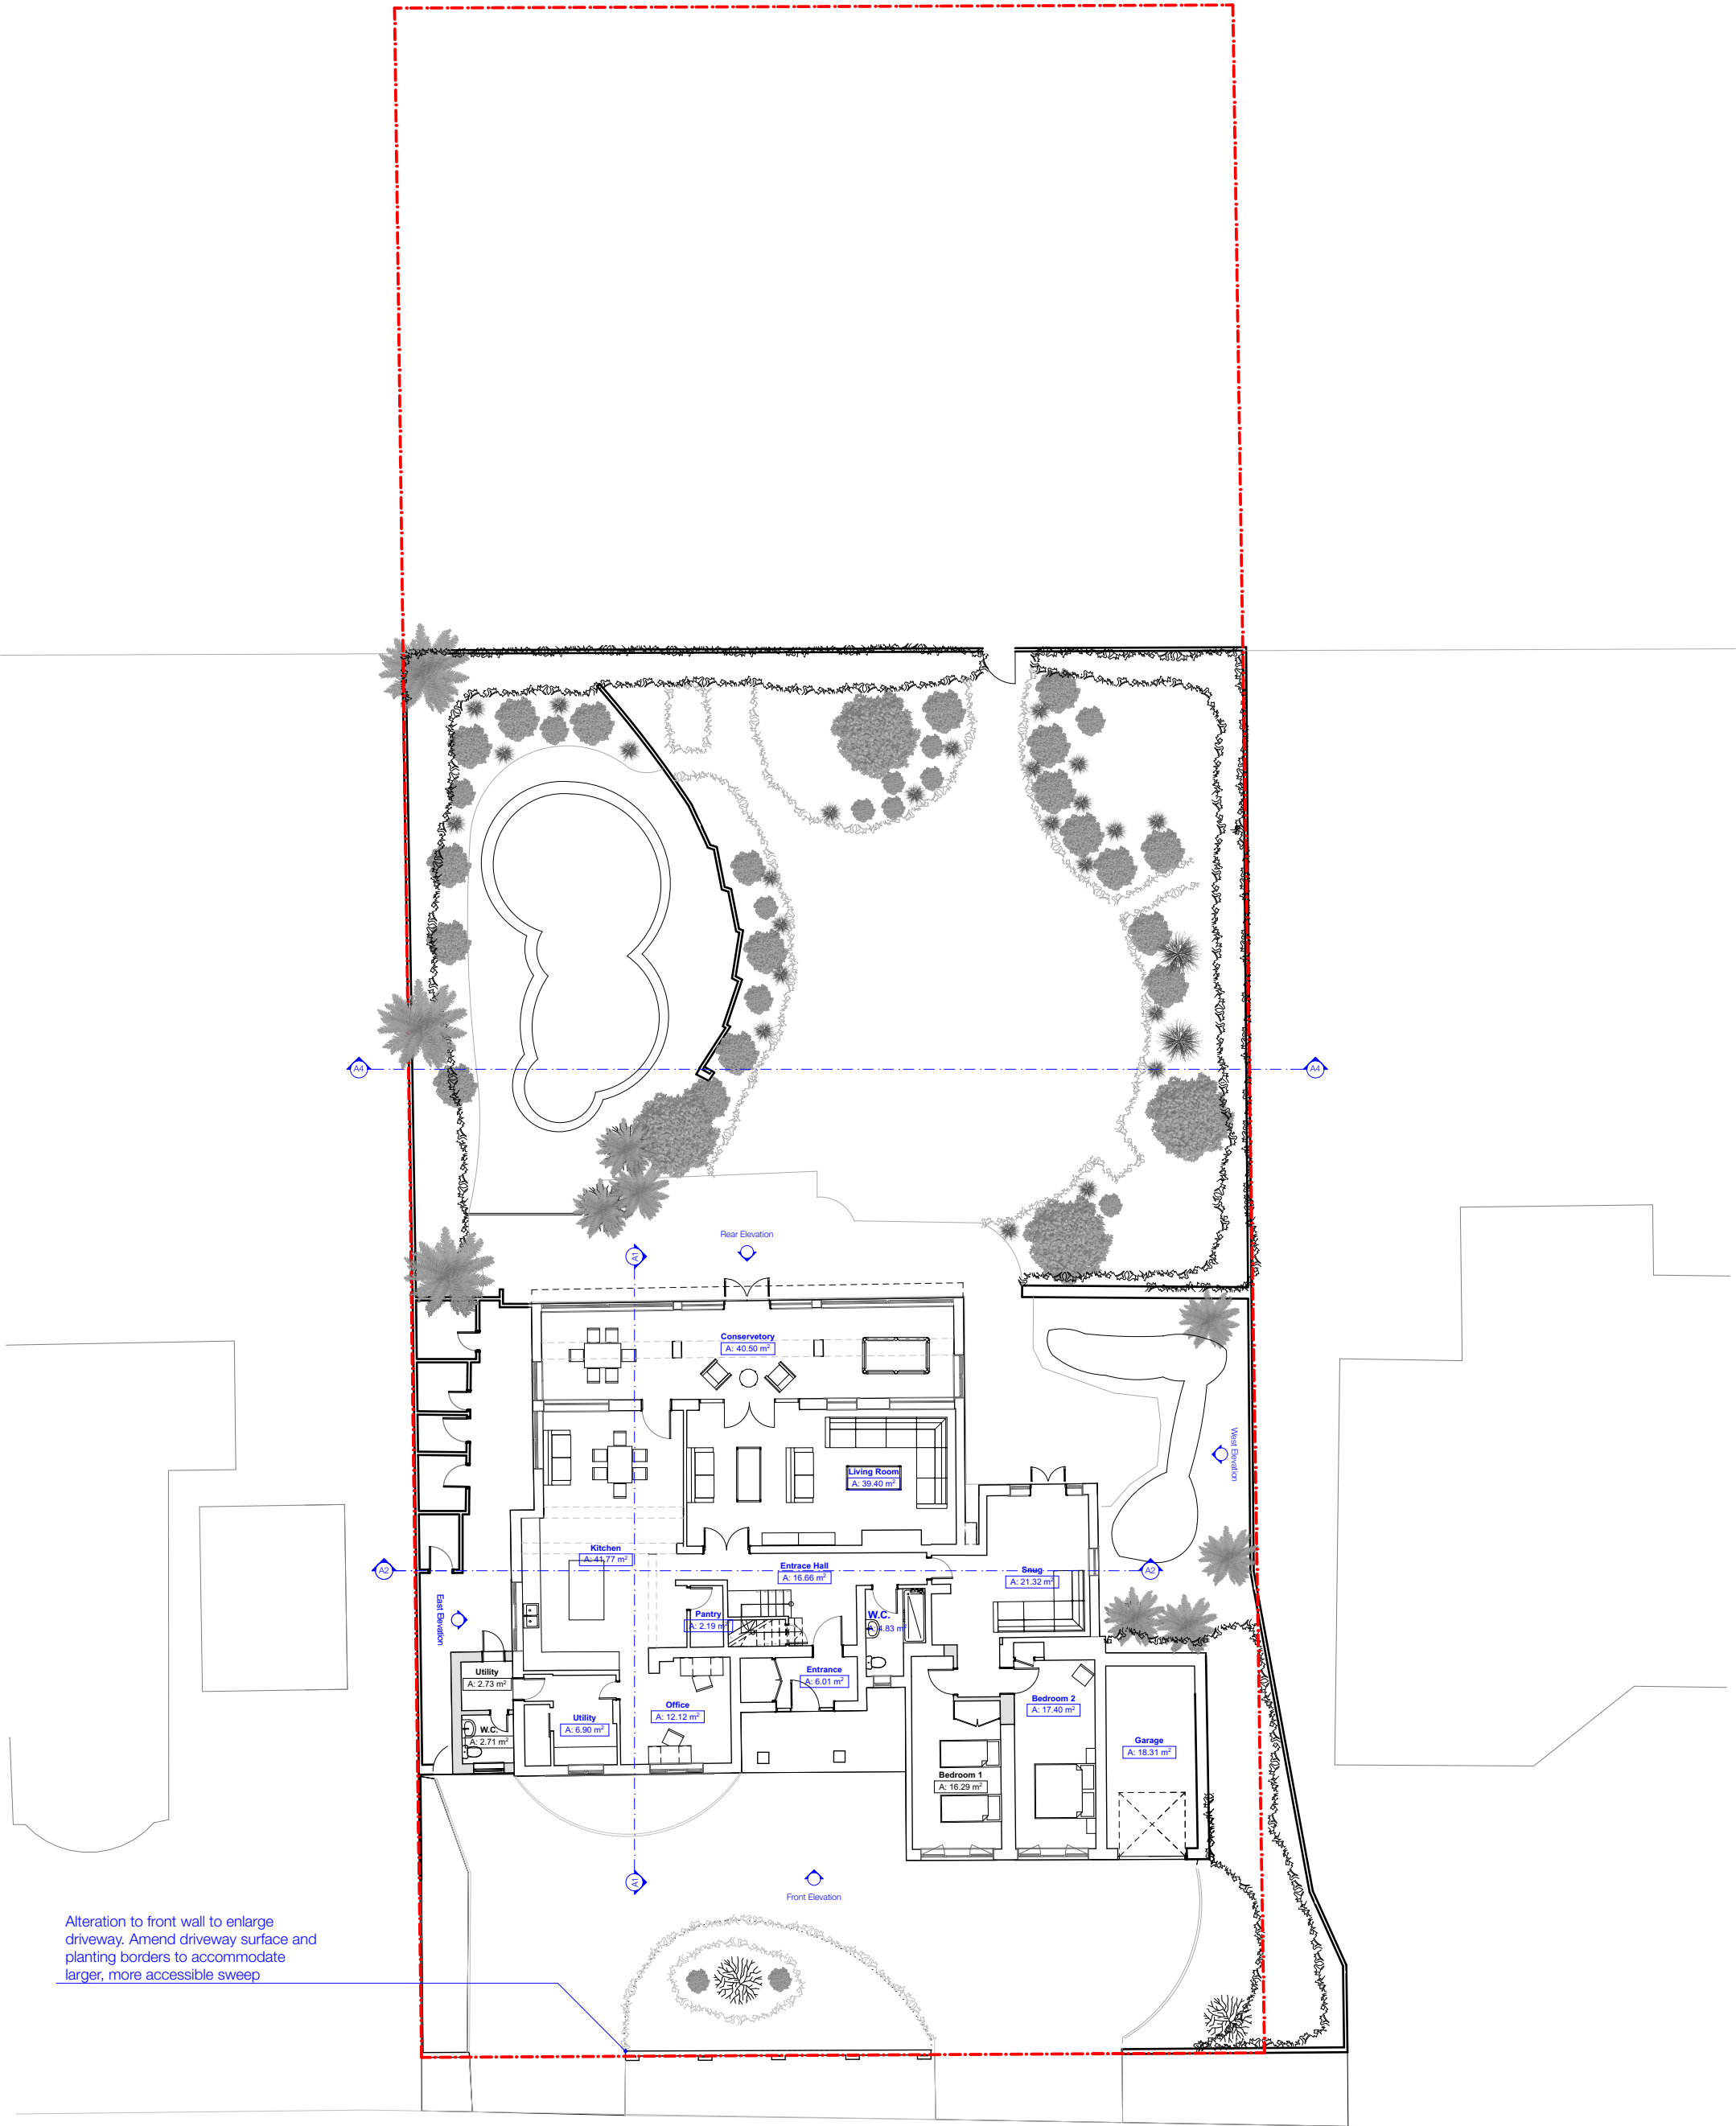

Alteration to front wall to enlarge driveway. Amend driveway surface and planting borders to accommodate larger, more accessible sweep

 

REV	DATE	DRAWN	AMENDMENT

Granit
Architecture + Interiors

Studios 18-19, 16 Porteus Place,
Clapham, London SW4 0AS

t +44 (0) 20 7924 4555
e info@granit.co.uk
w www.granit.co.uk

THIS DRAWING HAS BEEN PRODUCED FOR THE NAMED CLIENT AND NAMED PROJECT AND IS NOT INTENDED FOR USE BY ANY OTHER PERSON OR FOR ANY OTHER PURPOSE.

© GRANIT CHARTERED ARCHITECTS LTD

Project	2107 Coastal Road	Drawing No.	2107/P/101
For	Nick and Emma Miller	Drawing	Proposed Site Plan
Project Address	South Shore House 29, Coastal Road East Preston	Revision	★
Scale	1:200 @ A3	Date	05/05/2021
Drawn	WT	Purpose	FOR Planning
Notes	IF THIS DRAWING HAS BEEN ISSUED 'FOR CONSTRUCTION' DO NOT SCALE DIRECTLY FROM IT. ALL DIMENSIONS TO BE CHECKED ON-SITE. PLEASE CONTACT ARCHITECT IF YOU REQUIRE CONFIRMATION OF ANY DIMENSIONS. ANY DISCREPANCIES TO BE RAISED WITH CONTRACT ADMINISTRATOR.		
File	2107_Coastal_Road_Current.pln		