


REV	DATE	DRAWN	AMENDMENT

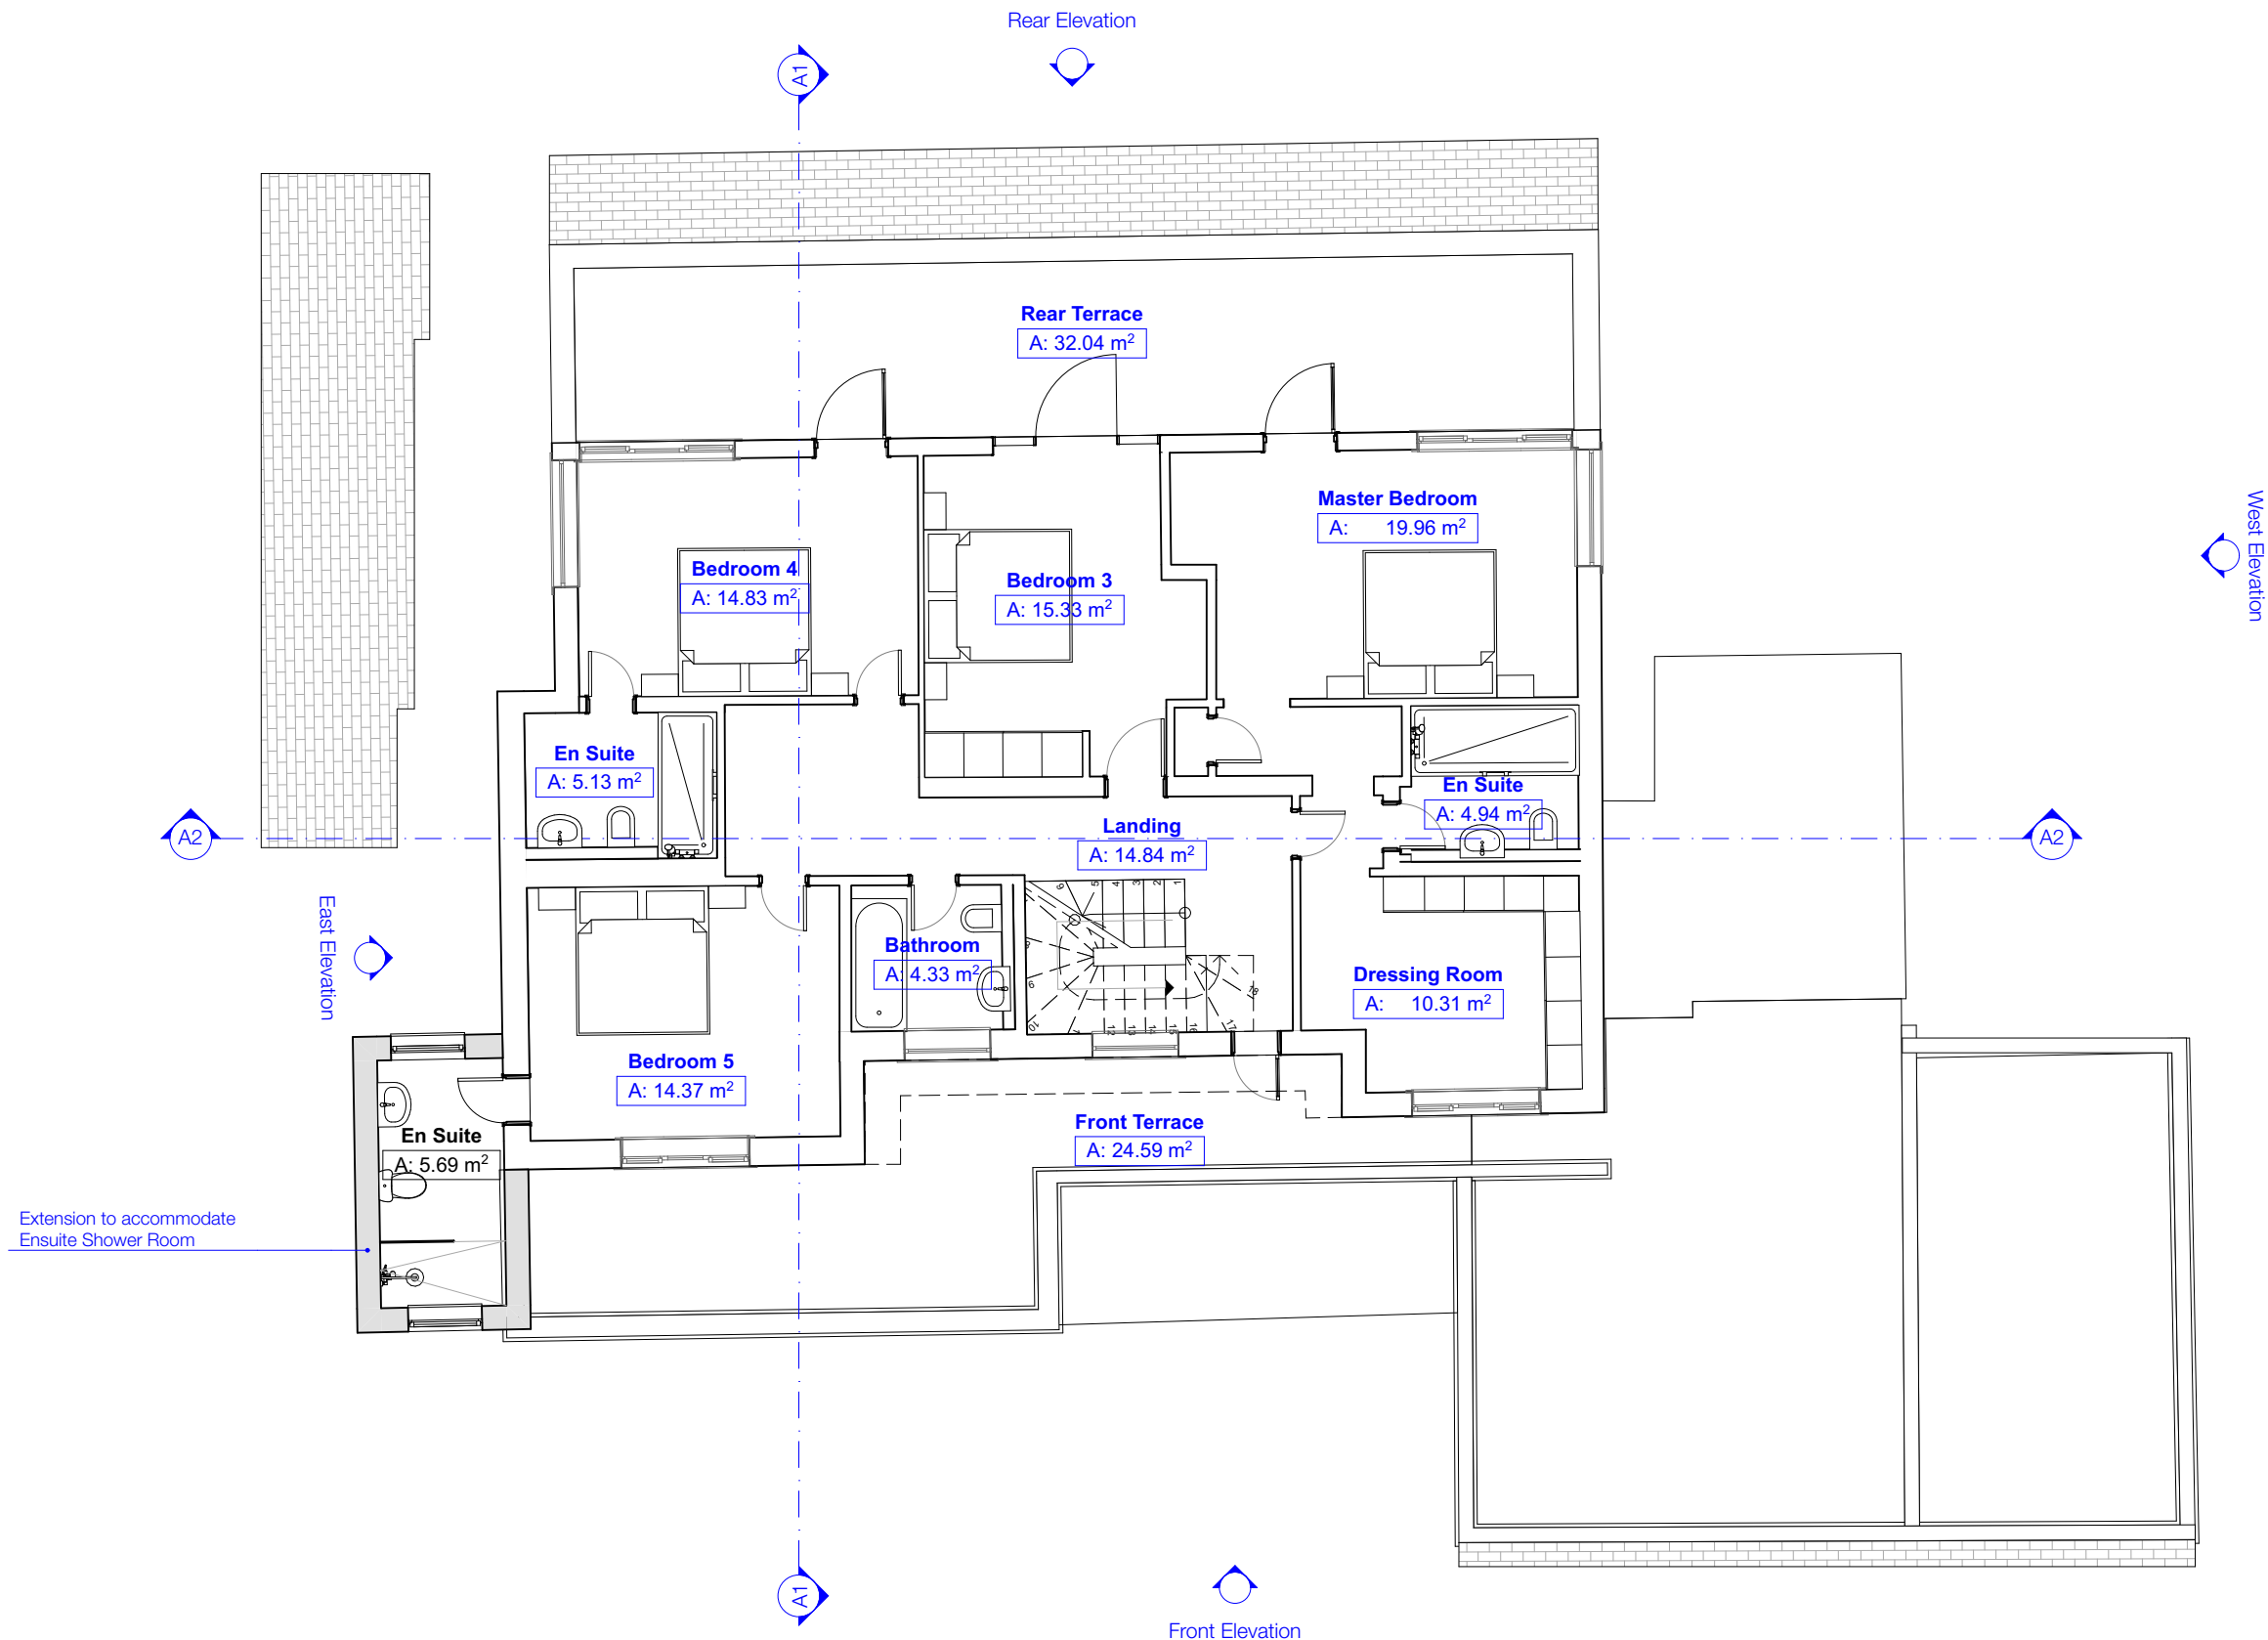

Studios 18-19, 16 Porteus Place,
Clapham, London SW4 0AS

t +44 (0) 20 7924 4555
e info@granit.co.uk
w www.granit.co.uk

THIS DRAWING HAS BEEN PRODUCED FOR THE NAMED
CLIENT AND NAMED PROJECT AND IS NOT INTENDED
FOR USE BY ANY OTHER PERSON OR FOR ANY OTHER
PURPOSE.

© GRANIT CHARTERED ARCHITECTS LTD

Project	2107 Coastal Road			Drawing No.	2107/P/103	
For	Nick and Emma Miller			Drawing	Proposed First Floor Plan	Revision
Project Address	South Shore House 29, Coastal Road East Preston					★
Scale	1:100 @ A3	Date	05/05/2021	Drawn	WT	Purpose
Notes	IF THIS DRAWING HAS BEEN ISSUED 'FOR CONSTRUCTION' DO NOT SCALE DIRECTLY FROM IT. ALL DIMENSIONS TO BE CHECKED ON-SITE, PLEASE CONTACT ARCHITECT IF YOU REQUIRE CONFIRMATION OF ANY DIMENSIONS. ANY DISCREPANCIES TO BE RAISED WITH CONTRACT ADMINISTRATOR.					FOR Planning
				File	2107_Coastal_Road_Current.pln	