




Proposed Stable Block

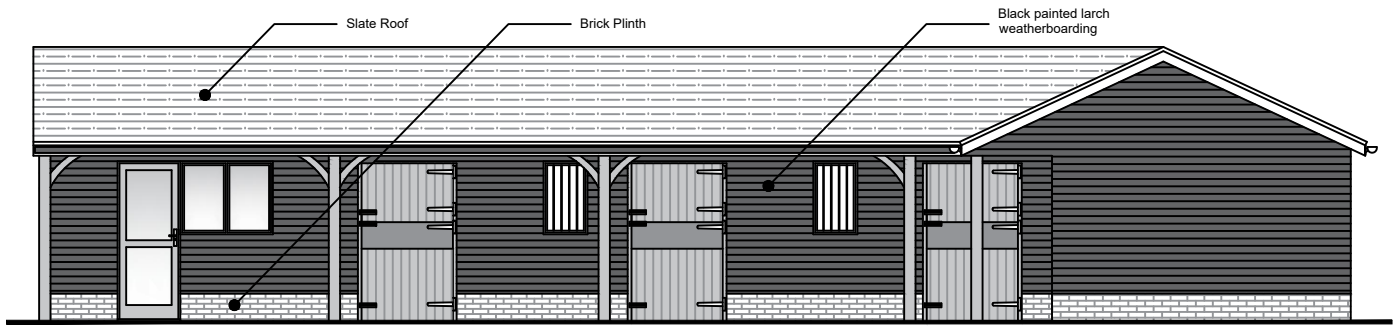


Proposed Front (East) Elevation (Scale 1:100)

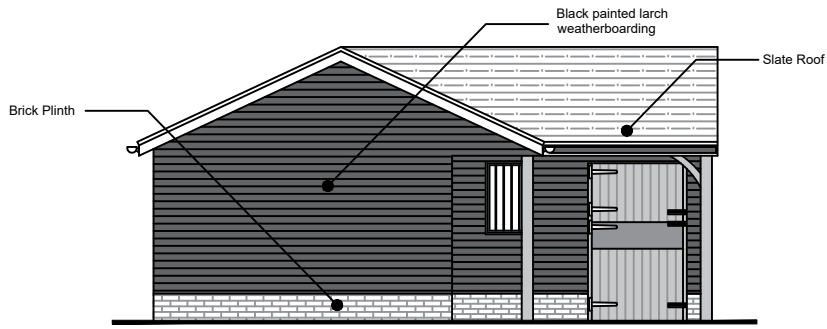


Proposed Side (South) Elevation (Scale 1:100)

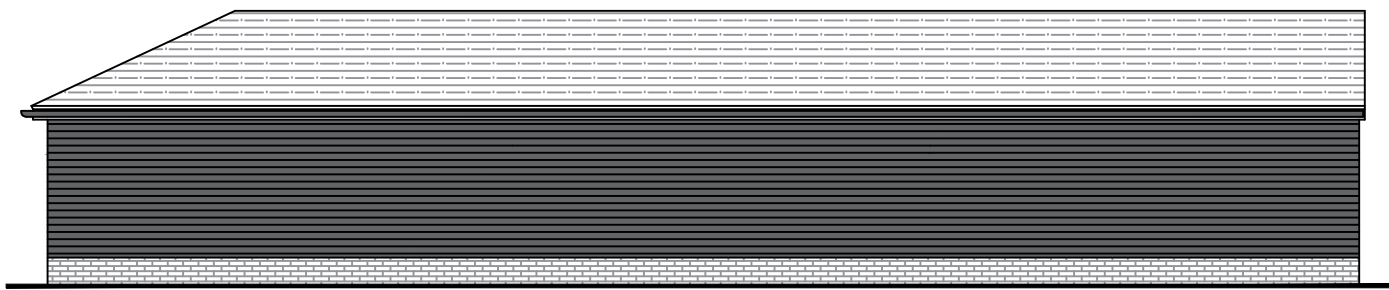


Proposed Rear (West) Elevation (Scale 1:100)

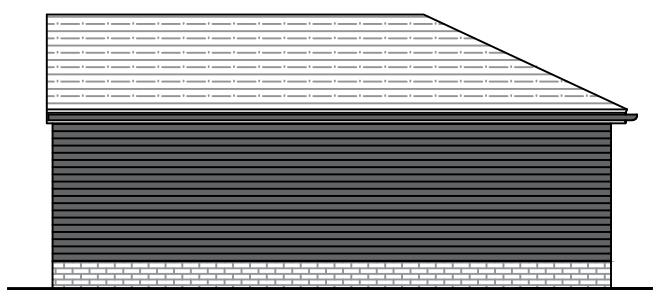


Proposed Side (North) Elevation (Scale 1:100)

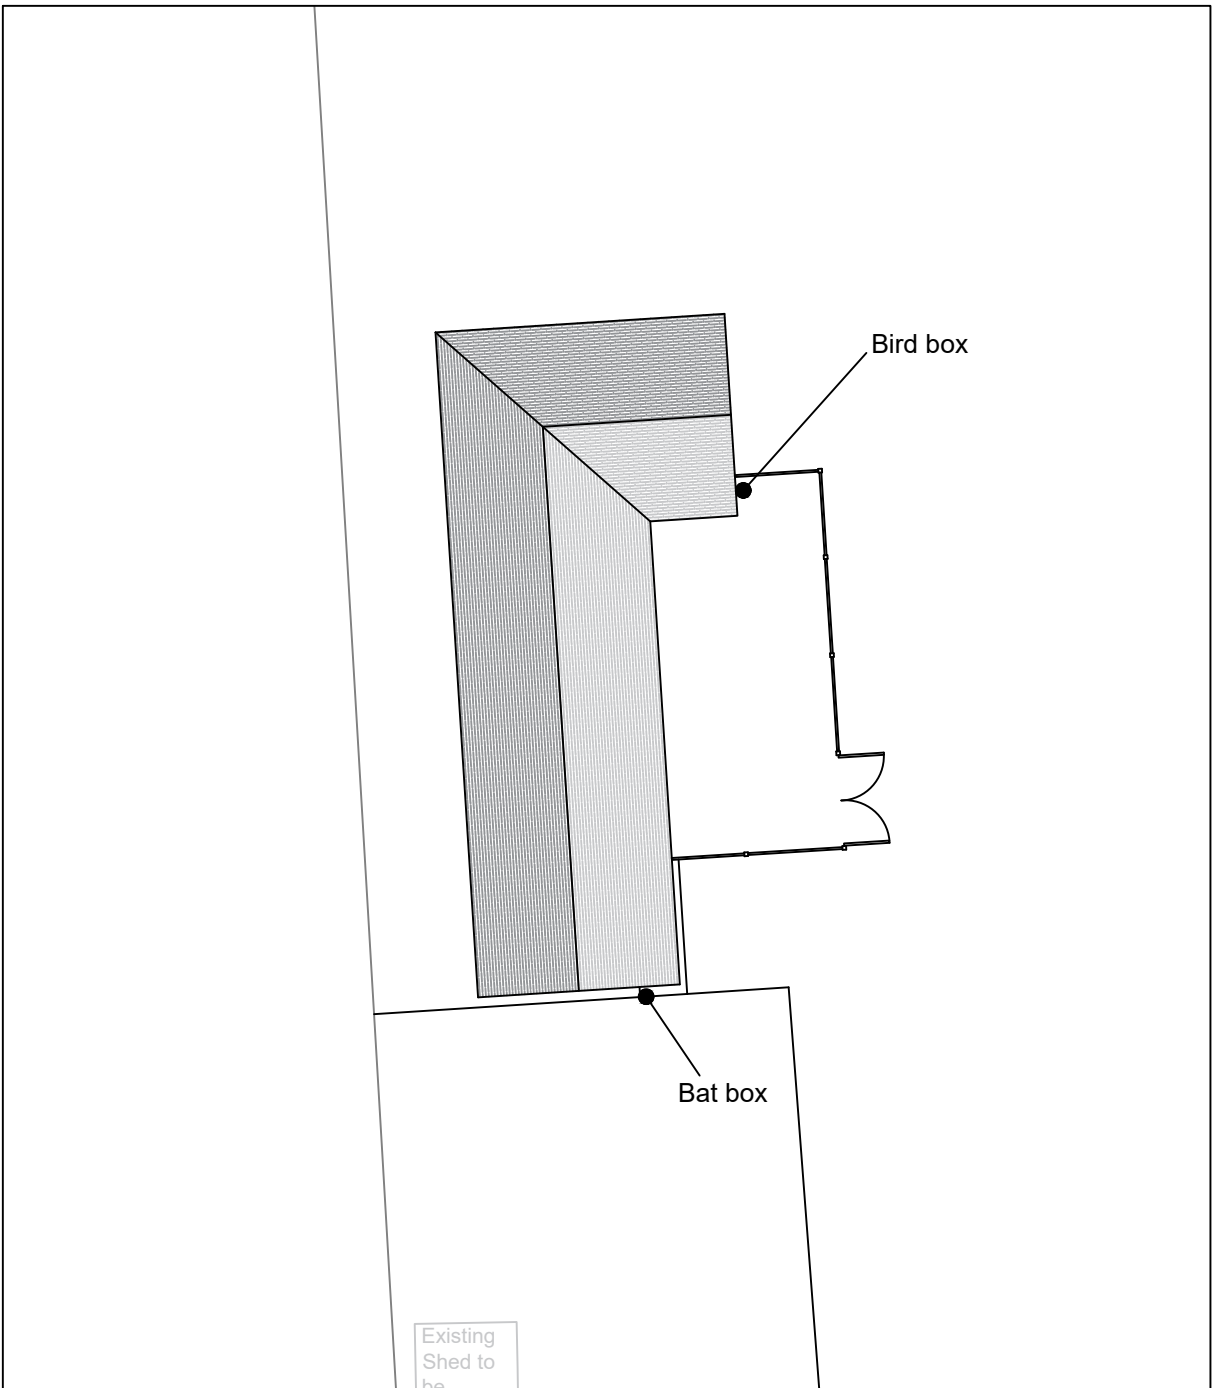

Proposed Site Plan (Scale 1:200)

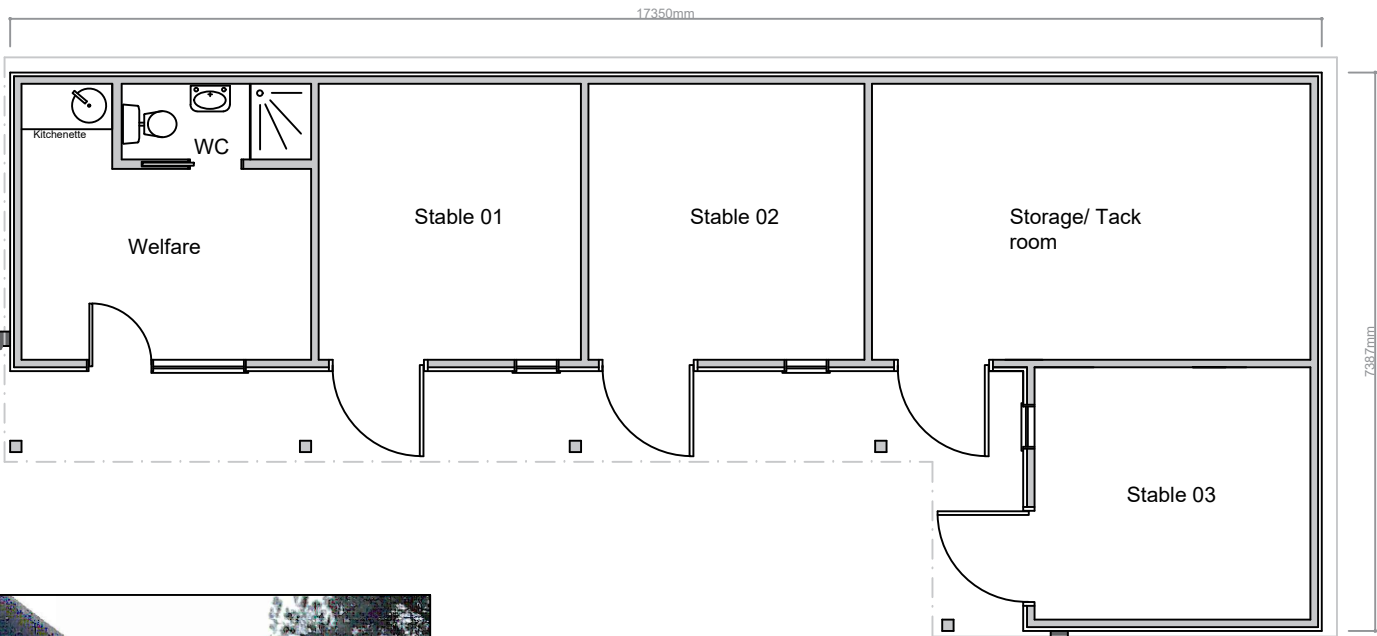

Proposed Floor Plan (Scale 1:50)

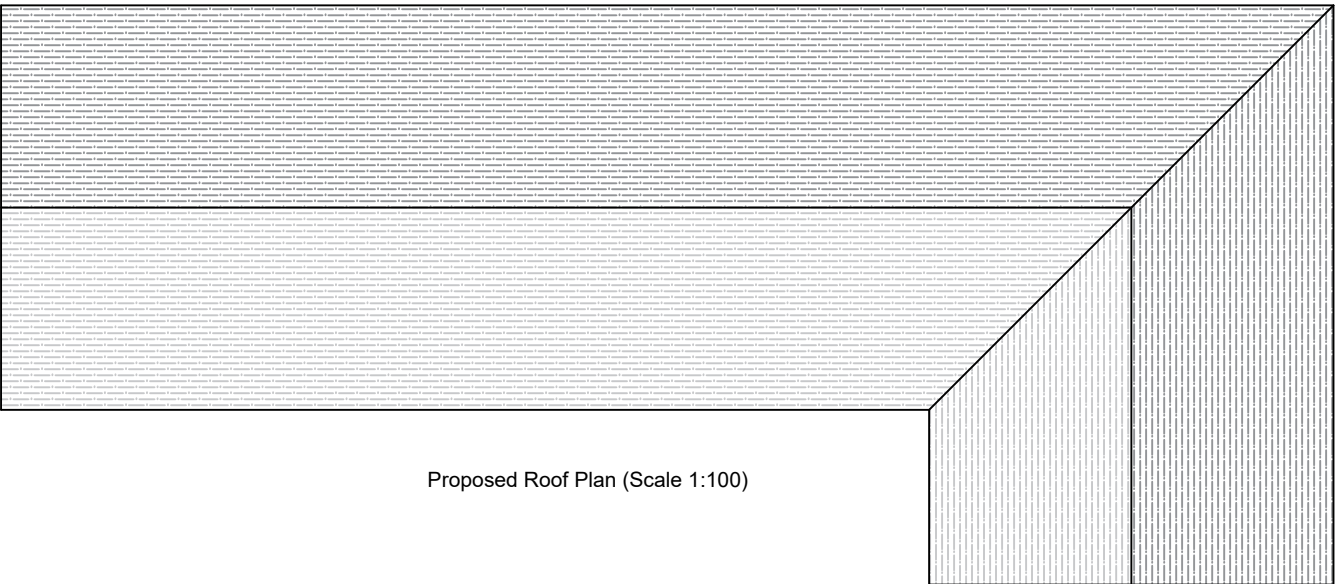

Proposed Roof Plan (Scale 1:100)



Proposed bat box location



Proposed bird box location

revisions		
DOWNSVIEW ASSOCIATES Chartered Surveyors Little Acorns, Hampers Lane, Storrington, West Sussex, RH20 3HZ Tel: 01903 746267 Mob: 7822 664645 Email: info@downview-surveyors.co.uk RICS		
address Land to the East of Kingston House Kingstone Lane Kingstone BN16 1RP		
project Proposed construction of new stable with welfare facility		
title Proposed Bird box and Bat box location		
scale: As noted @ A2	date: September 2026	revision:
drawing number 2024.419.05		