


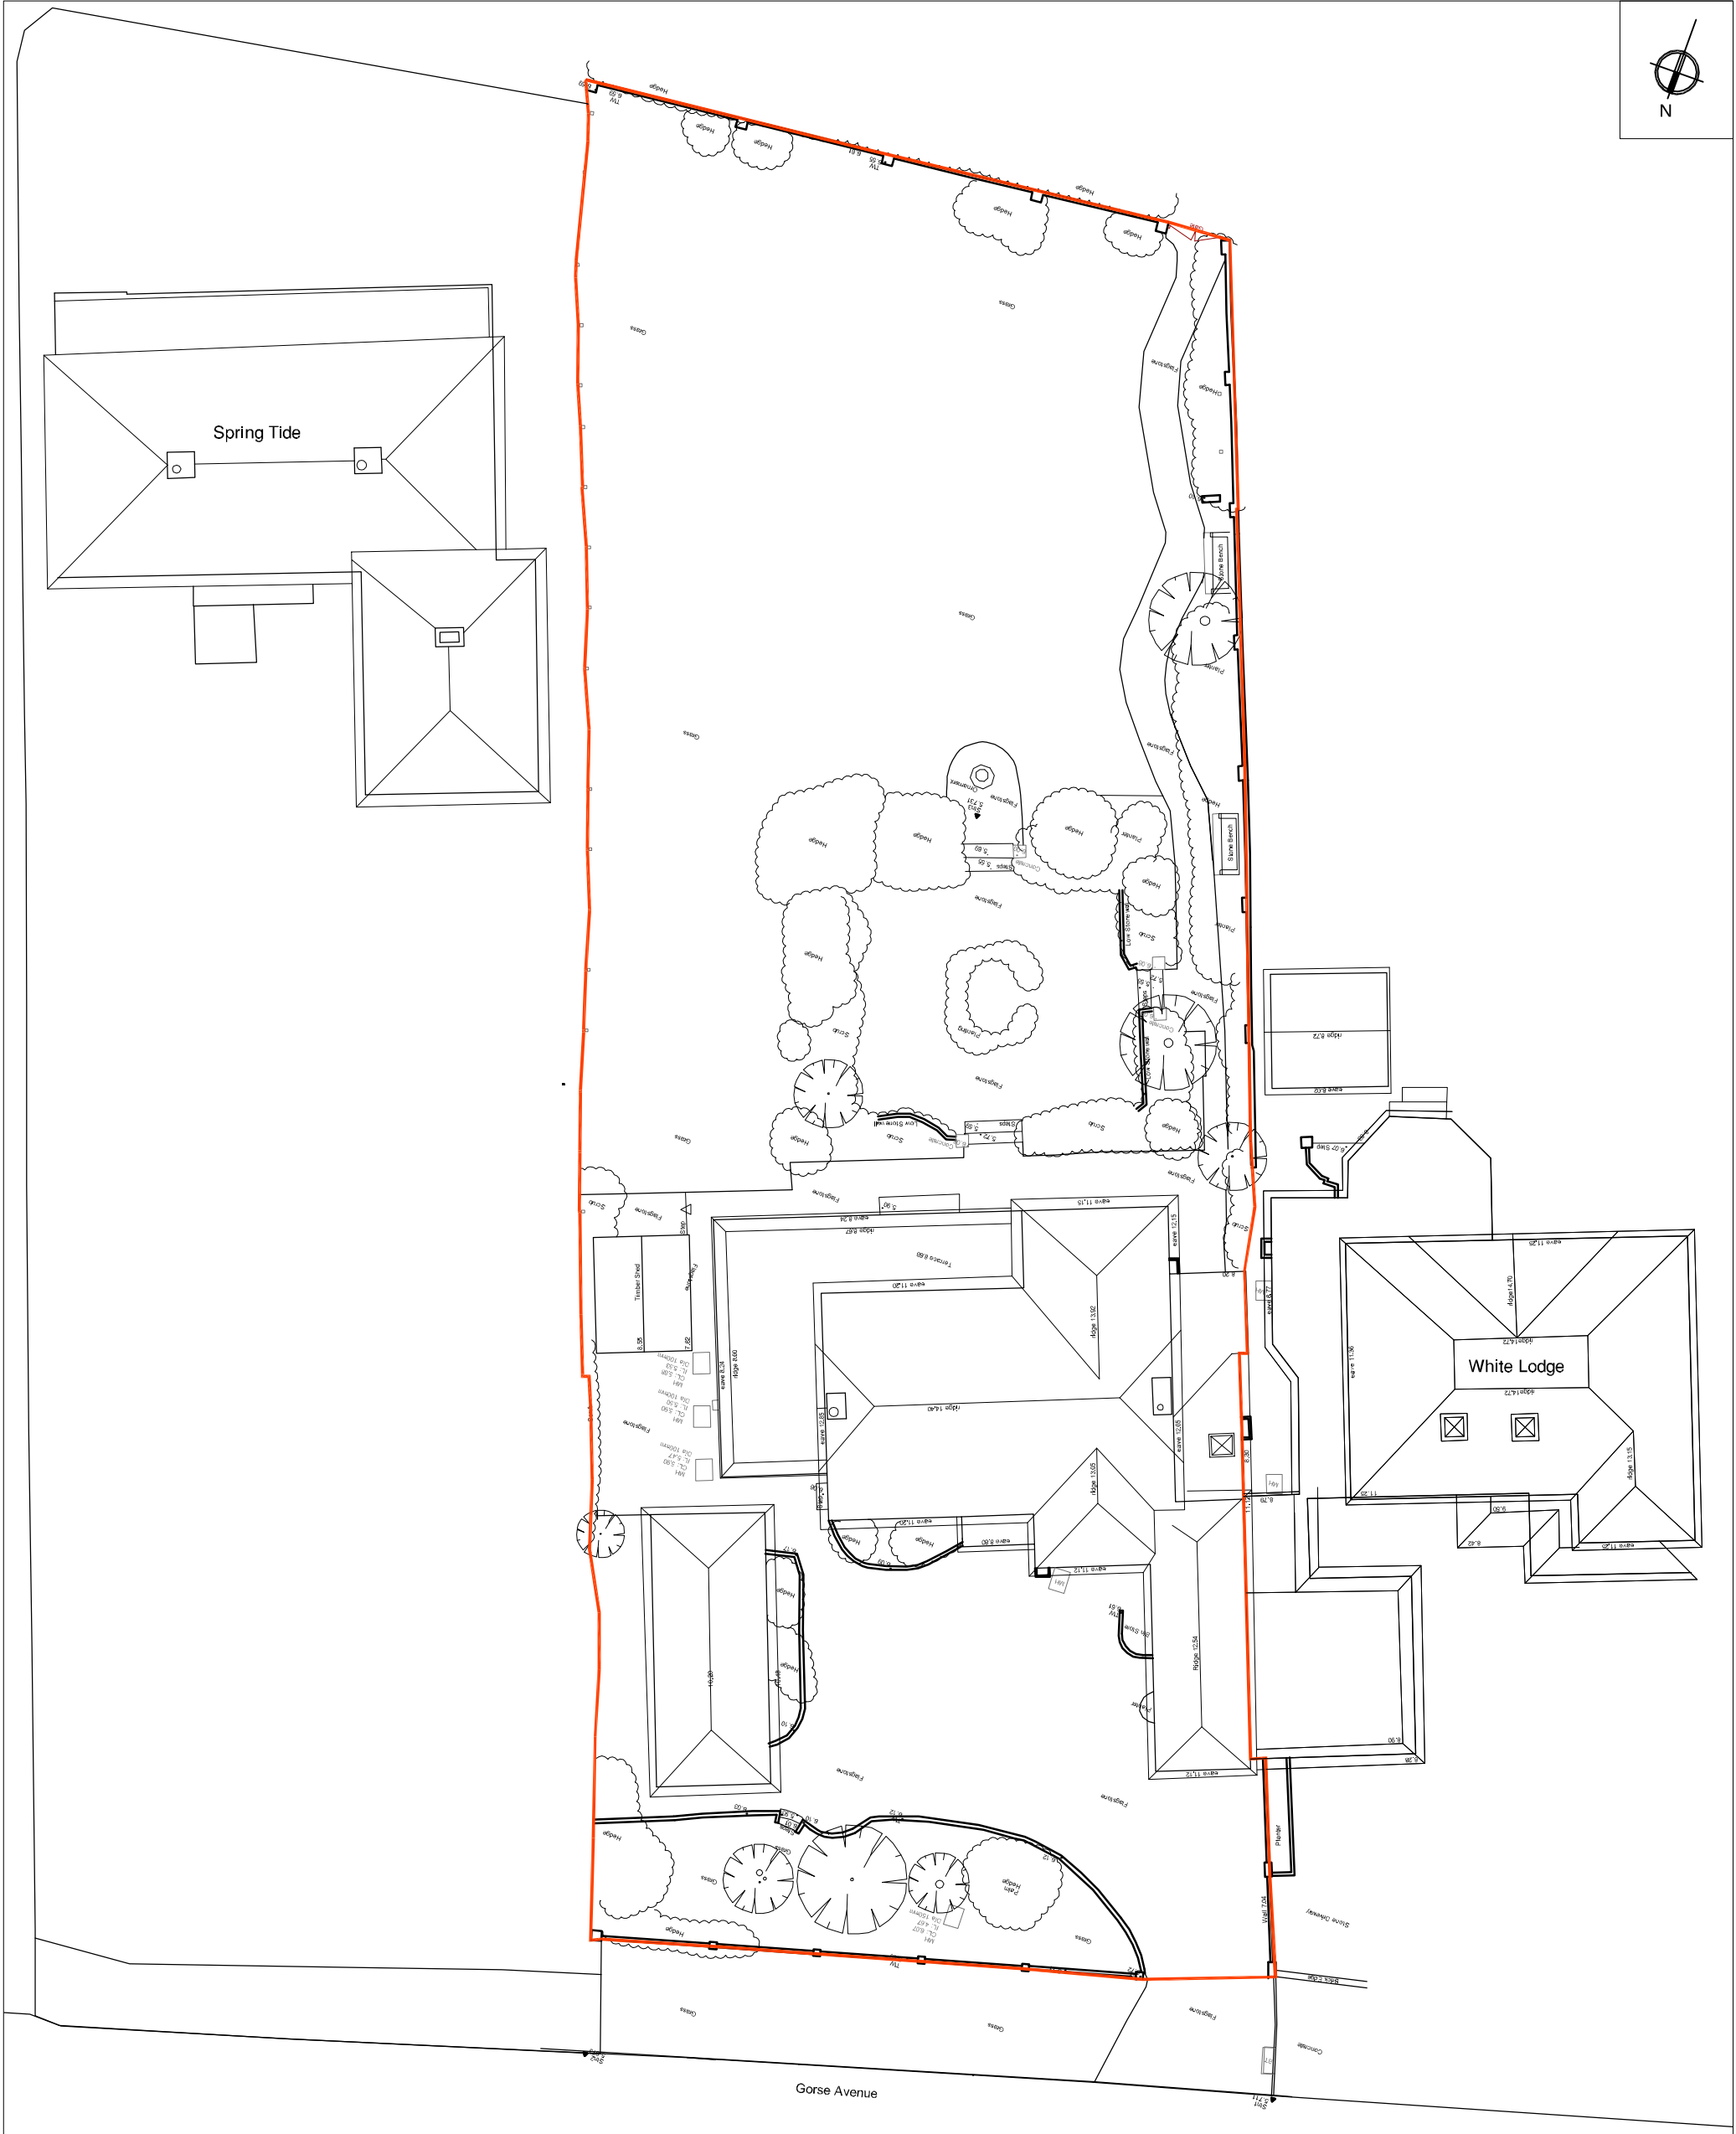

1:200 Block/Site Plan as Existing

PLANNING

Little Deerswood, Kingston Gorse

Block/Site Plan as Existing

saville jones | architects

date: Sep 17

scale: 1 : 200 @A3

1703

SK

25A

DWG: \DRAWINGS\PROFORM\SJA_A1_200.DWG