
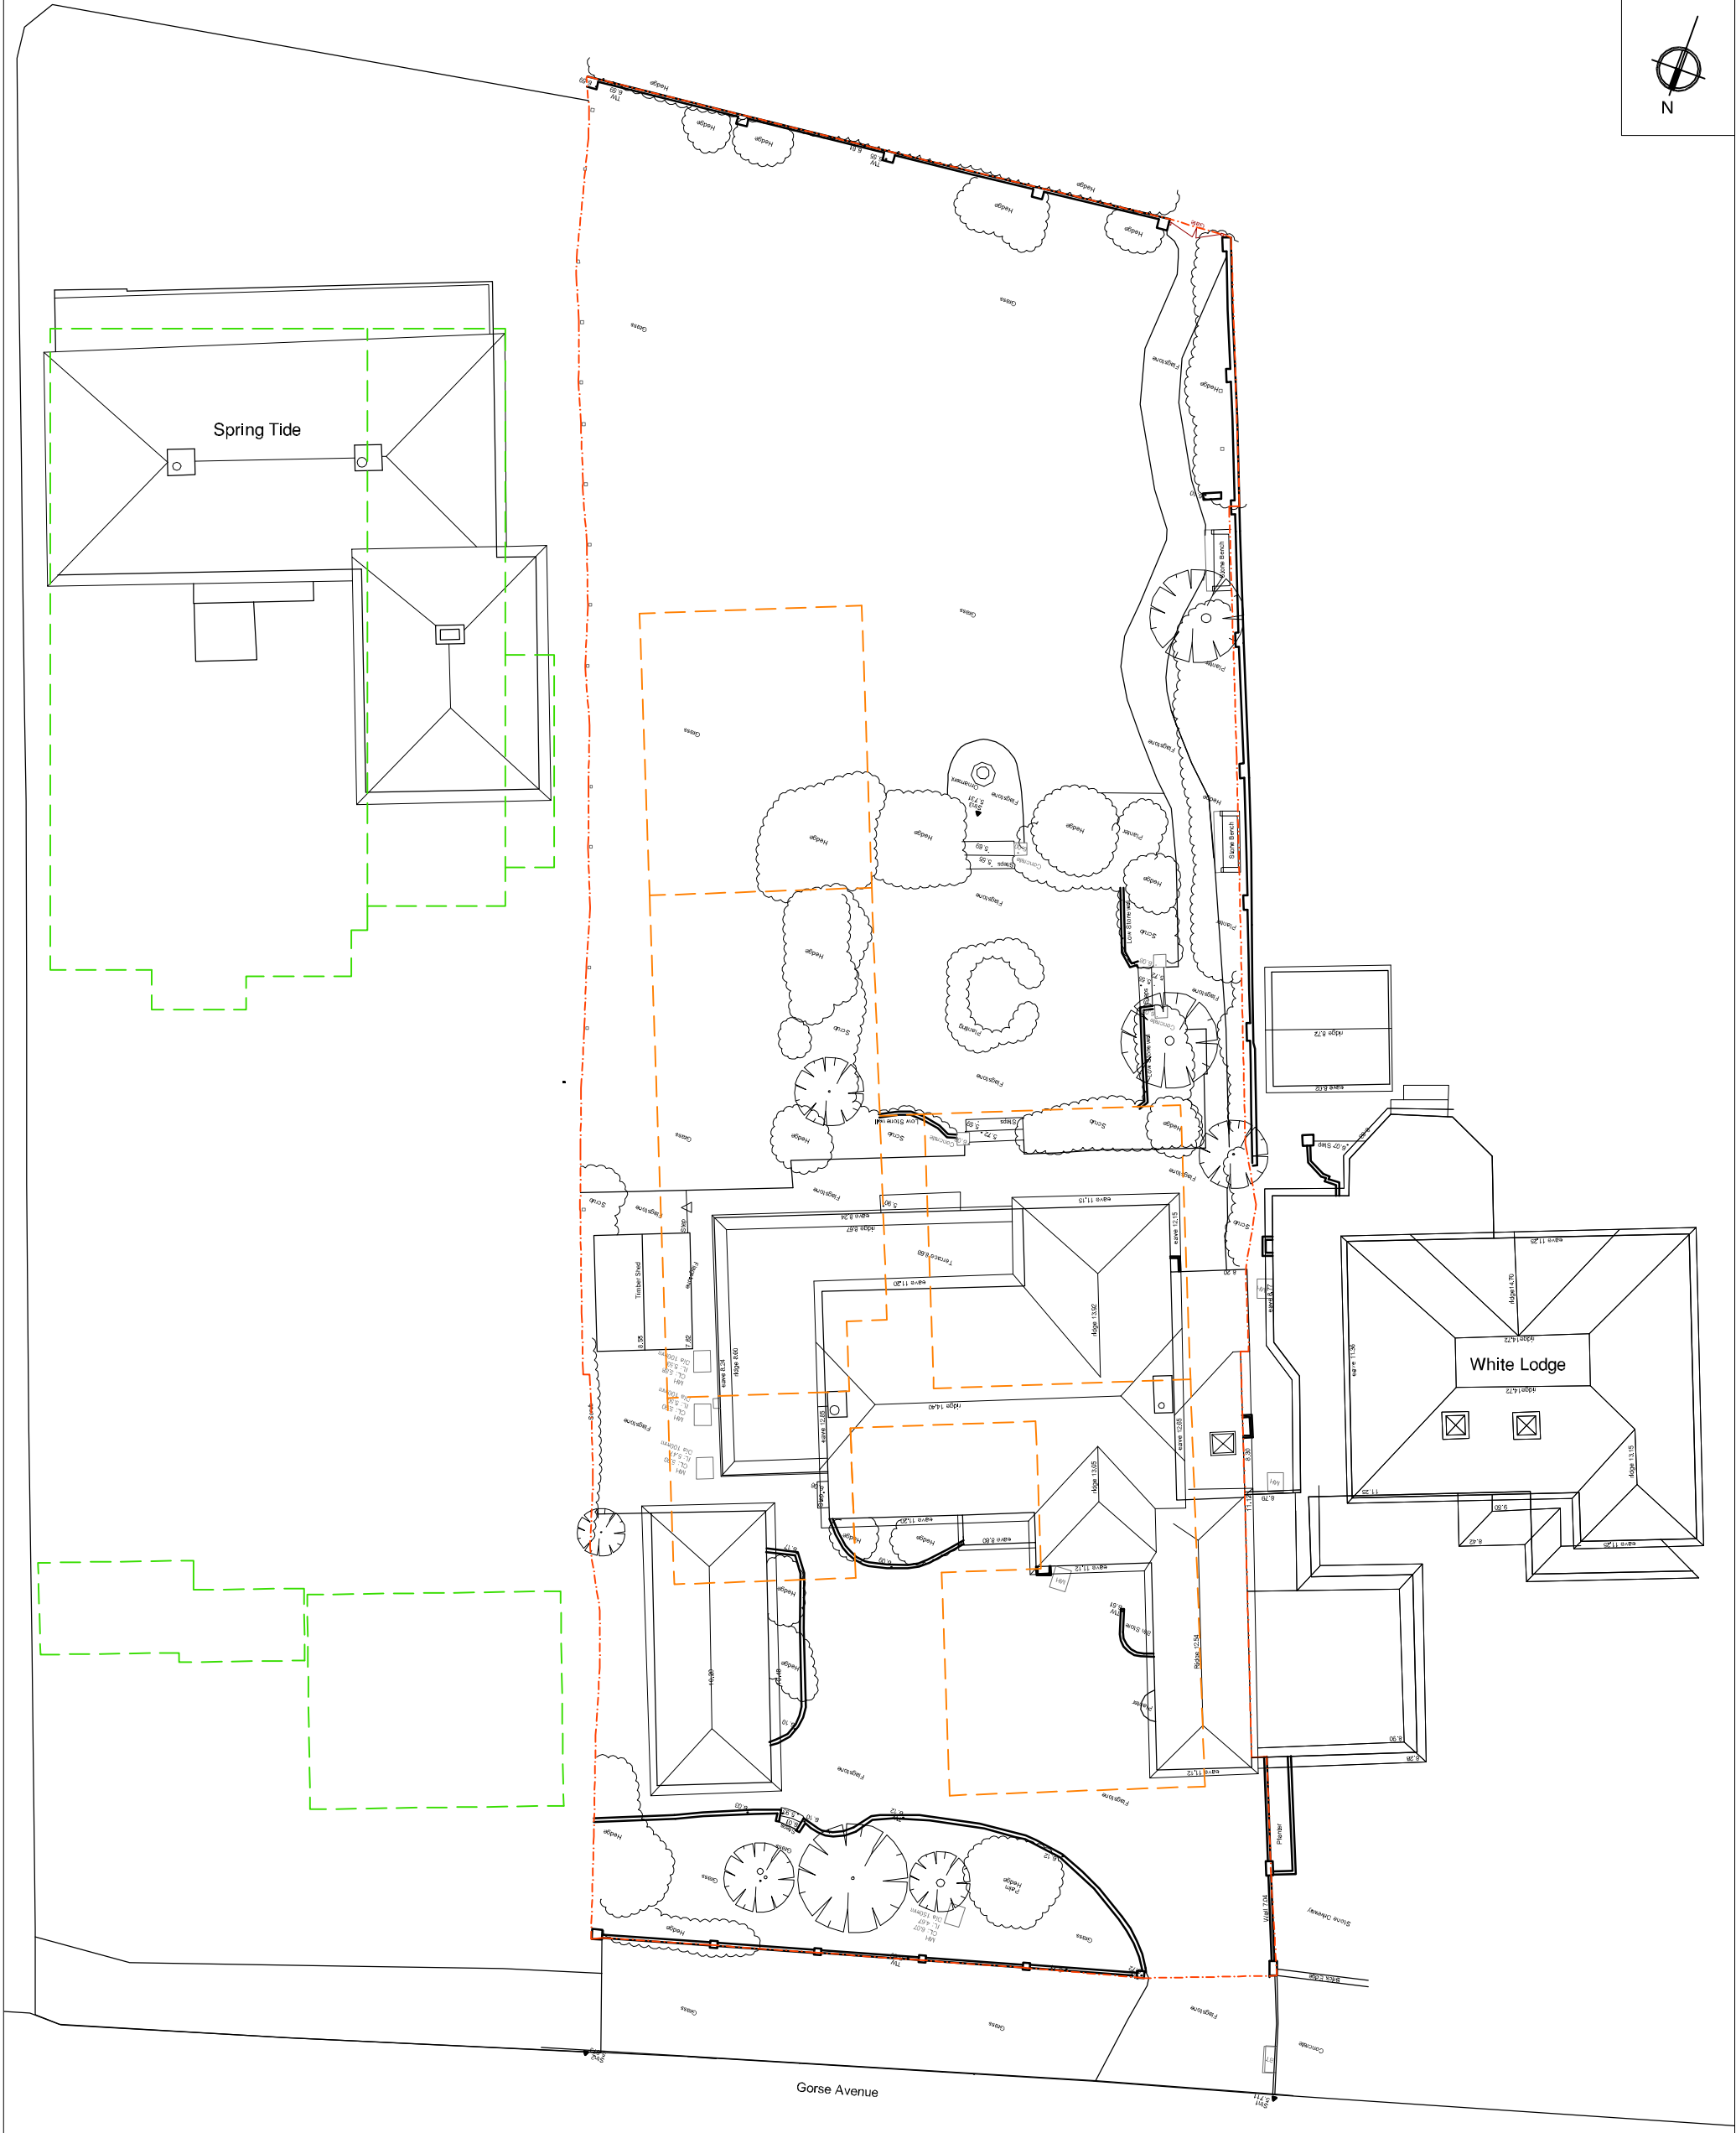


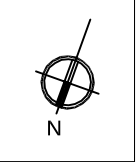

1:200 Site Plan as Existing

Key

- Proposed Little Deerswood footprint
- Approved Proposed Spring Tide footprint

PLANNING

Little Deerswood, Kingston Gorse

Site Plan as existing with proposed footprint

saville jones | architects

date: Apr 18

scale: 1 : 200 @A3

1703

SK

30A

DWG: \DRAWINGS\PROFORM\SJA_A1_200.DWG