




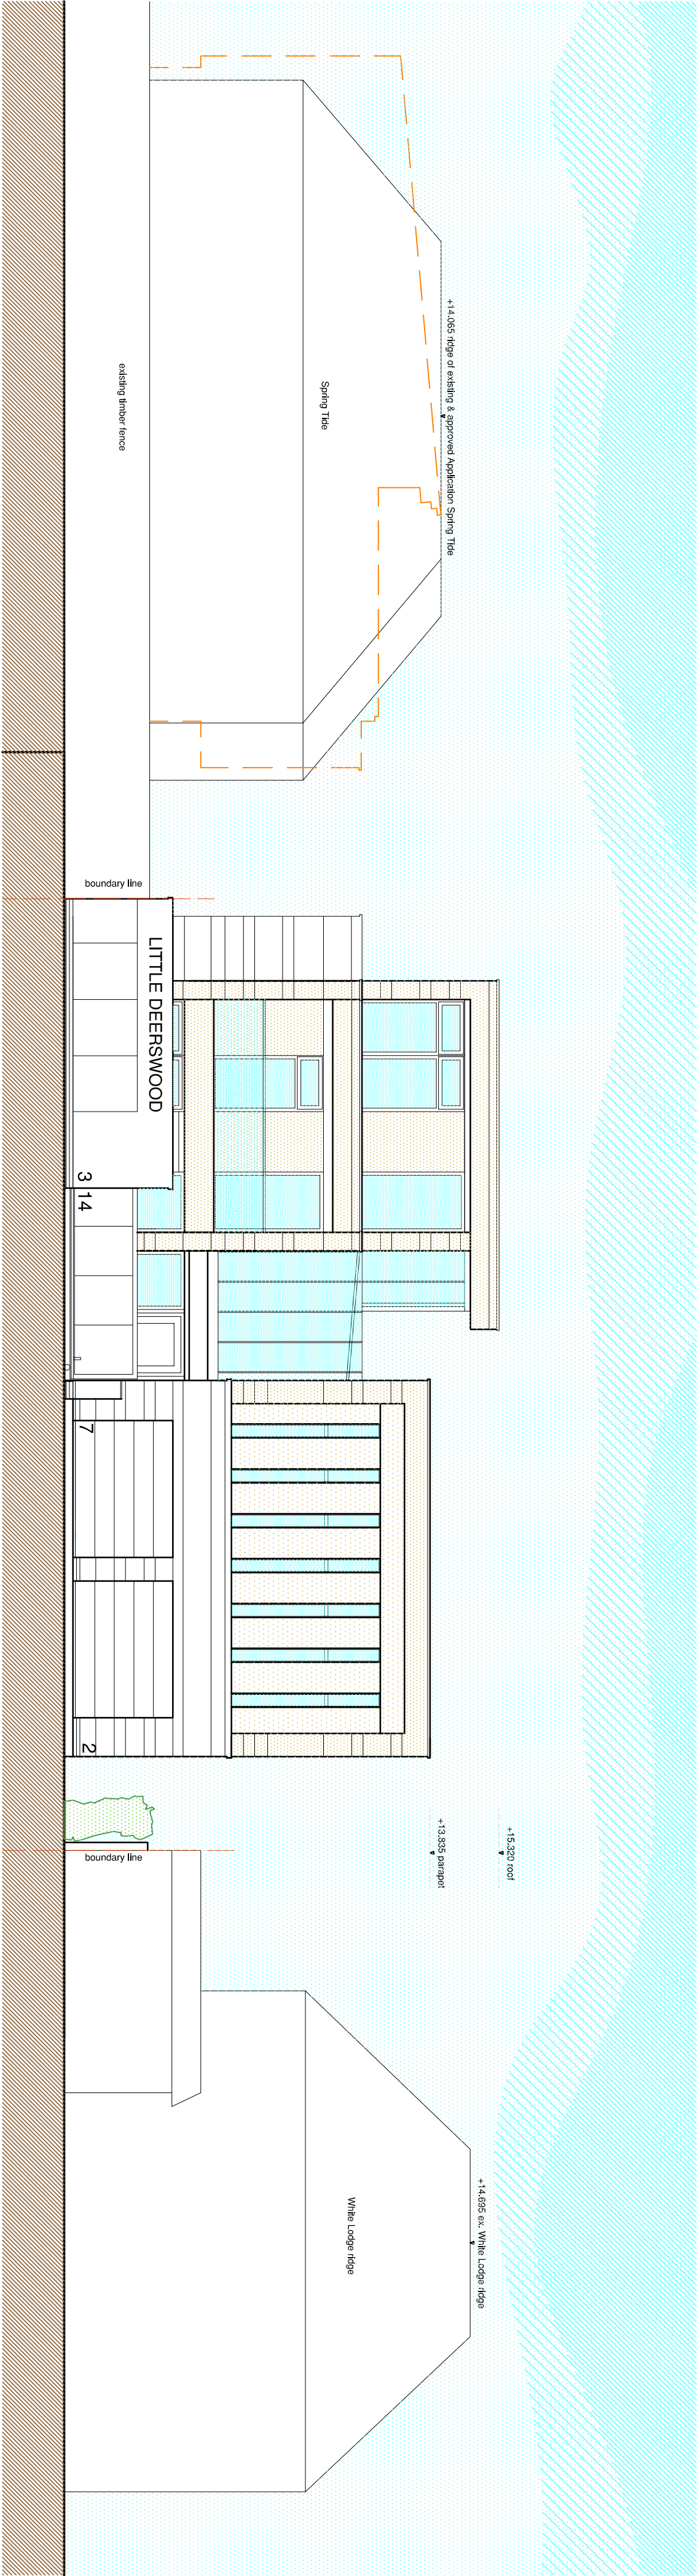

1:100 North Street elevation as proposed

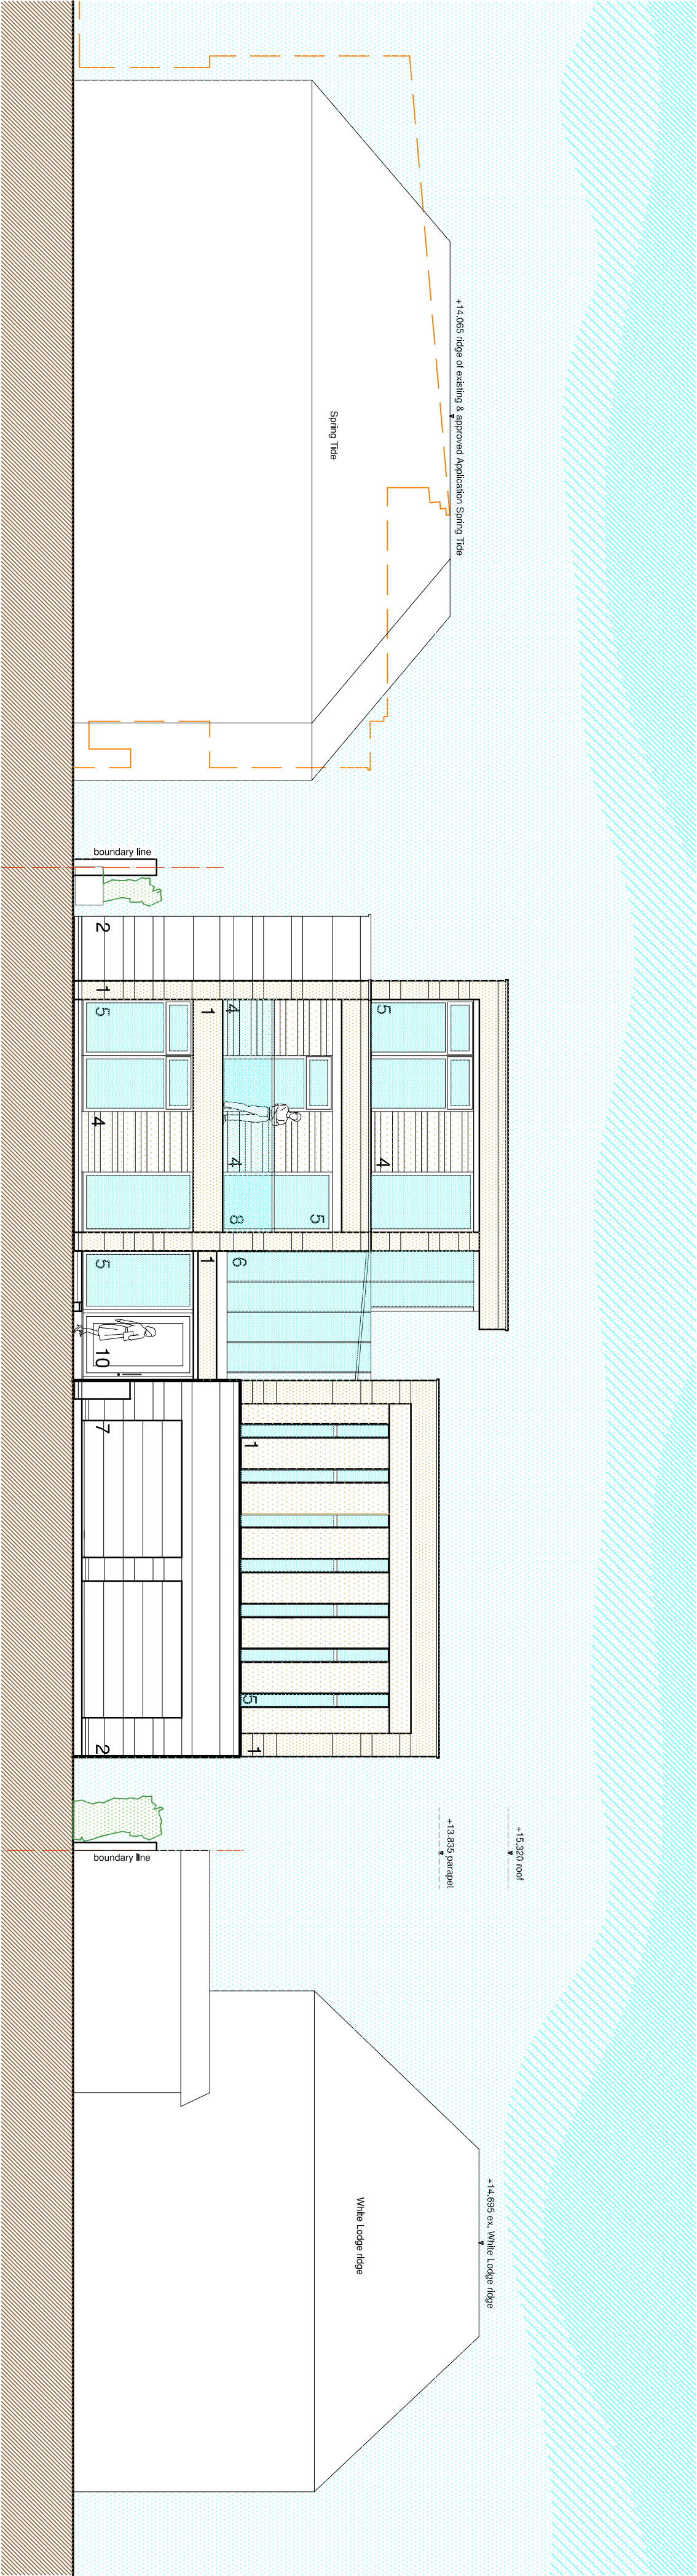

1:100 North elevation as proposed

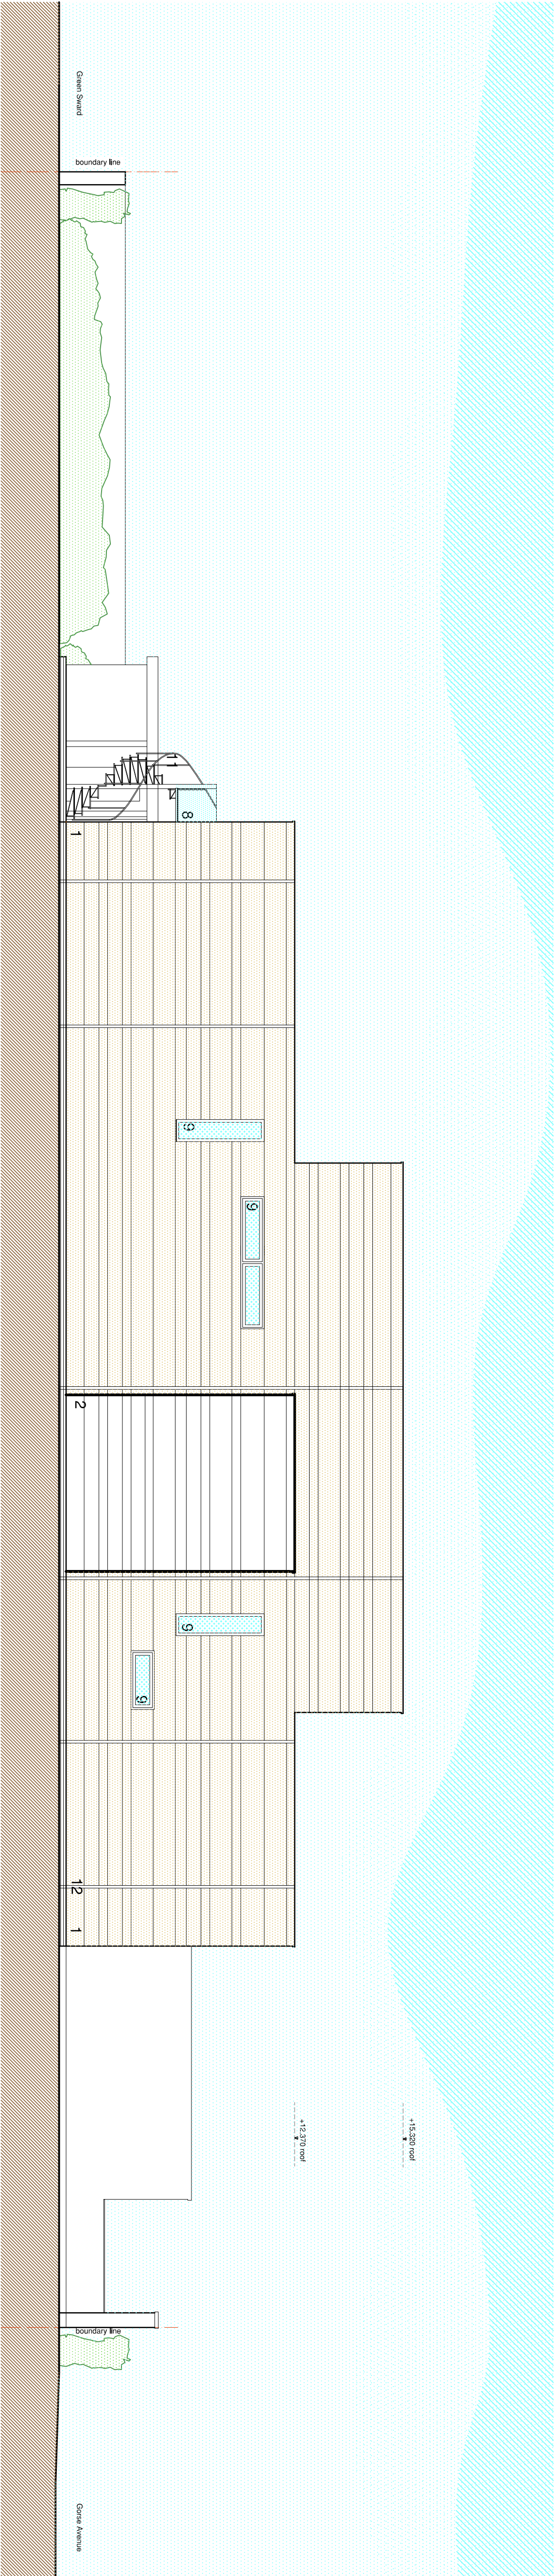

1:100 East elevation as proposed

PLANNING

Little Deerswood,
Kington Gorse

North & East Elevations as proposed

saville jones | architects

DATE: June 18

SCALE: 1 : 100 @A1

1703

SK

40

DATE: 18/06/2018