


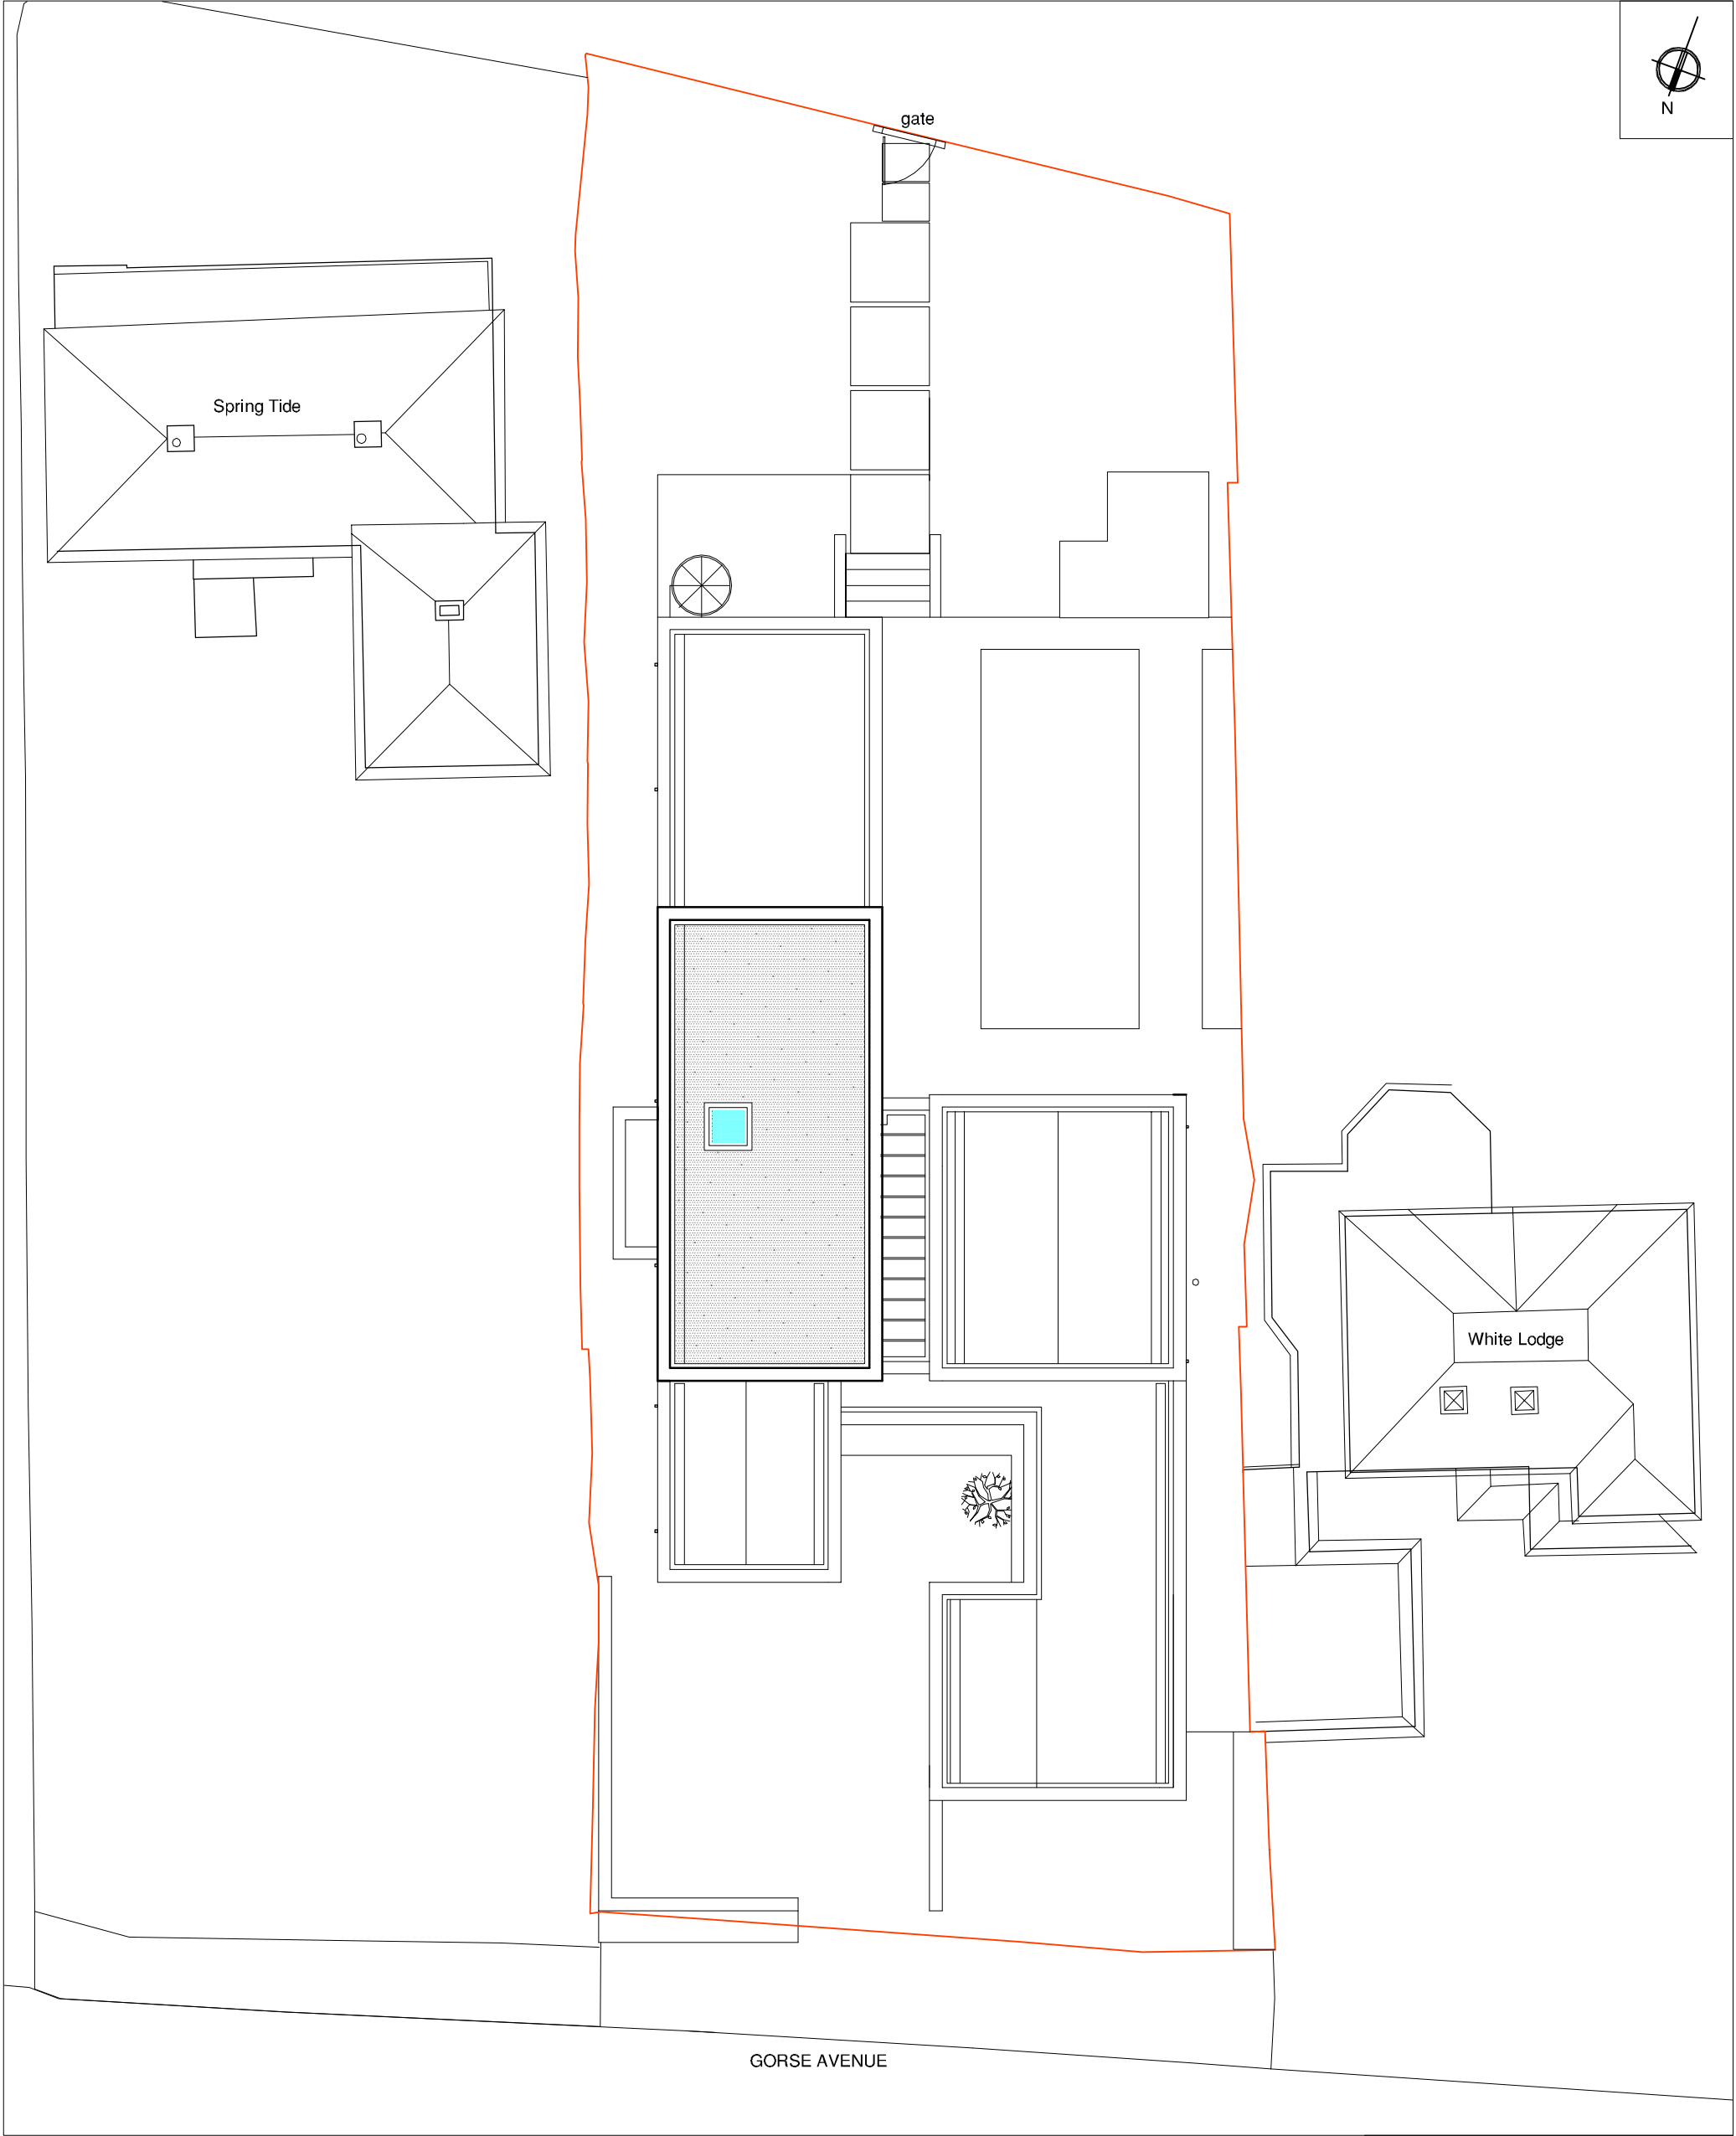

1:200 Site Plan as proposed

PLANNING

Little Deerswood, Kingston Gorse

Site Plan as proposed



saville jones | architects

date: June 18

scale: 1 : 200 @A3

1703

SK

44

DWG: \DRAWINGS\PROFORM\SJA_A1_200.DWG