




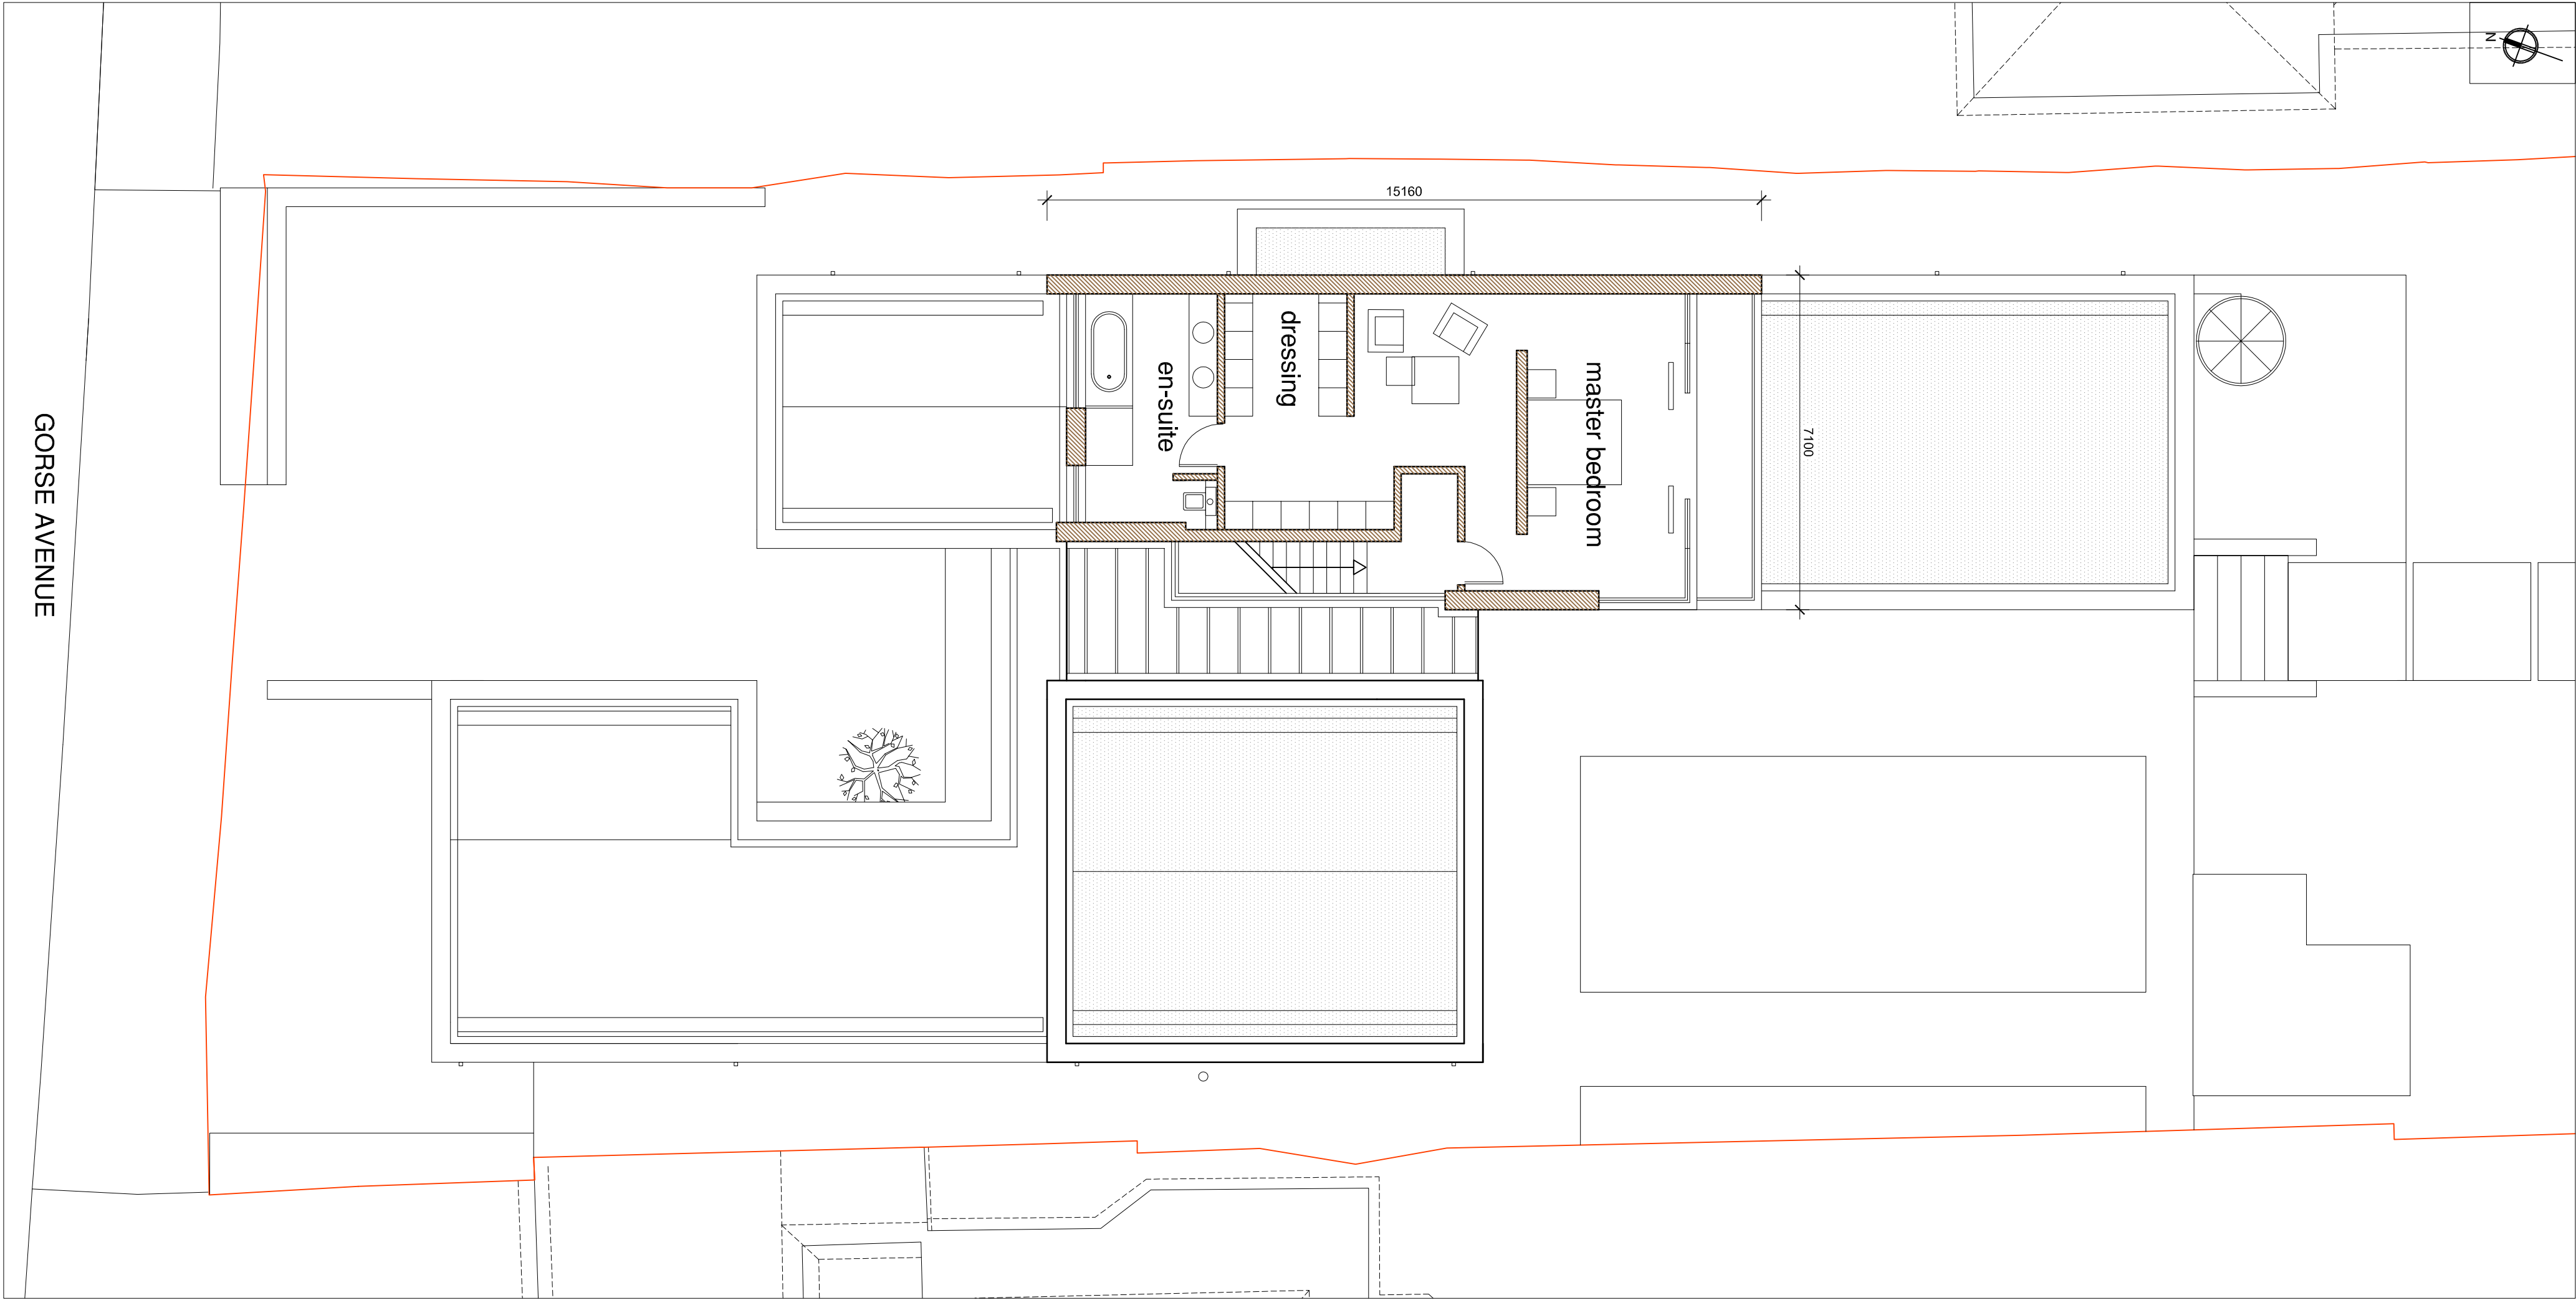

1:100 Second Floor Plan as proposed

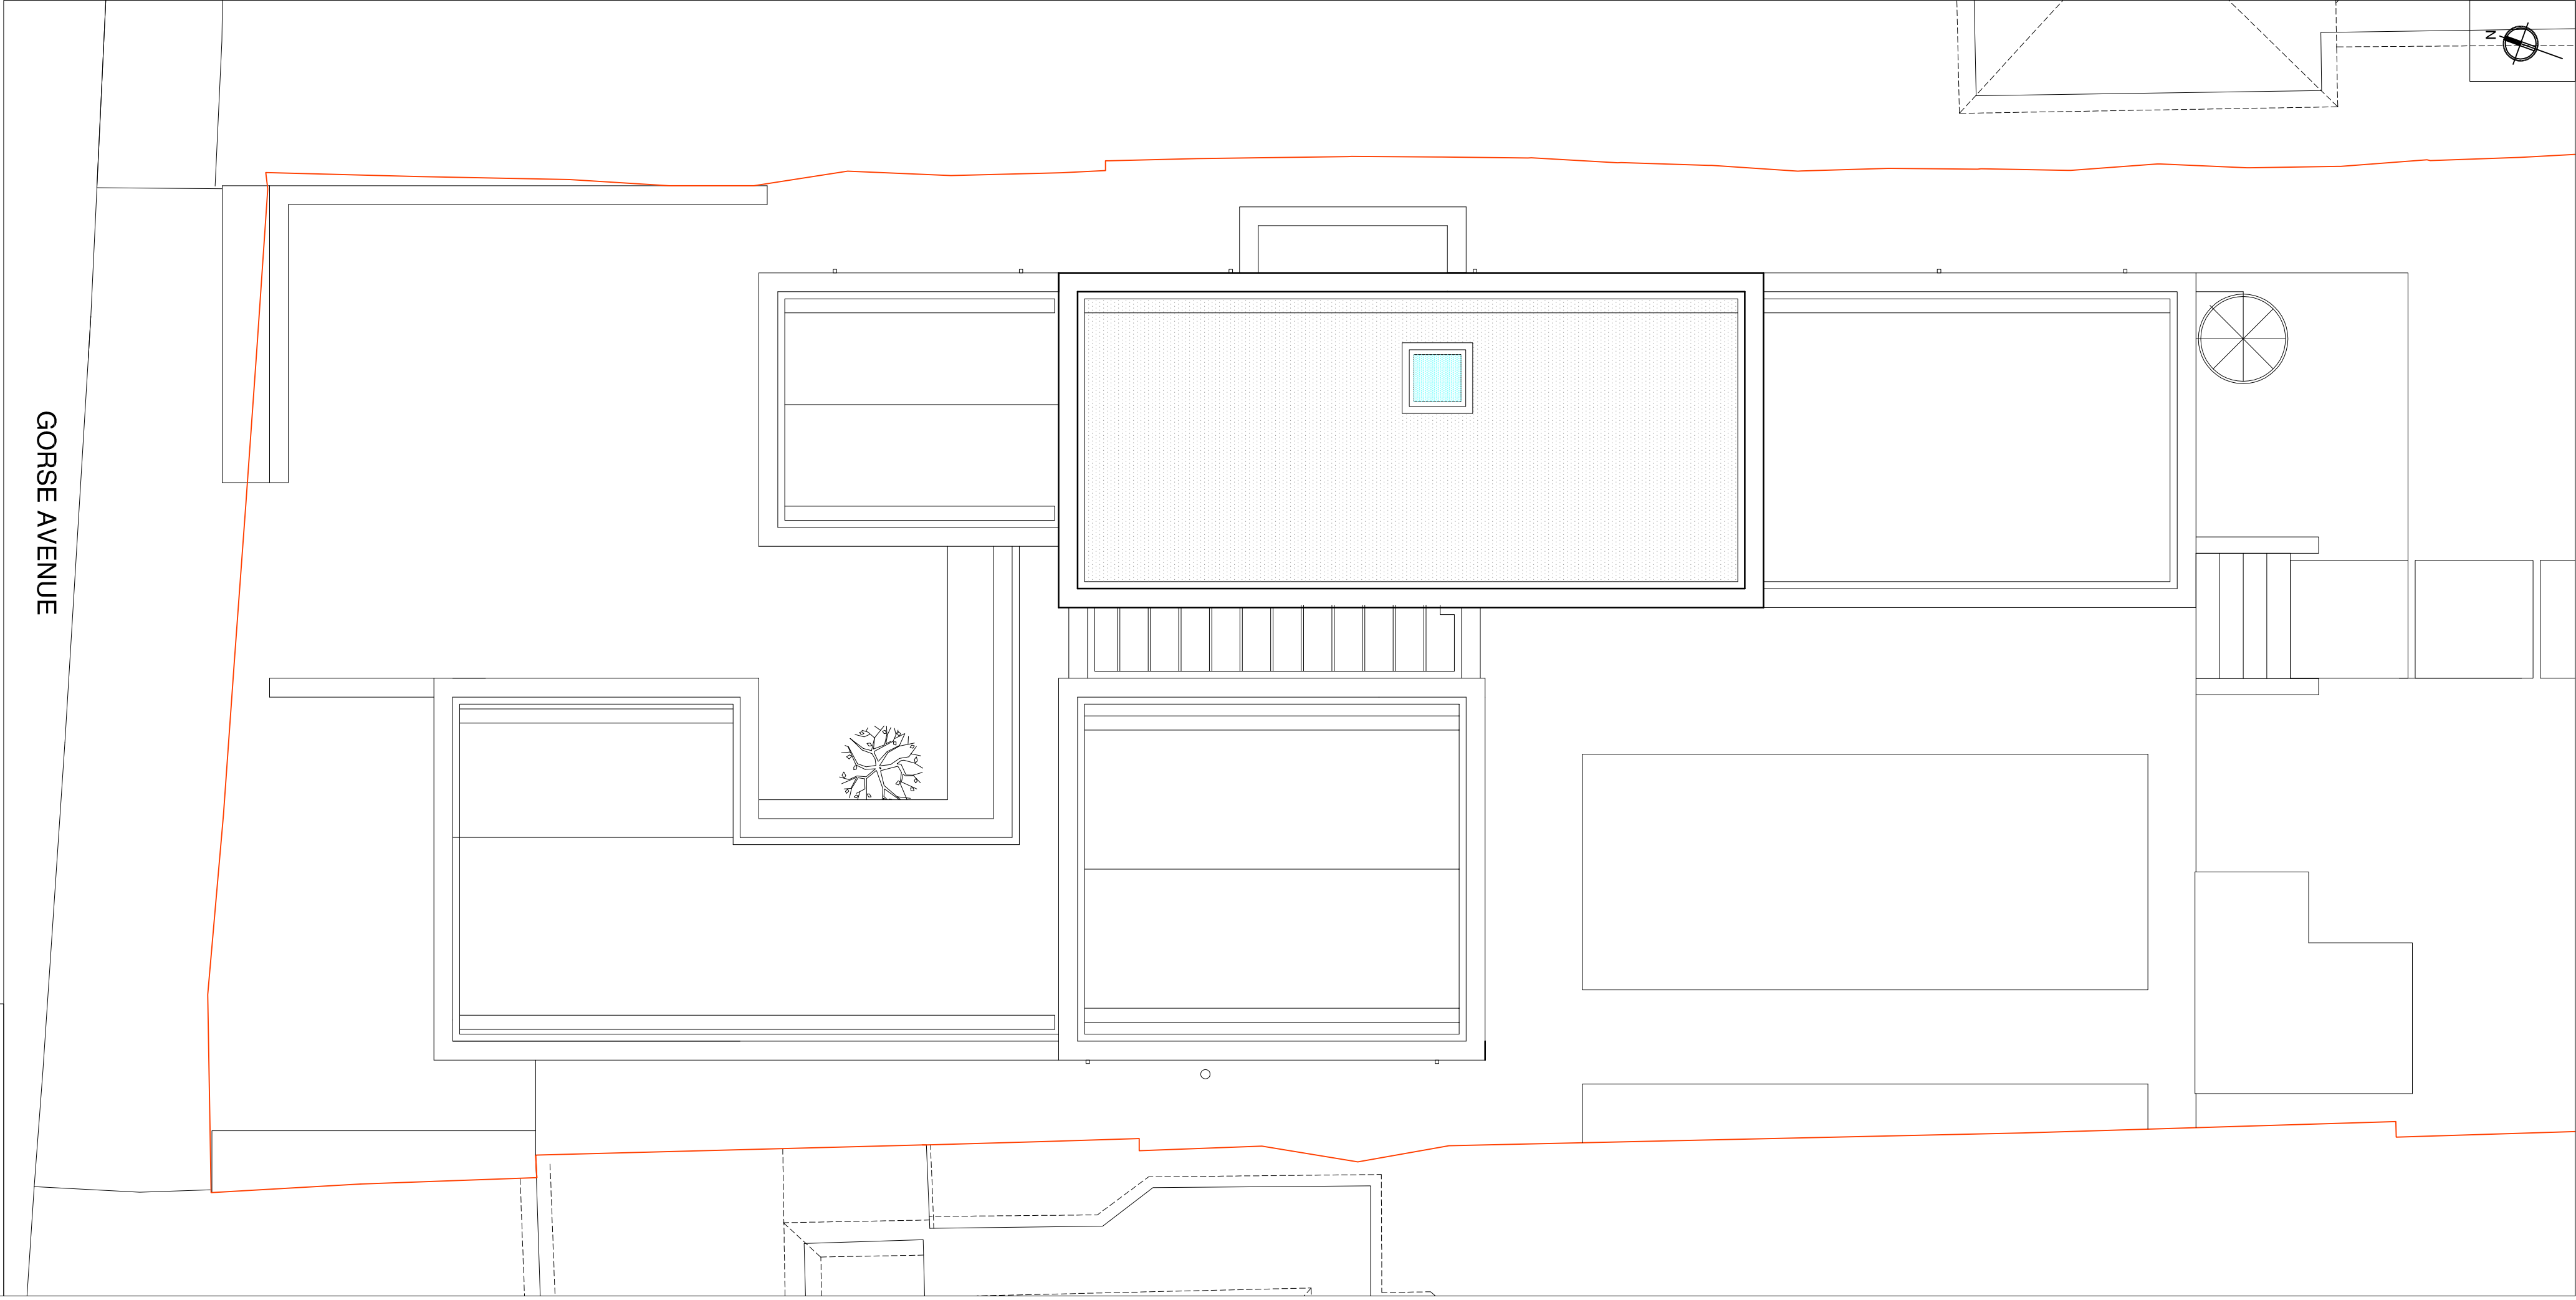

1:100 Roof Plan as proposed

 

PLANNING

Little Deerswood,
Kington Gorse

Second Floor & Roof Plans as proposed

saville jones | architects

date: June 18
scale: 1 : 100 @A1

1703 SK 43

Drawn: savillejones@sjarchitects.co.uk