




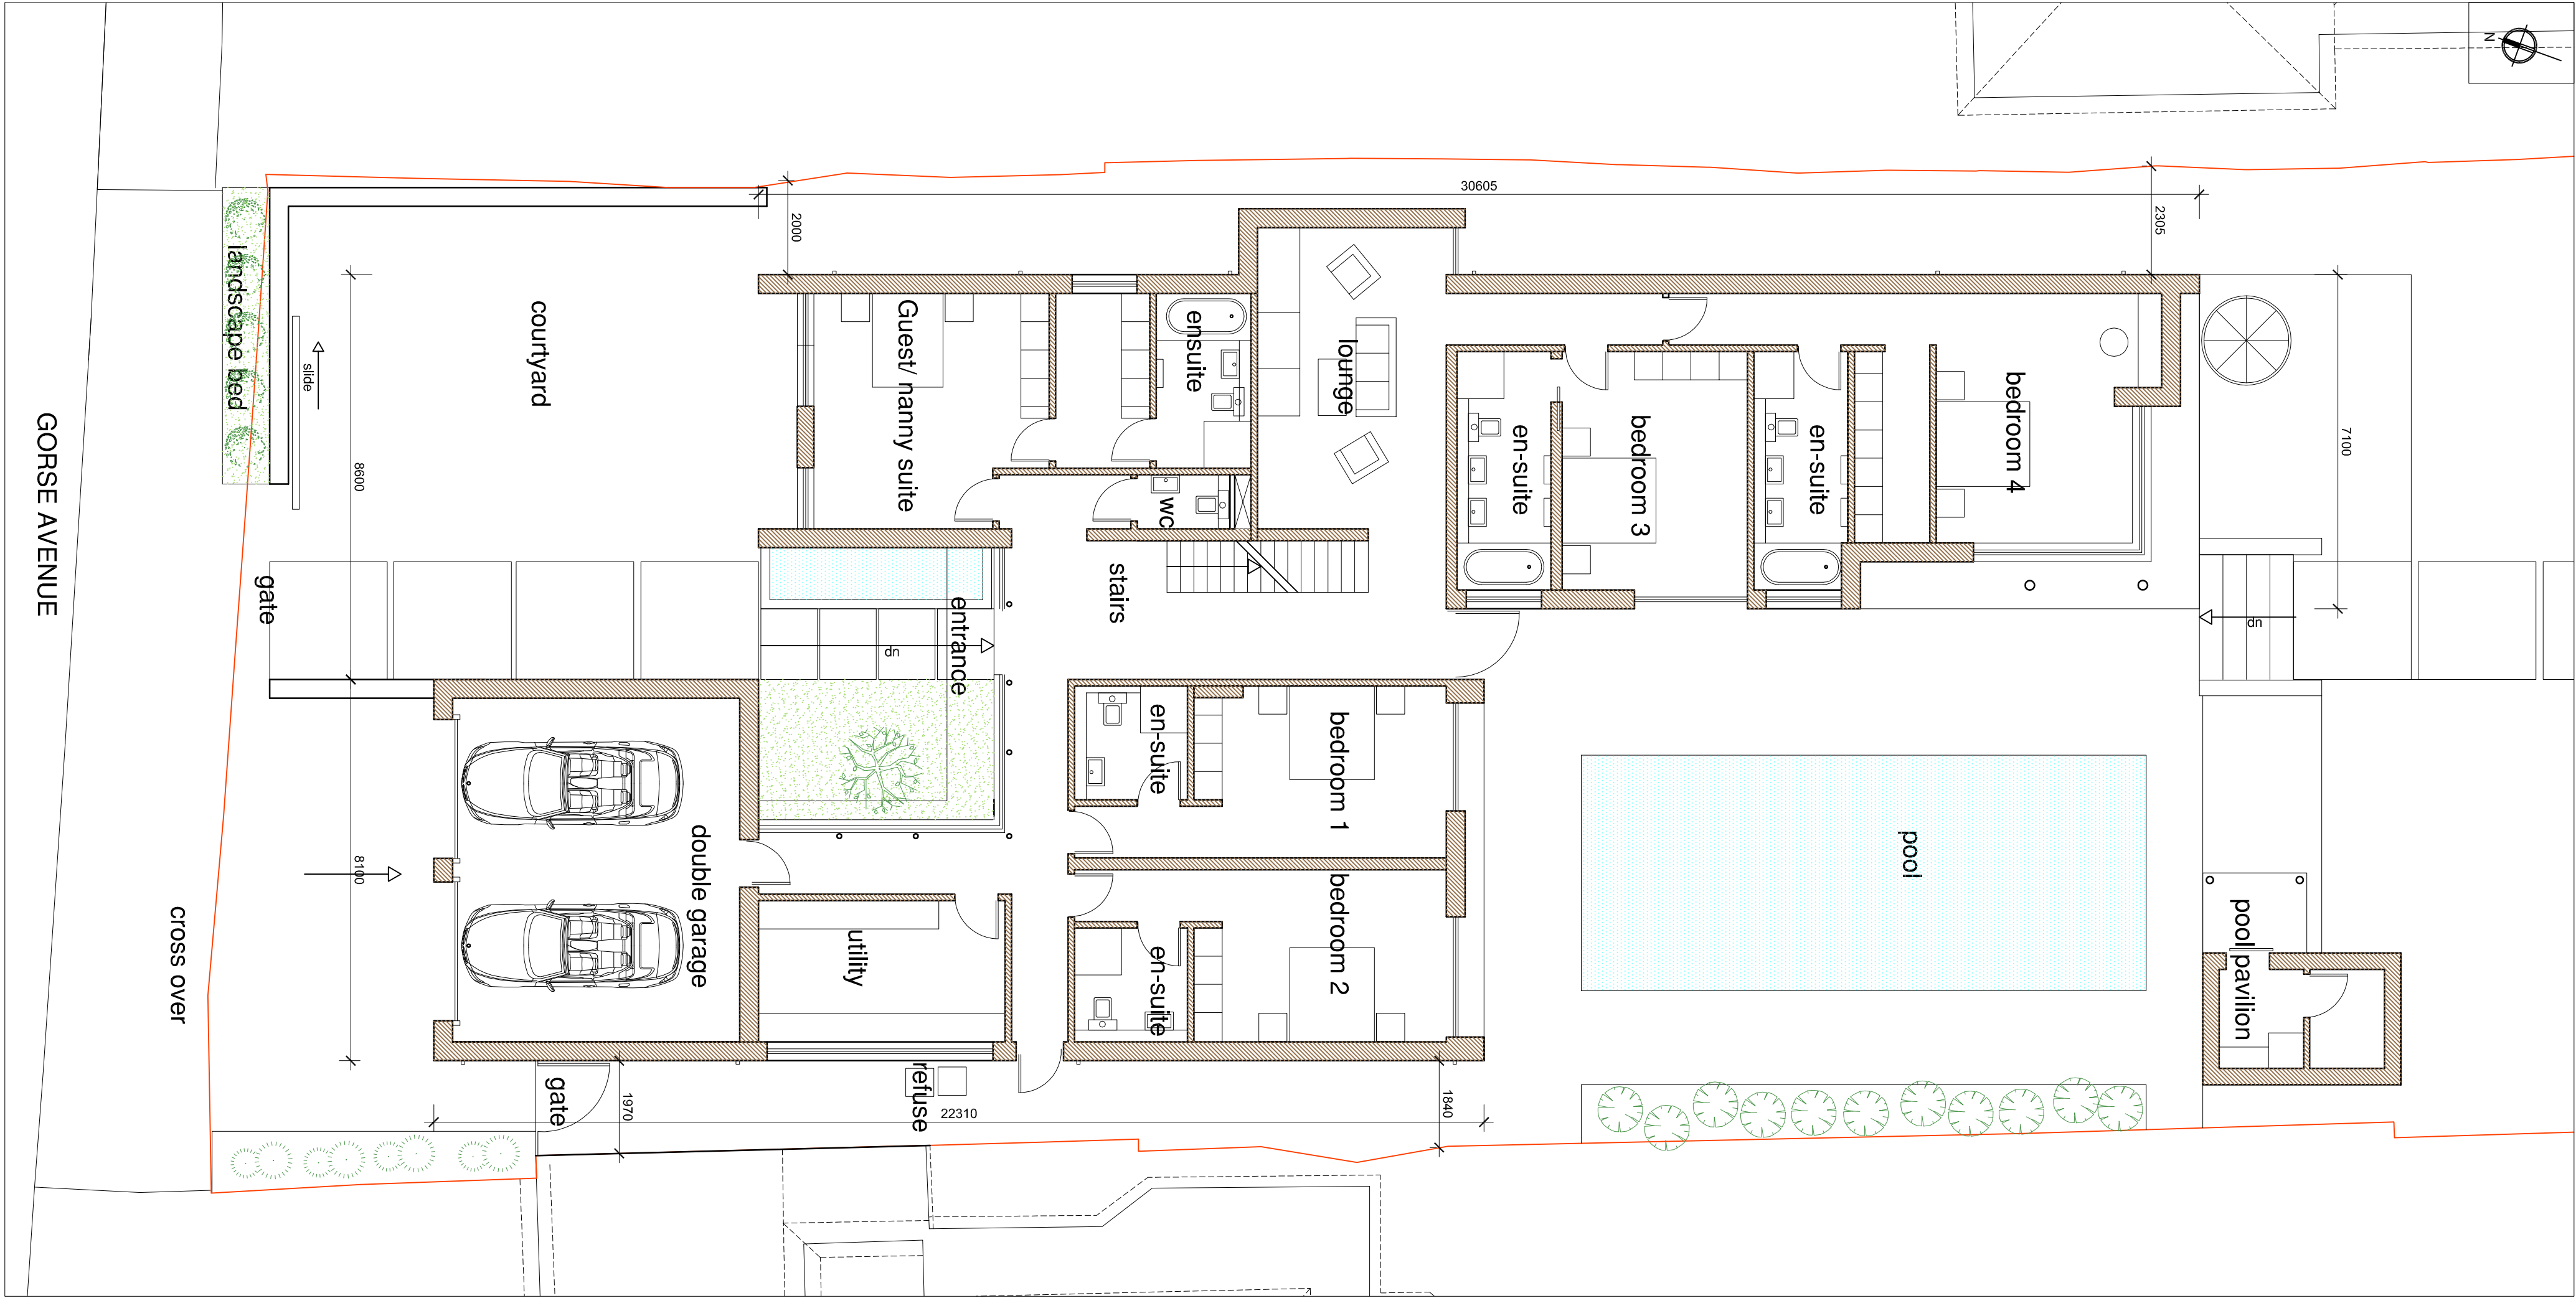

1:100 Ground Floor Plan as proposed

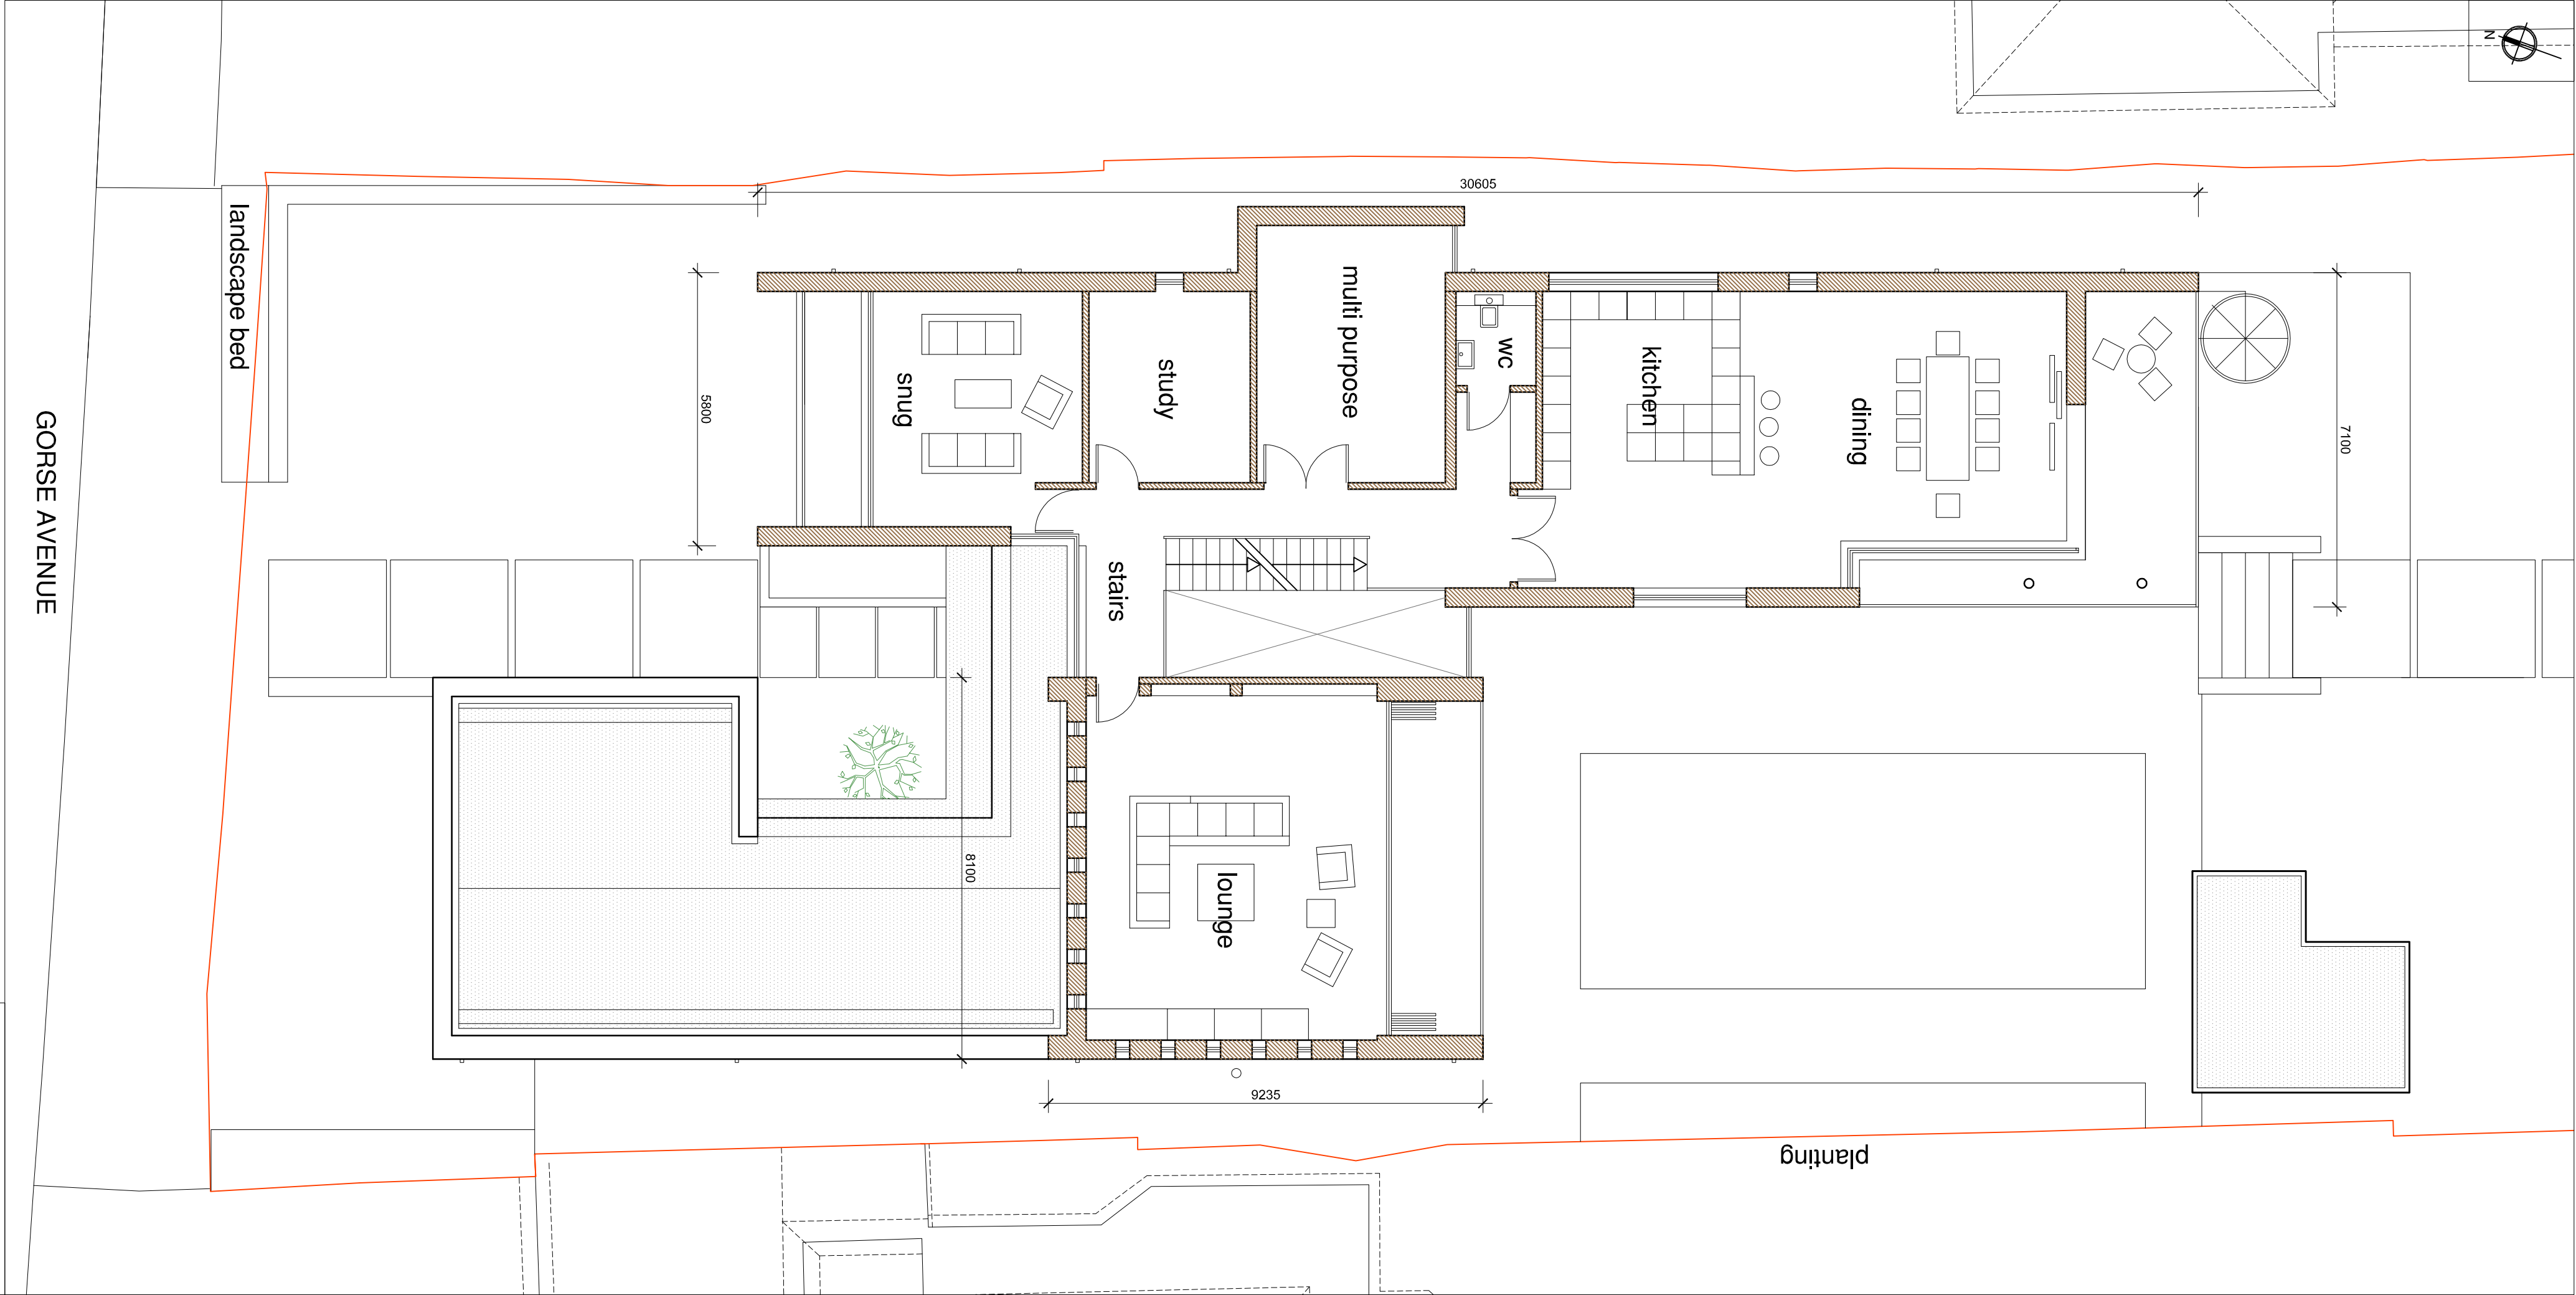

1:100 First Floor Plan as proposed

 

PLANNING

Little Deerswood,
Kingston Gorse

Ground & First Floor Plans as proposed

saville jones | architects

date: June 18
scale: 1 : 100 @A1

1703 SK 42