


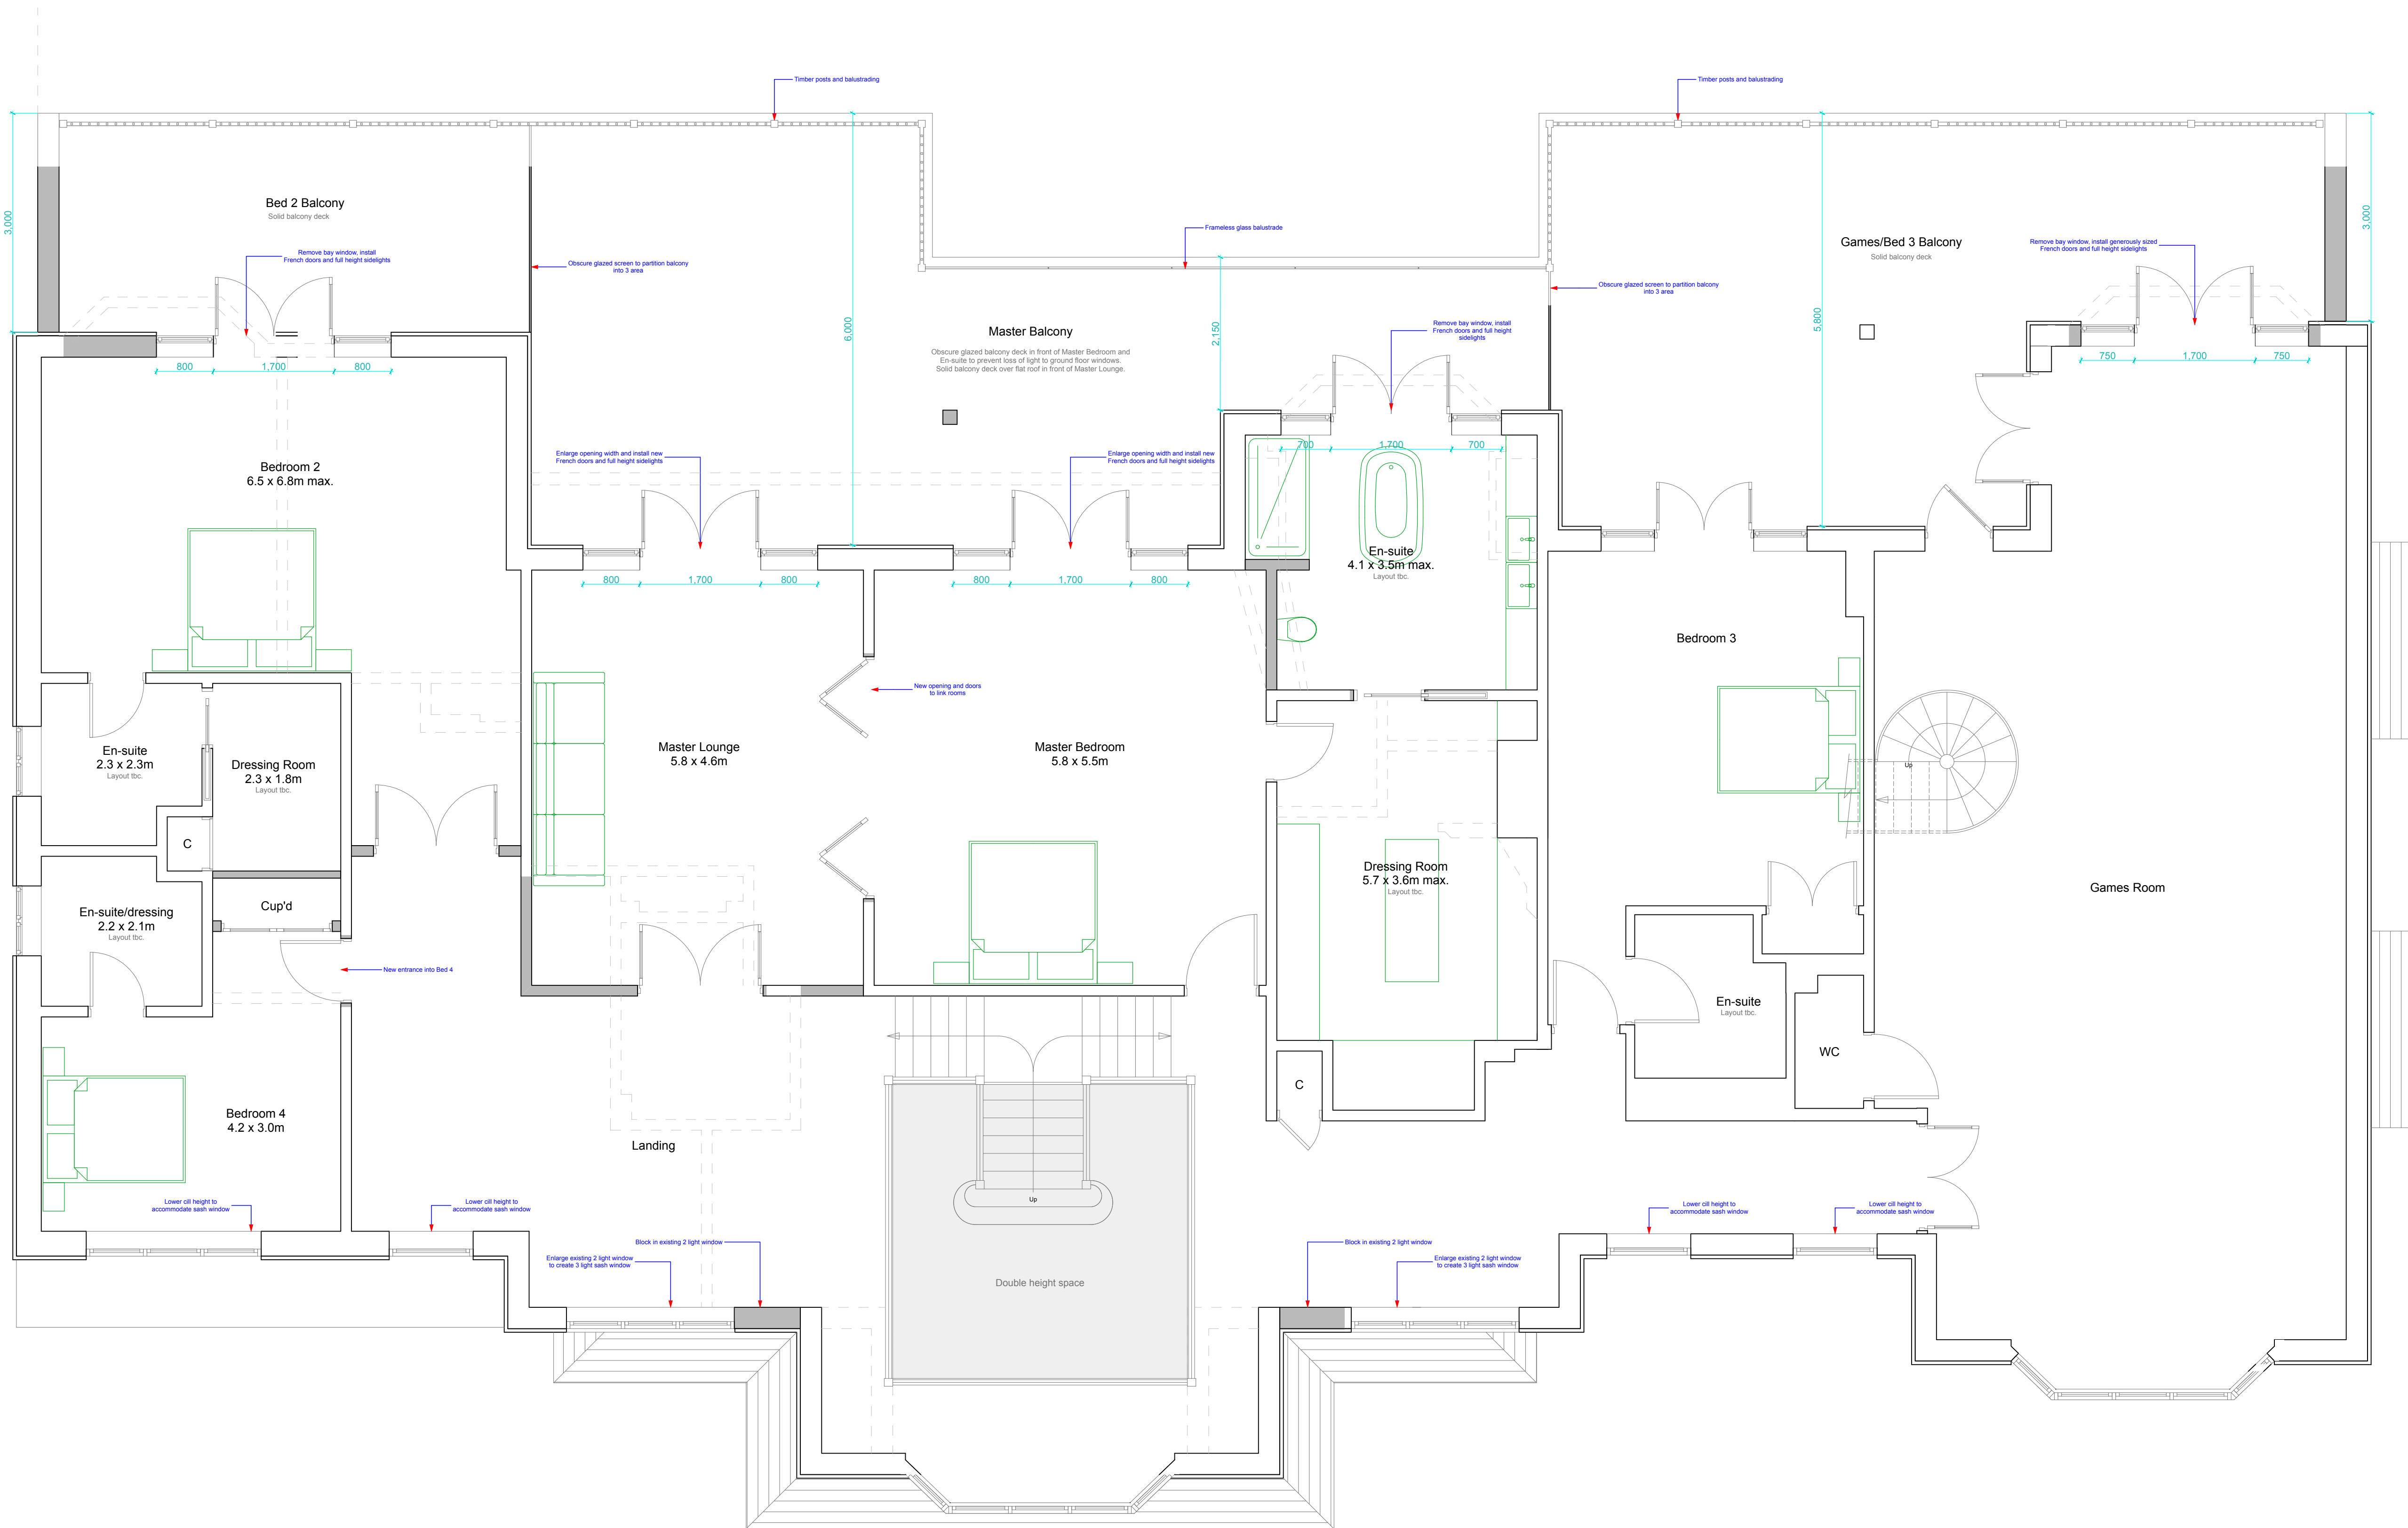

First Floor Plan

Notes:

General

White walls are existing

Grey walls are proposed

Light grey dashed lines depict outline of demolished walls

Dark grey dashed lines indicate roofs or floors above

Shaded area indicates double height space

Revisions:

This drawing is the property of Fuller Associates and is not to be copied, reproduced, retained or disclosed to any unauthorised person either wholly or in part without prior consent. Do not scale from this drawing except for Planning purposes. Use all figured dimensions only. All figured dimensions to be checked on site prior to construction. All discrepancies, errors and omissions to be reported to Fuller Associates prior to construction. Layout and dimensions of existing building to be checked on site.

Chartered Surveyors • Architectural Design

FULLER ASSOCIATES

10 - 11 The Parade, Willowhayne Crescent,
East Preston, West Sussex, BN16 1NS
tel: 01903 874754
email: architectural@fuller-associates.co.uk
www.fuller-associates.co.uk

Job Title	Luna View, Gorse Avenue		
Client	Mr & Mrs R Chapman		
Drawing Name	First Floor Plan		
Drawing Status	Planning		
Drawn by	DF	Date	Aug 19
Checked by		Date	
Drawing Scale	1:50 at A1		
Drawing No	183038/	Status	Revision
	05		