


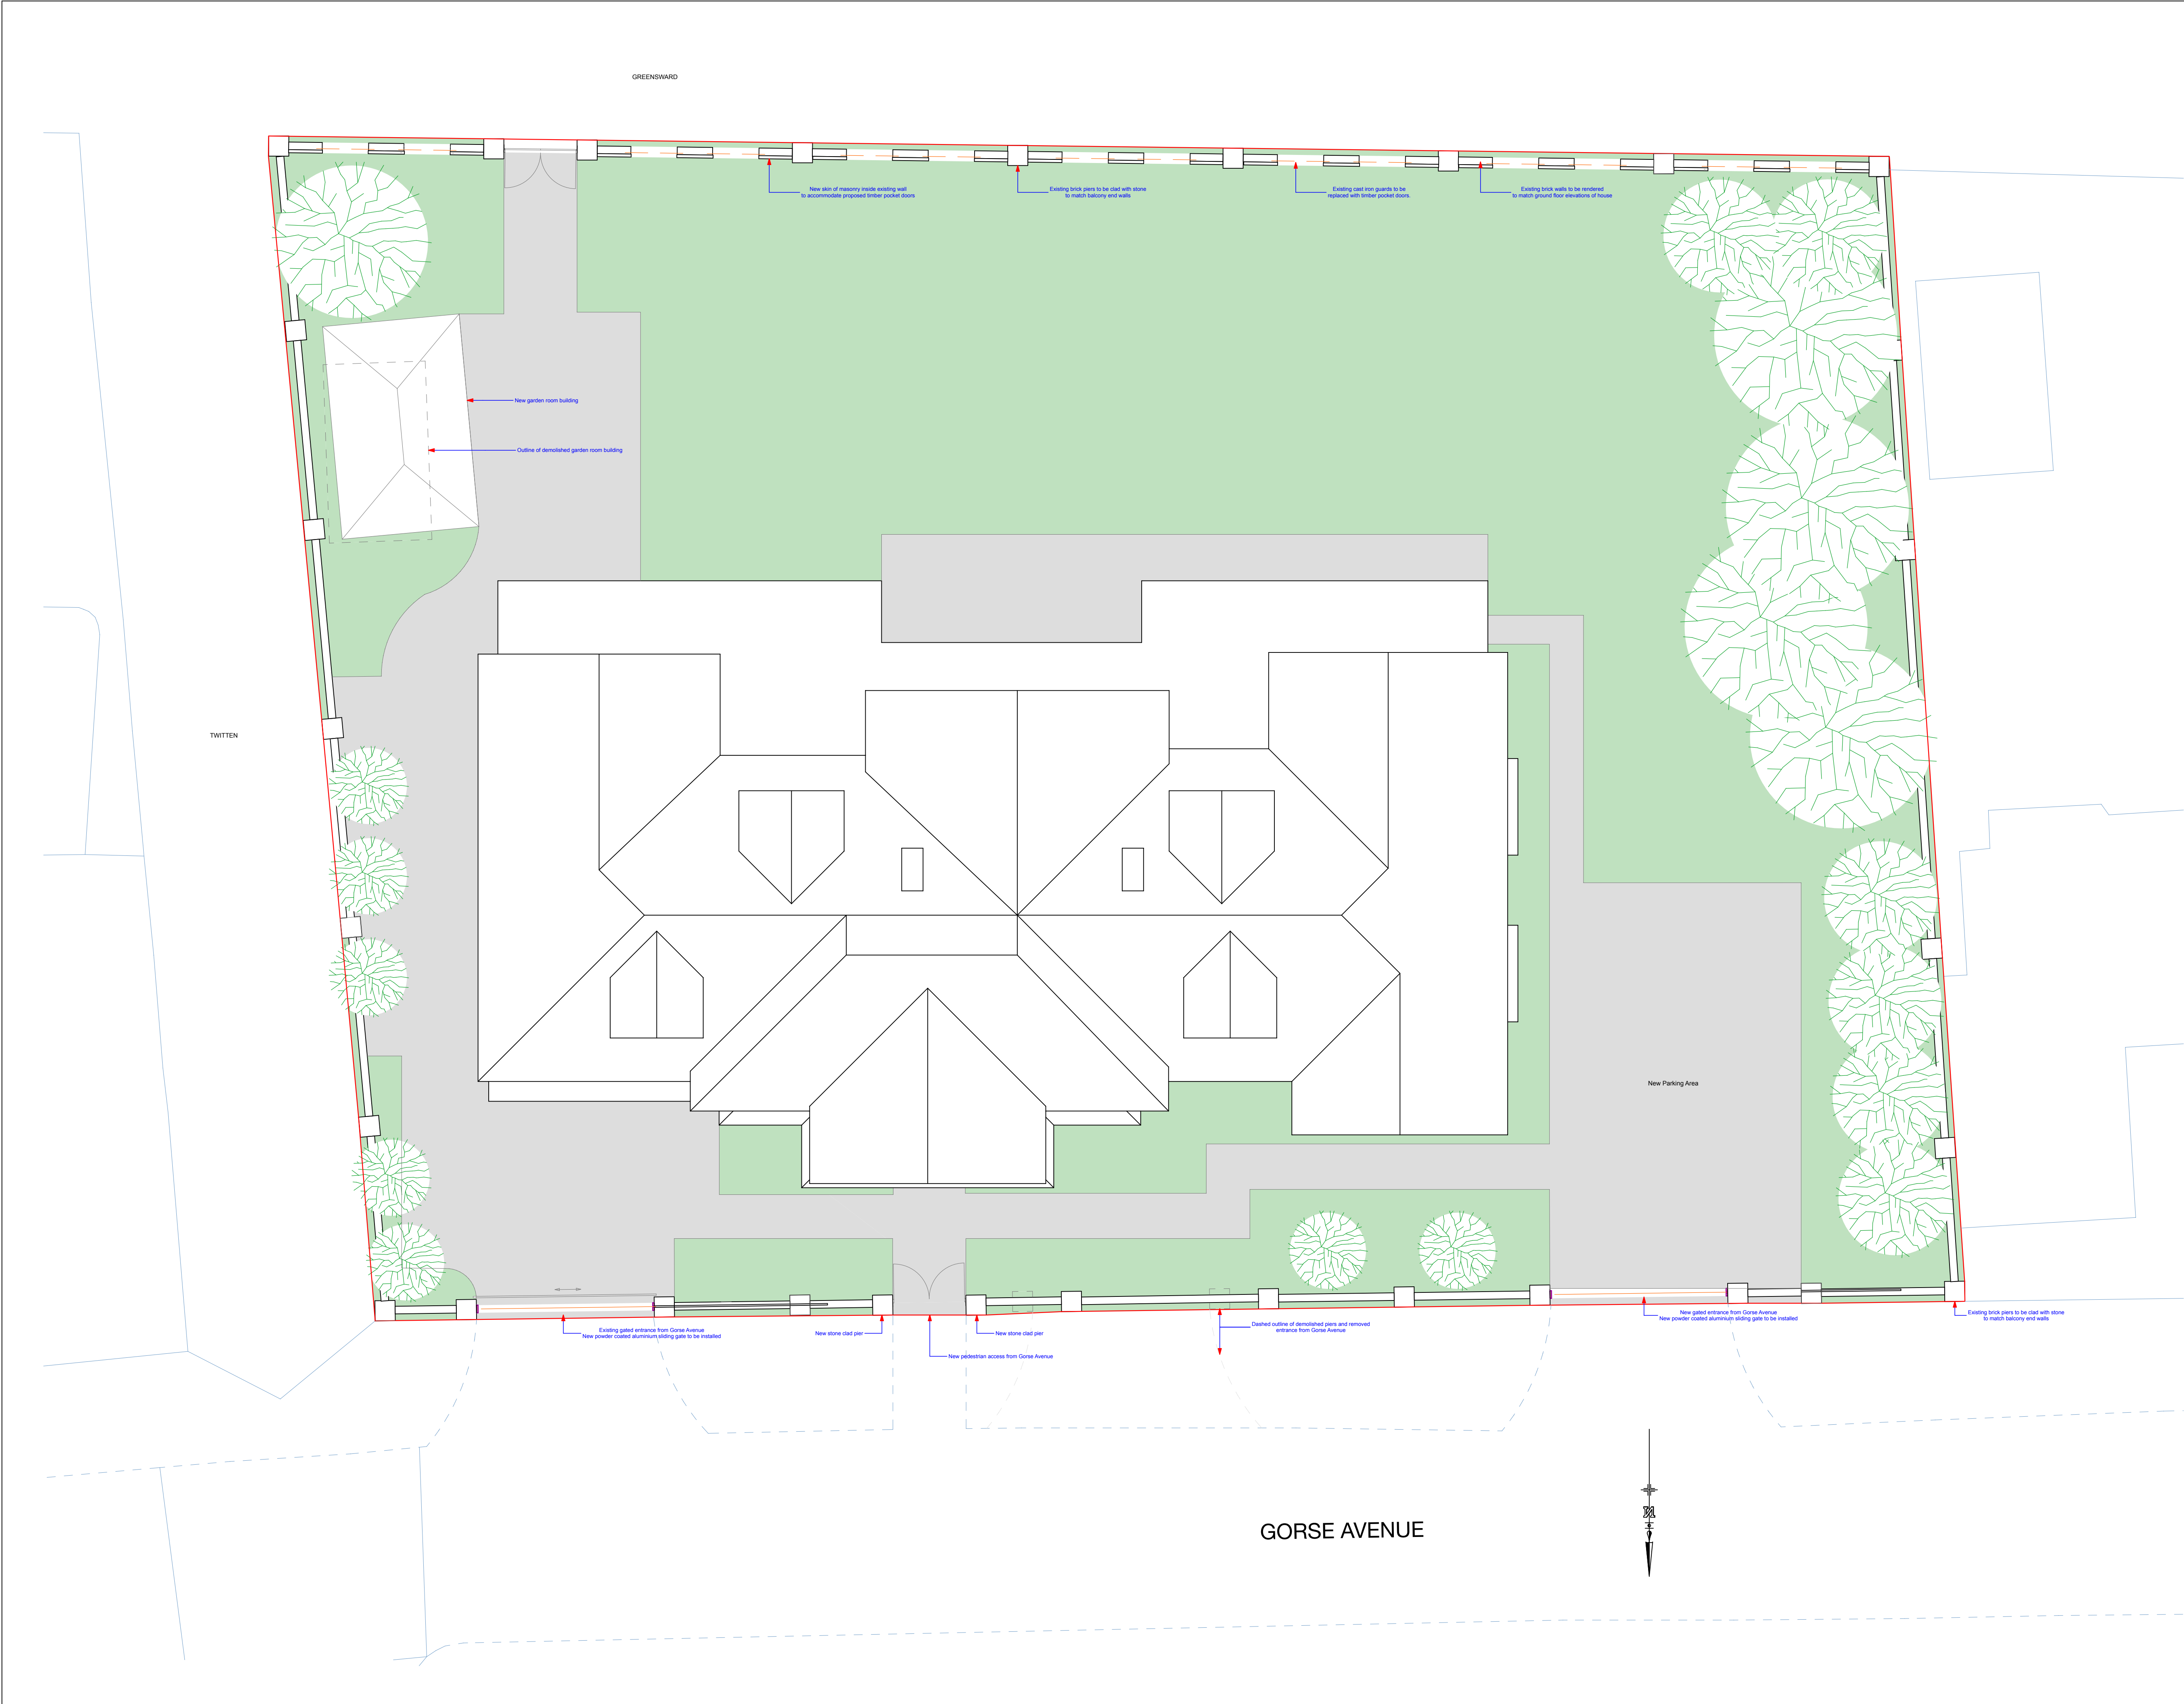

Notes:

Revisions:

This drawing is the property of Fuller Associates and is not to be copied, reproduced, retained or disclosed to any unauthorised person either wholly or in part without prior consent. Do not scale from this drawing except for Planning purposes. Use all figured dimensions only. All figured dimensions to be checked on site prior to construction. All discrepancies, errors and omissions to be reported to Fuller Associates prior to construction. Layout and dimensions of existing building to be checked on site.

Chartered Surveyors • Architectural Design

FULLER ASSOCIATES

10 - 11 The Parade, Willowhayne Crescent,
East Preston, West Sussex, BN16 1NS
tel: 01903 874754
email: architectural@fuller-associates.co.uk
www.fuller-associates.co.uk

Job Title	Luna View, Gorse Avenue		
Client	Mr & Mrs R Chapman		
Drawing Name	Proposed Site Plan		
Drawing Status	Planning		
Drawn by	DF	Date	Aug 19
Checked by	KW	Date	Aug 19
Drawing Scale	1:100 at A1		
Drawing No	183038/ 11	Status	Revision