



THIS DRAWING SHOULD BE READ IN CONJUNCTION WITH RELEVANT DRAWINGS AND THE CONSTRUCTION MANUAL. THE BUILDER SHOULD CHECK ALL LEVELS AND SITE DATA BEFORE WORK STARTS AND NOTIFY SCANDIA OF ANY DISCREPANCIES. IF IN DOUBT PLEASE ASK.

© COPYRIGHT IN THIS DRAWING AND WORK EXECUTED IS THE PROPERTY OF SCANDIA-HUS LIMITED AND OR ITS SUBSIDIARIES. NO PART OF THIS DRAWING OR WORK EXECUTED HEREON MAY BE REPRODUCED OR TRANSMITTED IN ANY FORM OR BY ANY MEANS, ELECTRONIC OR MECHANICAL, INCLUDING PHOTOCOPYING, RECORDING, OR BY ANY INFORMATION STORAGE AND RETRIEVAL SYSTEM, WITHOUT PERMISSION IN WRITING FROM SCANDIA-HUS LIMITED. SUCH REPRODUCTIONS SHOULD INCLUDE THIS & THE FOREGOING.


REV	DESCRIPTION	DATE

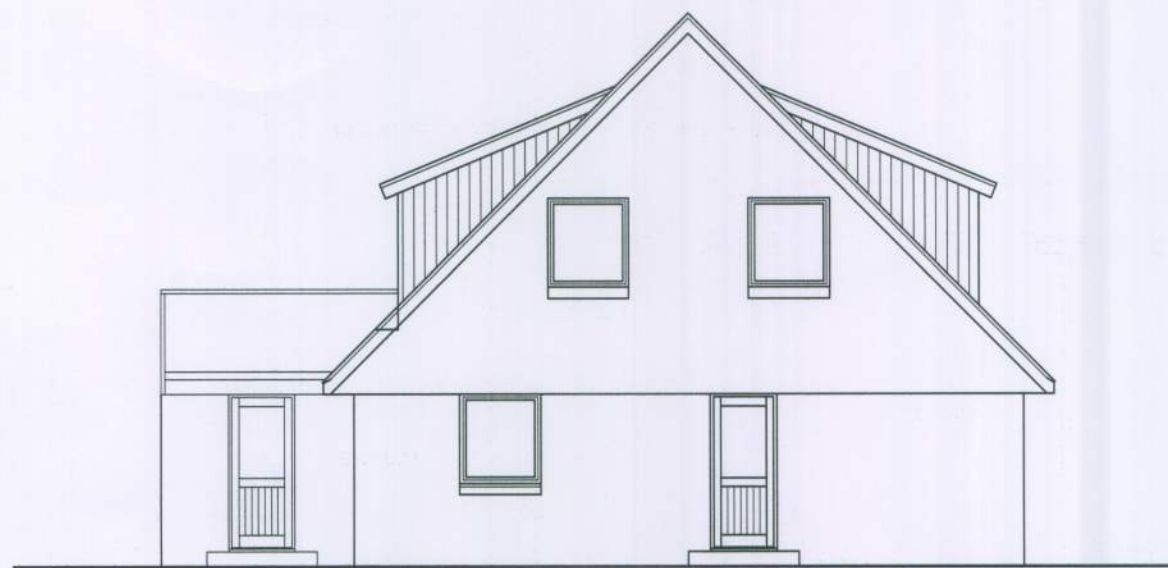

EAST ELEVATION
PROPOSED ELEVATIONS – SCALE 1:100

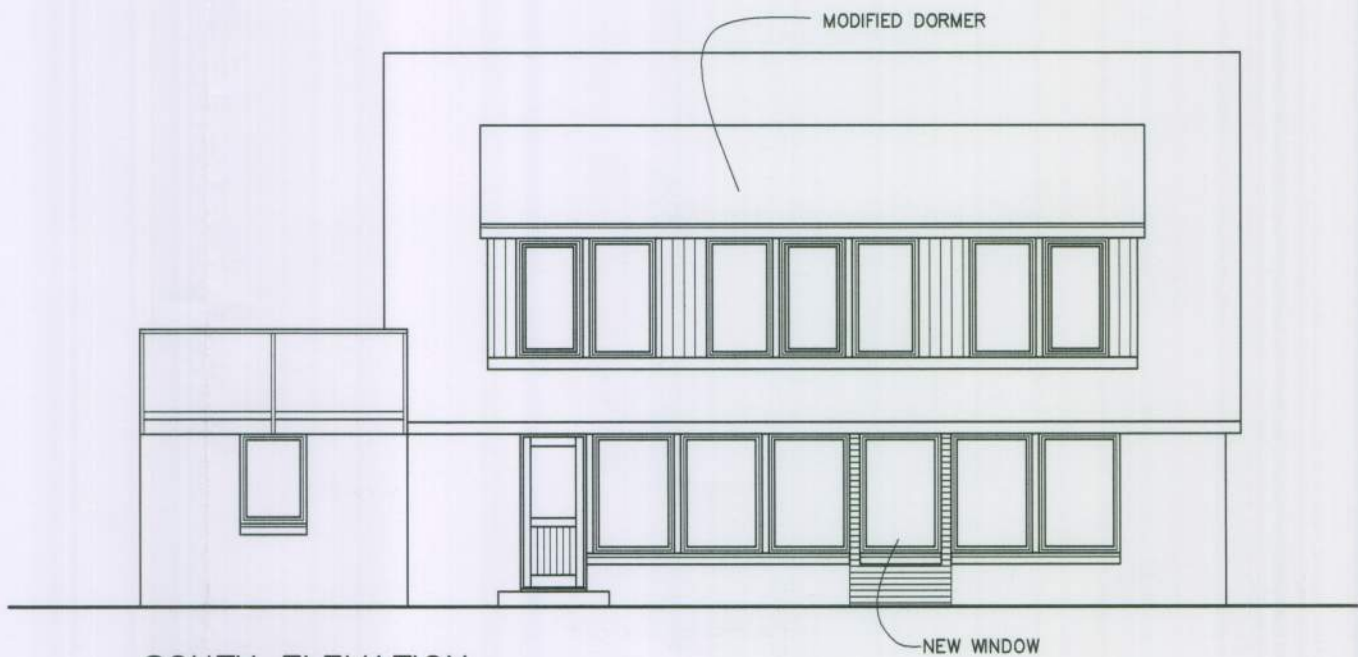

SOUTH ELEVATION

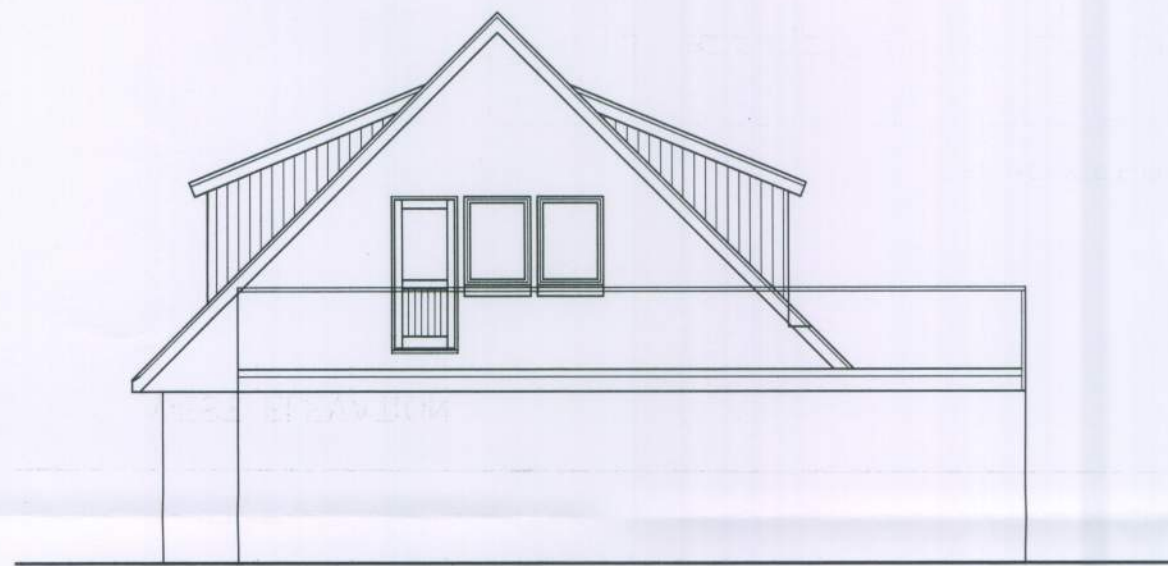


WEST ELEVATION


NEW INCREASED WIDTH DORMER & WINDOW ARRANGEMENT



NORTH ELEVATION

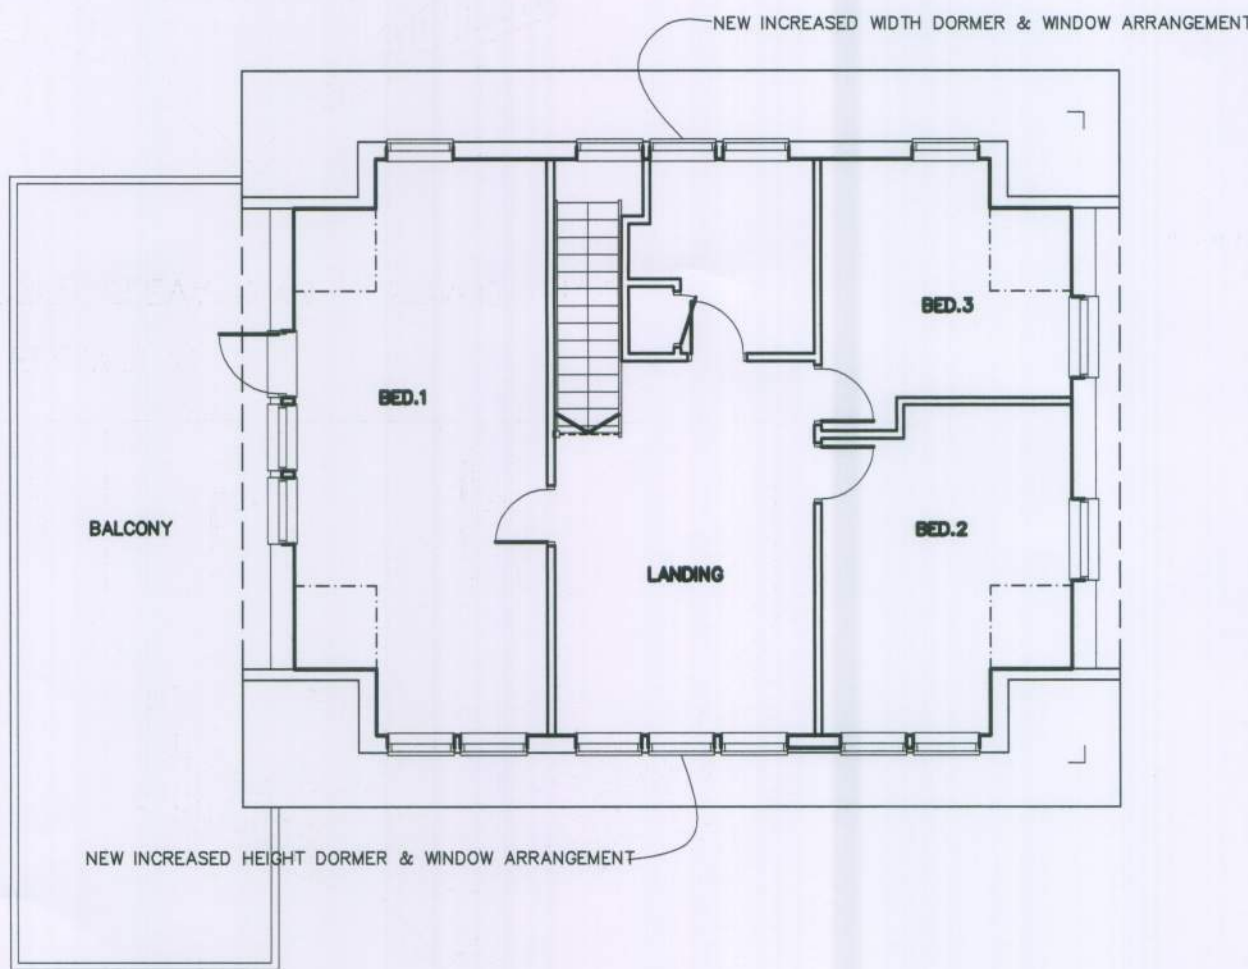

FIRST FLOOR PLAN
PROPOSED FLOOR PLANS – SCALE 1:100

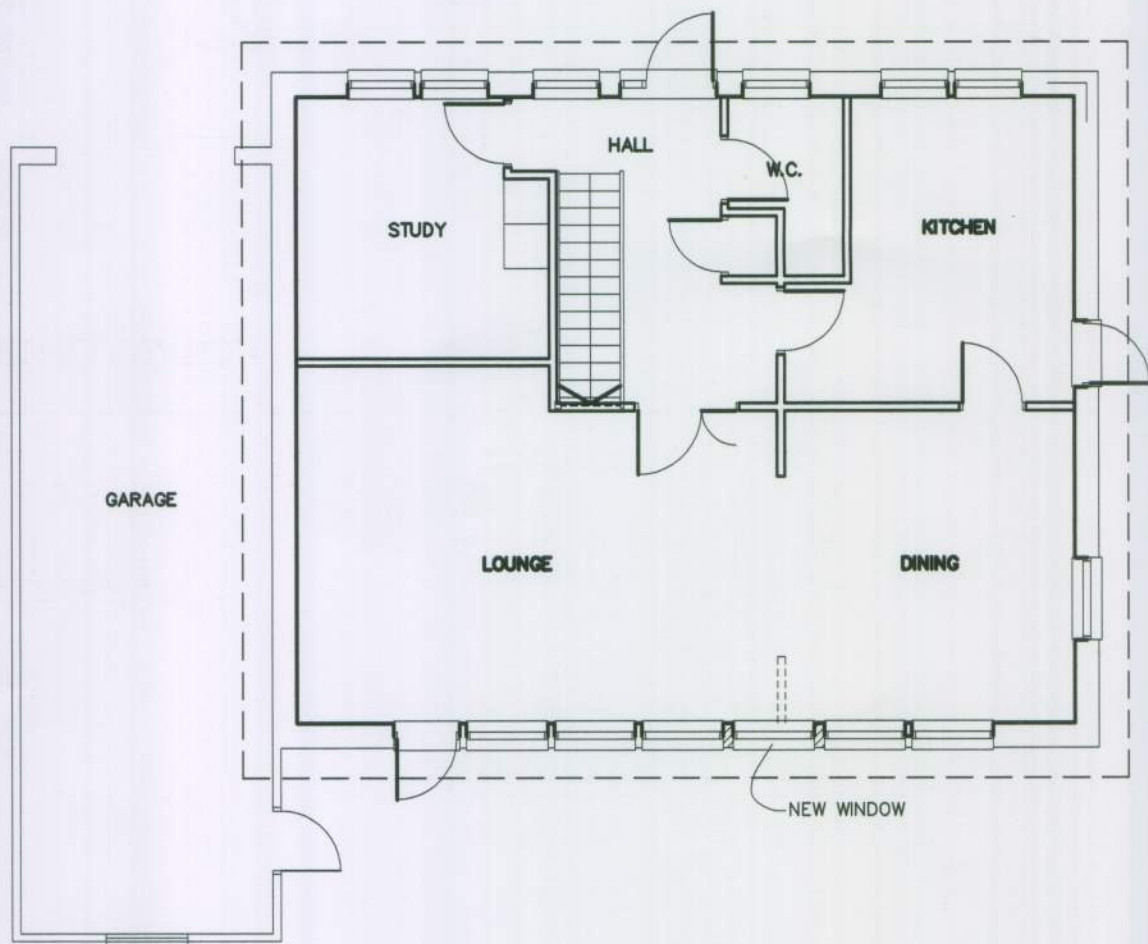

GROUND FLOOR PLAN



COURTFIELD, CRANSTON ROAD, EAST GRINDEL
WEST SUSSEX. RH19 3YU. TEL: (01342) 811111

FOR
MR T.DANIEL

SITE
55 COASTAL ROAD
EAST PRESTON
W.SUSSEX BS16 1SW

TITLE
PROPOSED FIRST
FLOOR ALTERATION

PROPOSED DETAIL

C/No.	O/No.	SCALE 1:100
JOB TECHNICIAN		DRAWING NUMBER 03P
DESIGN	DRAWN	CHKD
	AH	
DATE	12/10	