



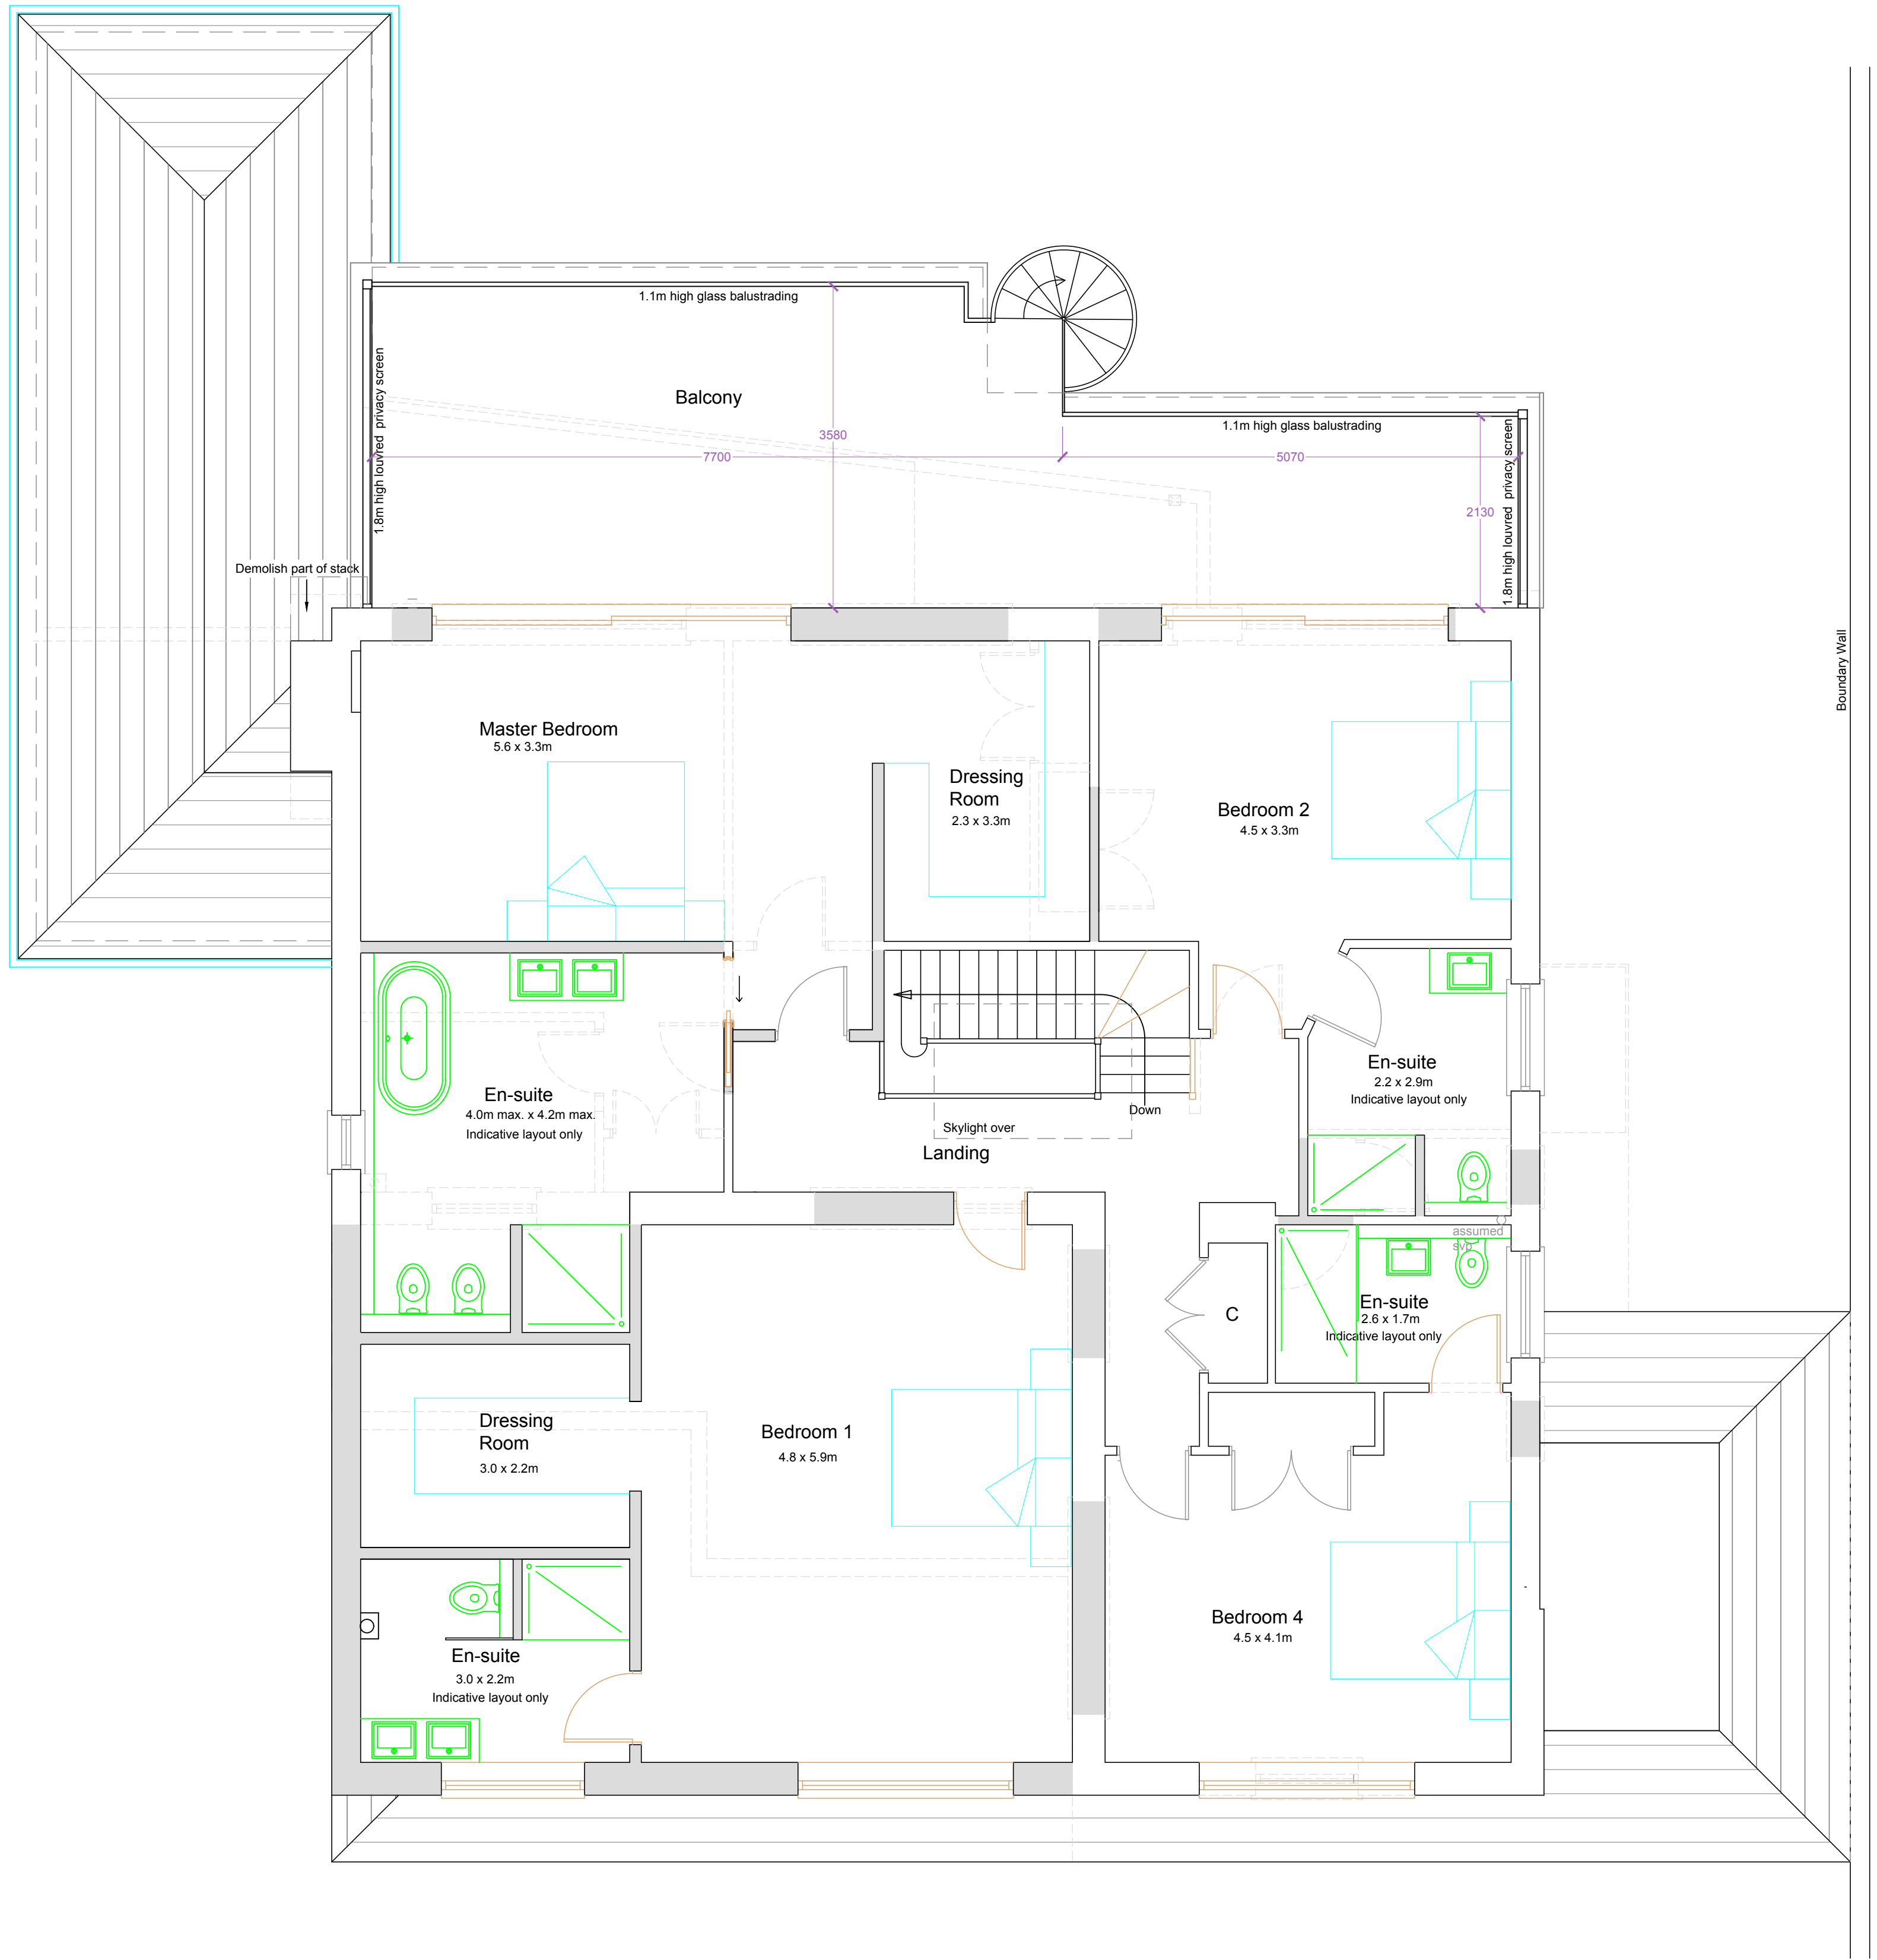

First Floor Plan  
1:50

 

Notes:

Light grey lines depict demolished walls.

Colour / shading depicts new elements.

Revisions:

A Workshop/boundary wall alignment adjusted 4/6/21 ALP

This drawing is the property of Fuller Associates and is not to be copied reproduced, retained or disclosed to any unauthorised person either wholly or in part without prior consent. Do not scale from this drawing except for Planning purposes. Use all figured dimensions only. All figured dimensions to be checked on site prior to construction. All discrepancies, errors and omissions to be reported to Fuller Associates prior to construction. Layout and dimensions existing building to be checked on site.

Chartered Surveyors • Architectural Design

**FULLER**  
**ASSOCIATES**

10-11 The Parade, Willowhayne Crescent,  
East Preston, West Sussex BN16 1NS

tel: 01903 774754

email: [architectural@fuller-associates.co.uk](mailto:architectural@fuller-associates.co.uk)  
[www.fuller-associates.co.uk](http://www.fuller-associates.co.uk)

Job Title  
**Spinnakers**  
59 Coastal Road, East Preston

Client  
**Mr & Mrs Robinson**

Drawing Name  
**First Floor Plan -  
Proposed**

Drawing Status  
**Planning**

Drawn by ALP Date May 21  
Checked by DF Date May 21

Drawing Scale  
**1:50 at A1**

Drawing No Status Revision  
**203090/ 06 A**