




North Elevation –  
(Front) 1:100

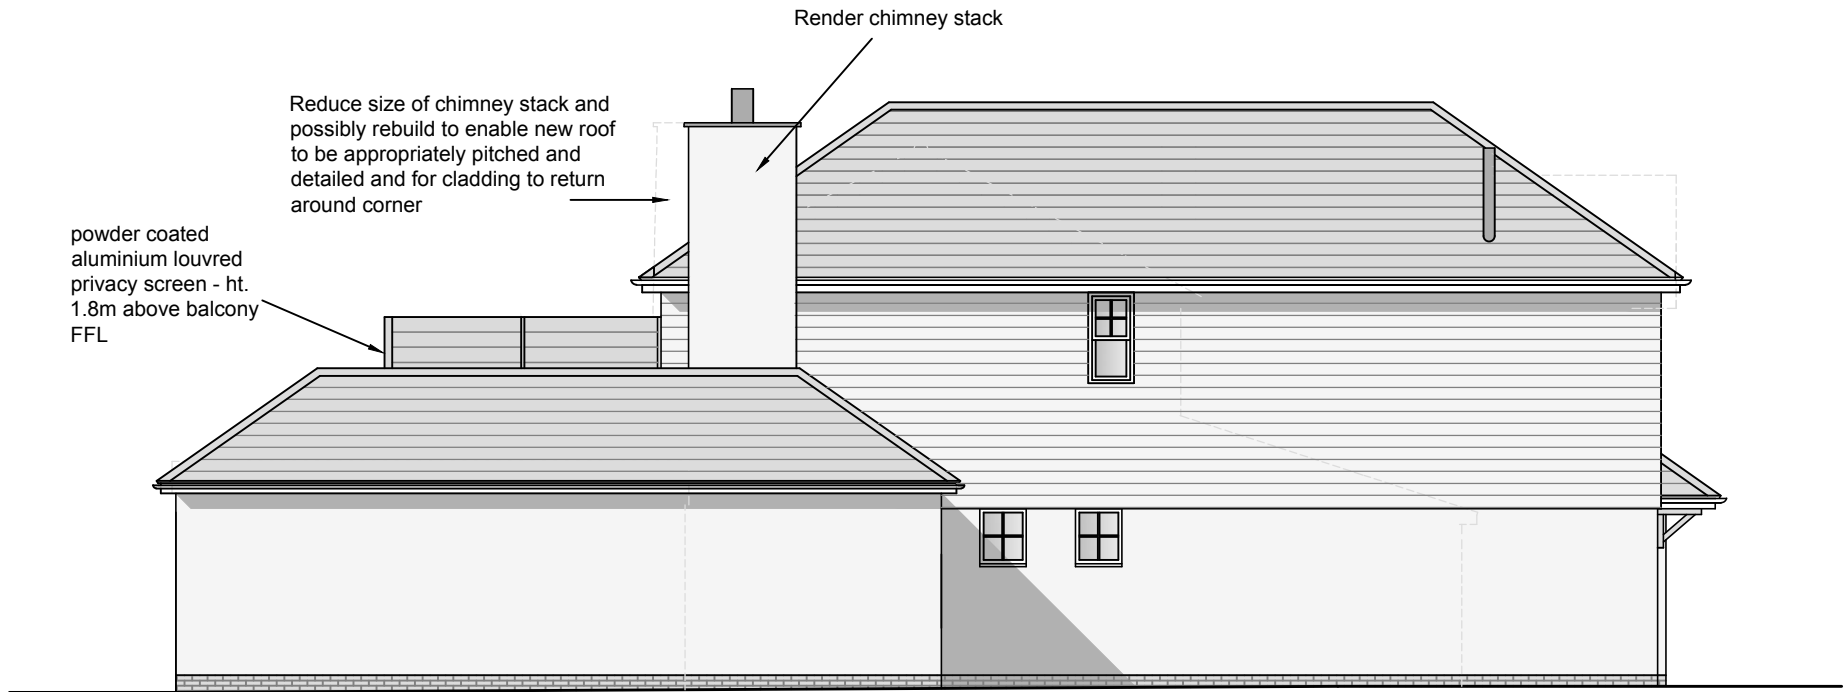


East Elevation –  
(Side) 1:100



South Elevation –  
(Rear) 1:100



West Elevation –  
(Side) 1:100

 

- Notes:
- Dashed lines indicate outline of existing
- Materials:-**
- Walls -**
- GF - Through colour render, colour white, above masonry plinth. Plinth to be painted anthracite grey
- FF - Cedral lap fibre cement weatherboard, C01 - white
- Roof -** Spanish natural slate
- Powder coated aluminium fascias and soffits
- Hidden flat roofs - EPDM
- Windows/doors -** White aluminium casements and sliding sash 'style' casements
- Balcony -** Covering tiles or decking on pedestals
- Glass - posts & handrail
- Louvred privacy screens and glass
- Spiral staircase - stainless steel

Revisions:

A Workshop/boundary wall alignment adjusted 4/6/21 ALP

This drawing is the property of Fuller Associates and is not to be copied reproduced, retained or disclosed to any unauthorised person either wholly or in part without prior consent. Do not scale from this drawing except for Planning purposes. Use all figured dimensions only. All figured dimensions to be checked on site prior to construction. All discrepancies, errors and omissions to be reported to Fuller Associates prior to construction. Layout and dimensions existing building to be checked on site.

Chartered Surveyors • Architectural Design

**FULLER ASSOCIATES**

10-11 The Parade, Willowhayne Crescent,  
East Preston, West Sussex BN16 1NS

tel: 01903 774754

email: [architectural@fuller-associates.co.uk](mailto:architectural@fuller-associates.co.uk)  
[www.fuller-associates.co.uk](http://www.fuller-associates.co.uk)

Job Title  
Spinnakers  
59 Coastal Road, East Preston

Client  
Mr & Mrs Robinson

Drawing Name  
Elevations - Proposed

Drawing Status  
Planning

Drawn by ALP Date Jan 21  
Checked by DF Date Jan 21

Drawing Scale  
1:100 at A1

Drawing No Status Revision  
203090/ 08 A