


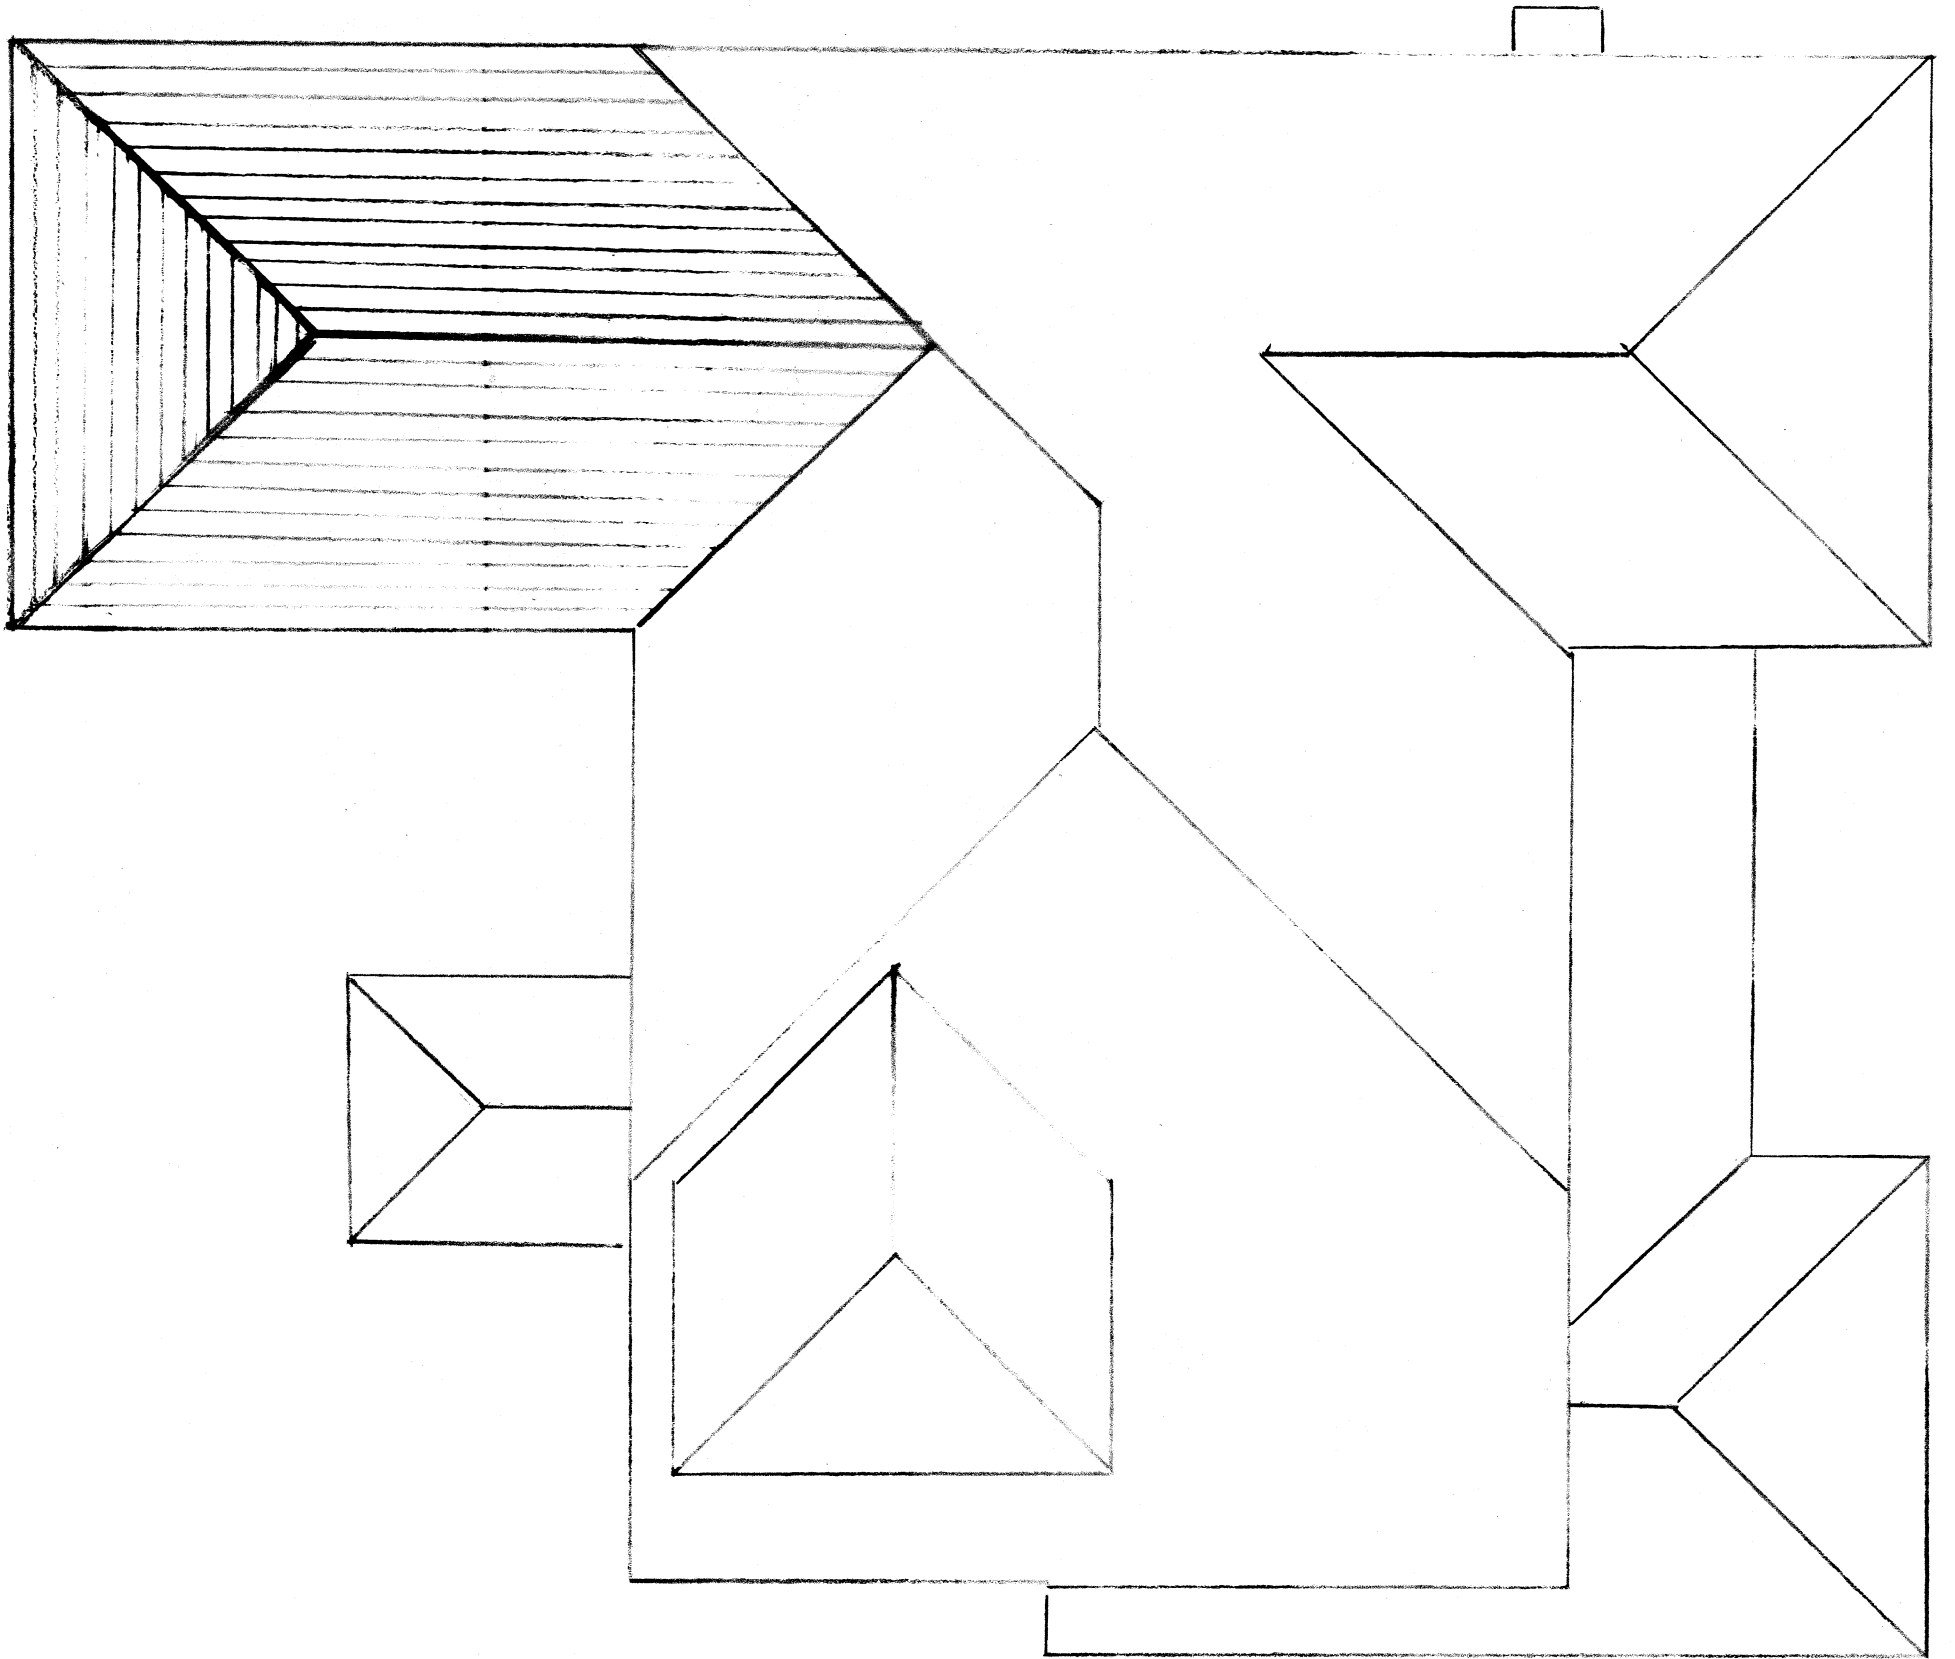

ROOF PLAN

DRAWING TITLE: PROPOSED EXTENTION
TITLE: 87 GOLDEN AVENUE
EAST PRESTON
SCALE: 1:50
DATE: FEBRUARY 2018
DRG NO: JW SHEET 5 OF 5
NOTE: THIS DRAWING IS TO BE
READ IN CONJUNCTION WITH
APPENDIX A