




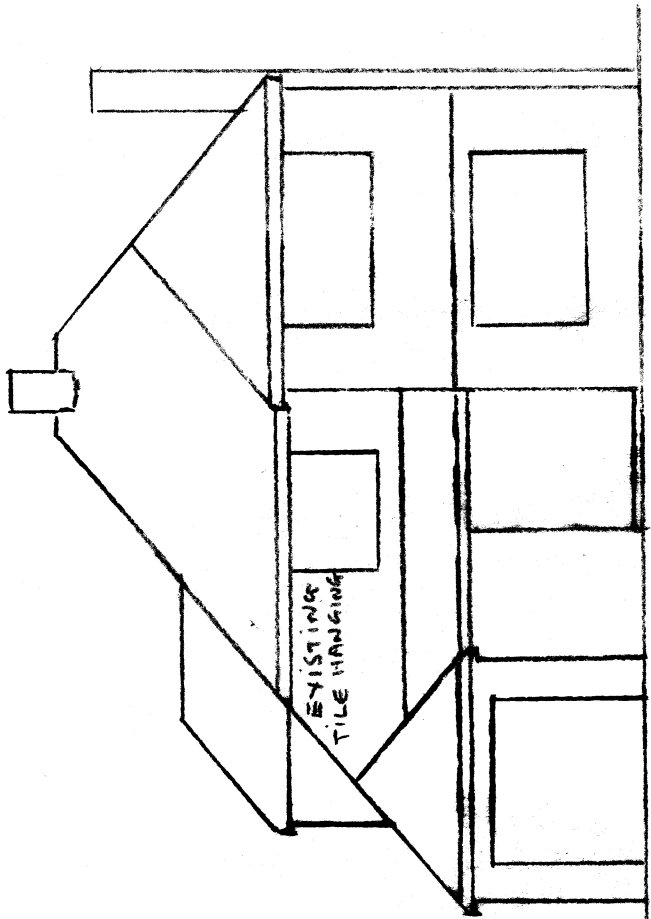


FRONT ELEVATION

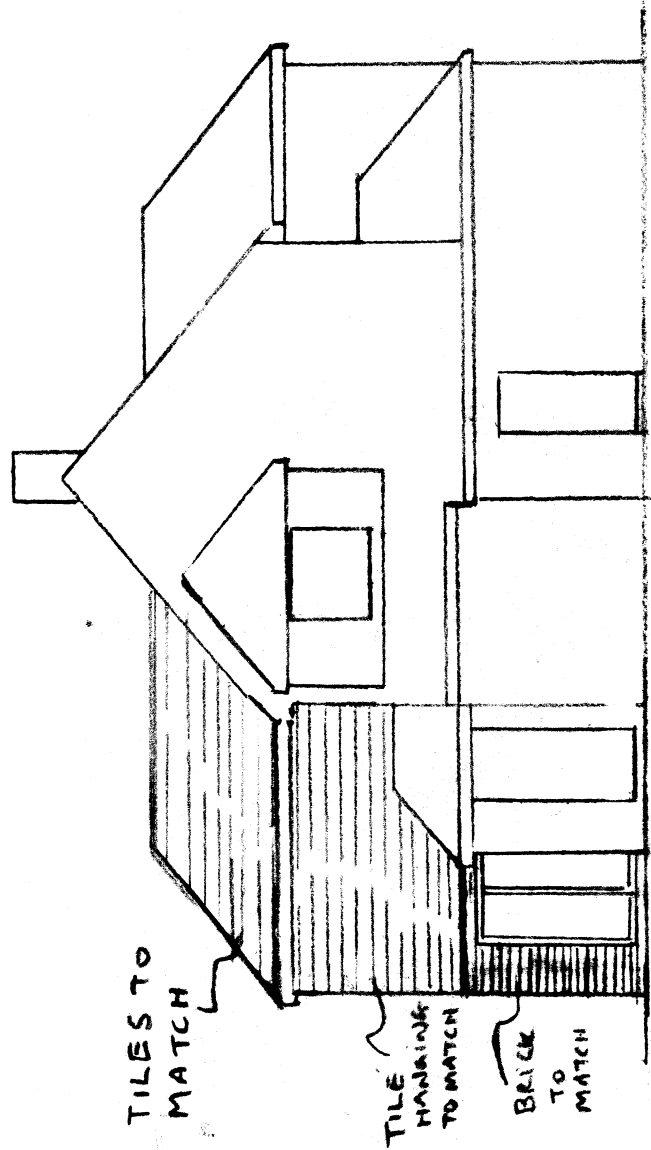

SIDE ELEVATION (N)

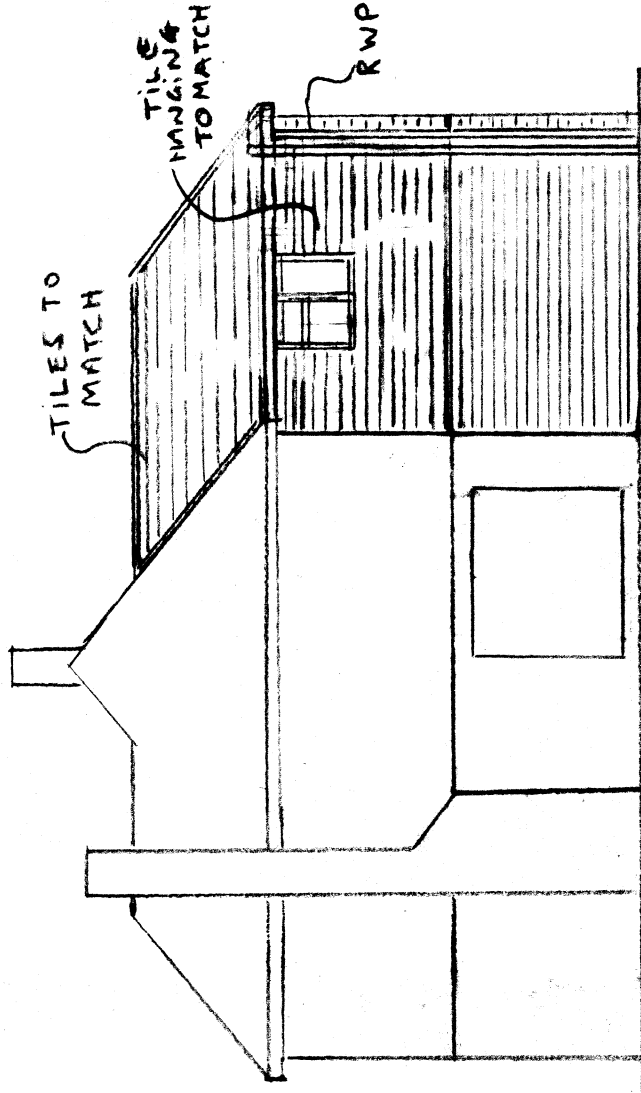


SIDE ELEVATION (S)

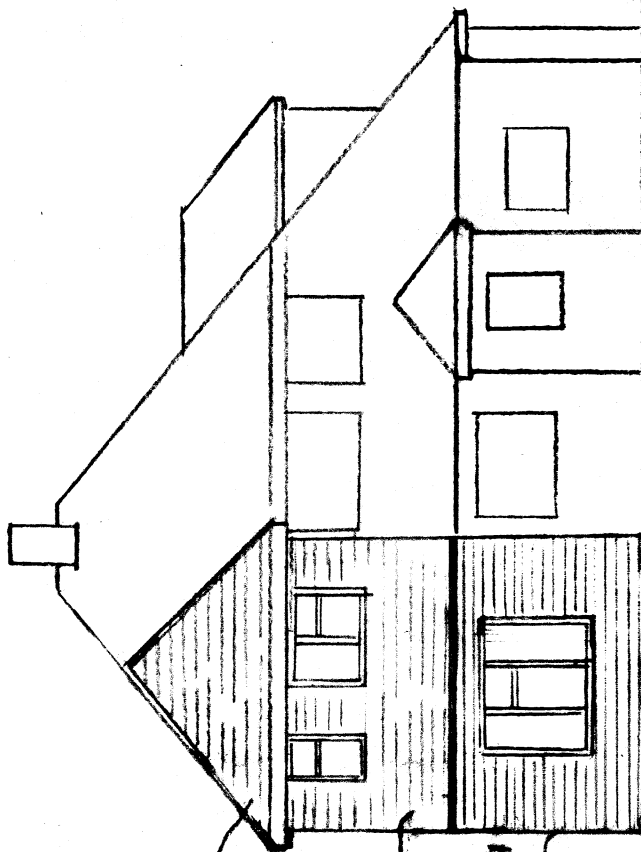

REAR ELEVATION

DRAWING TITLE: PROPOSED EXTENSION
 TITLE: 87 GOLDEN AVENUE
 EAST PRESTON
 SCALE: 1:100 U.D.S.
 DATE: FEBRUARY 2018 REV 1 AUG 2018
 DRAW NO: SW SHEET 1 OF 5
 NOTE: THIS DRAWING IS TO BE
 READ IN CONJUNCTION WITH
 APPENDIX A.

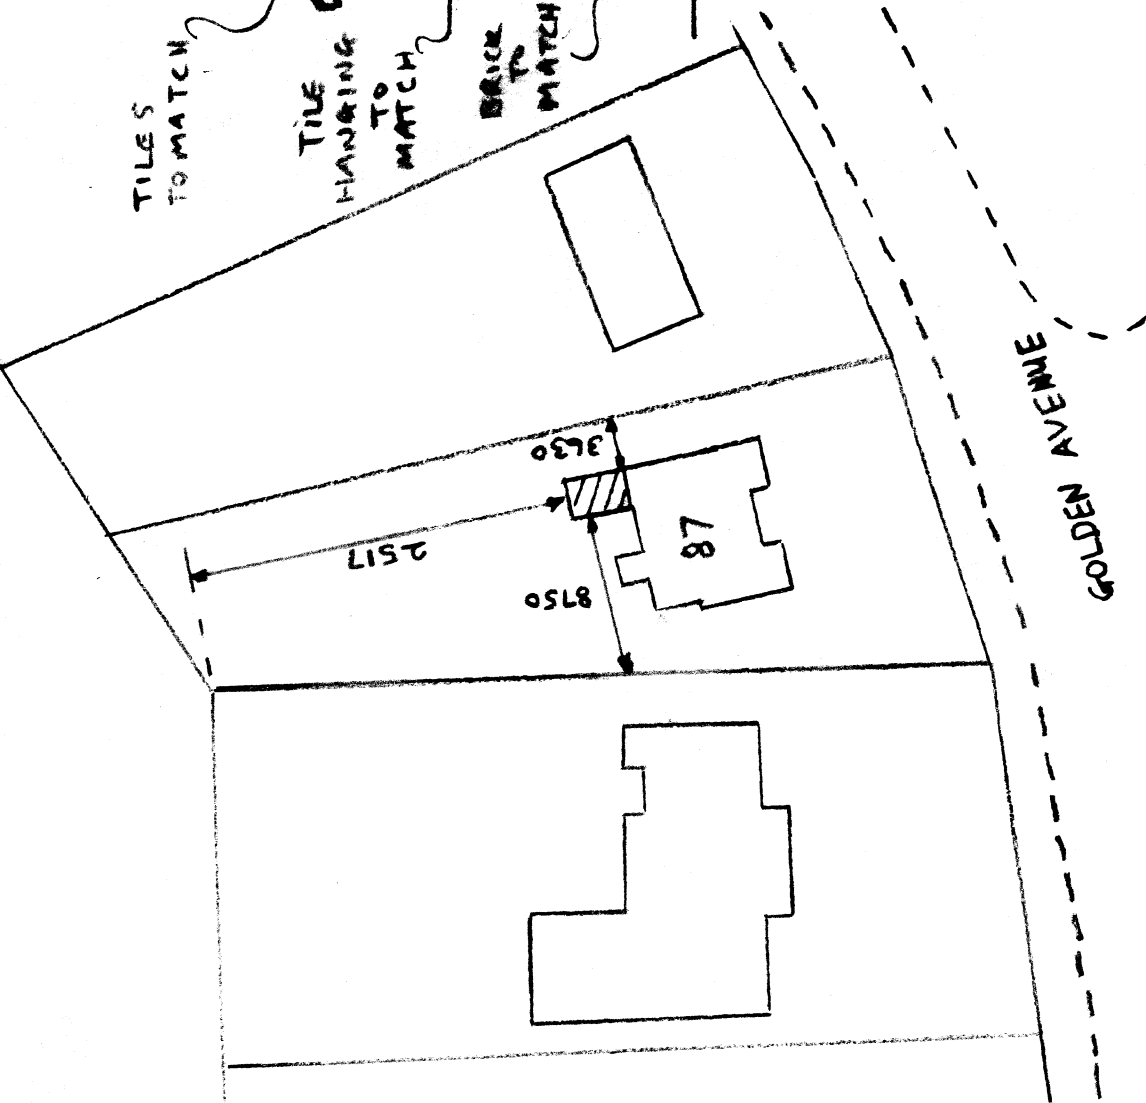

BLOCK PLAN Scale 1:500