



This drawing and its contents are the strict copyright of Architectura Design. No reproduction without permission. Do not scale. Written dimensions to be used where given. All dimensions and details to be checked on site. FOR PLANNING PURPOSES ONLY

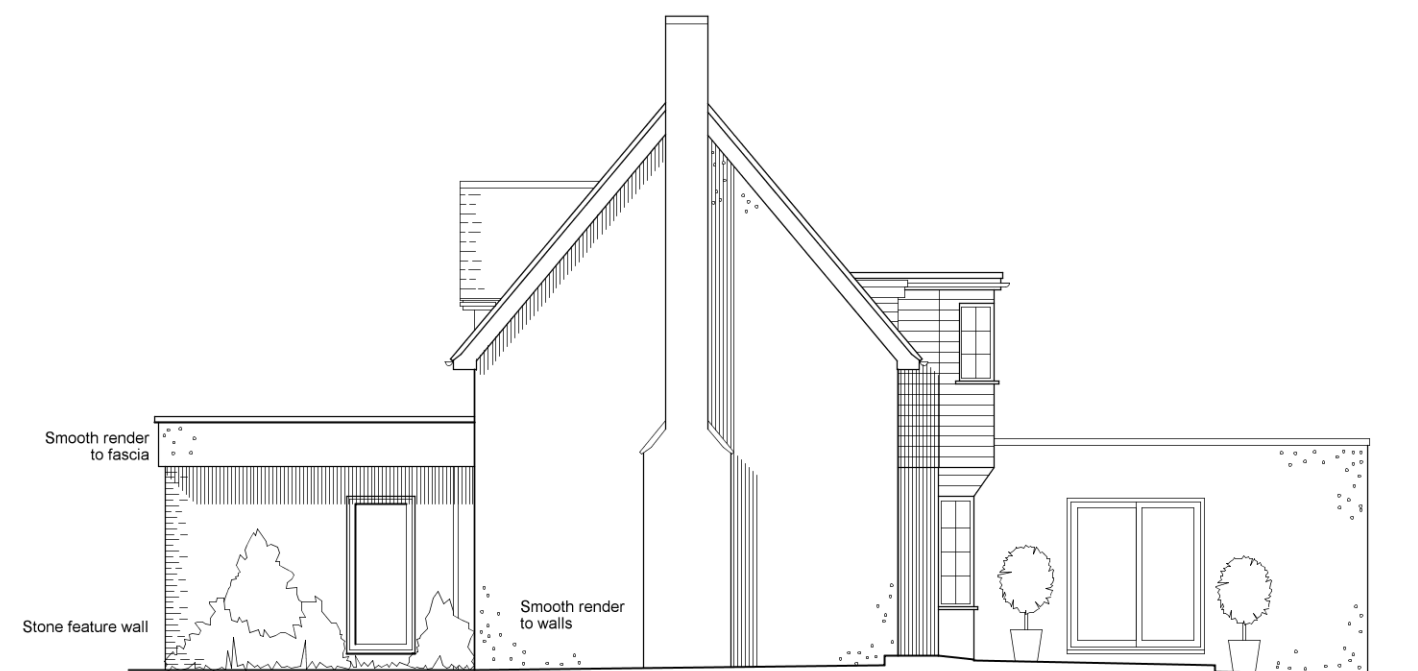

West Elevation



South Elevation

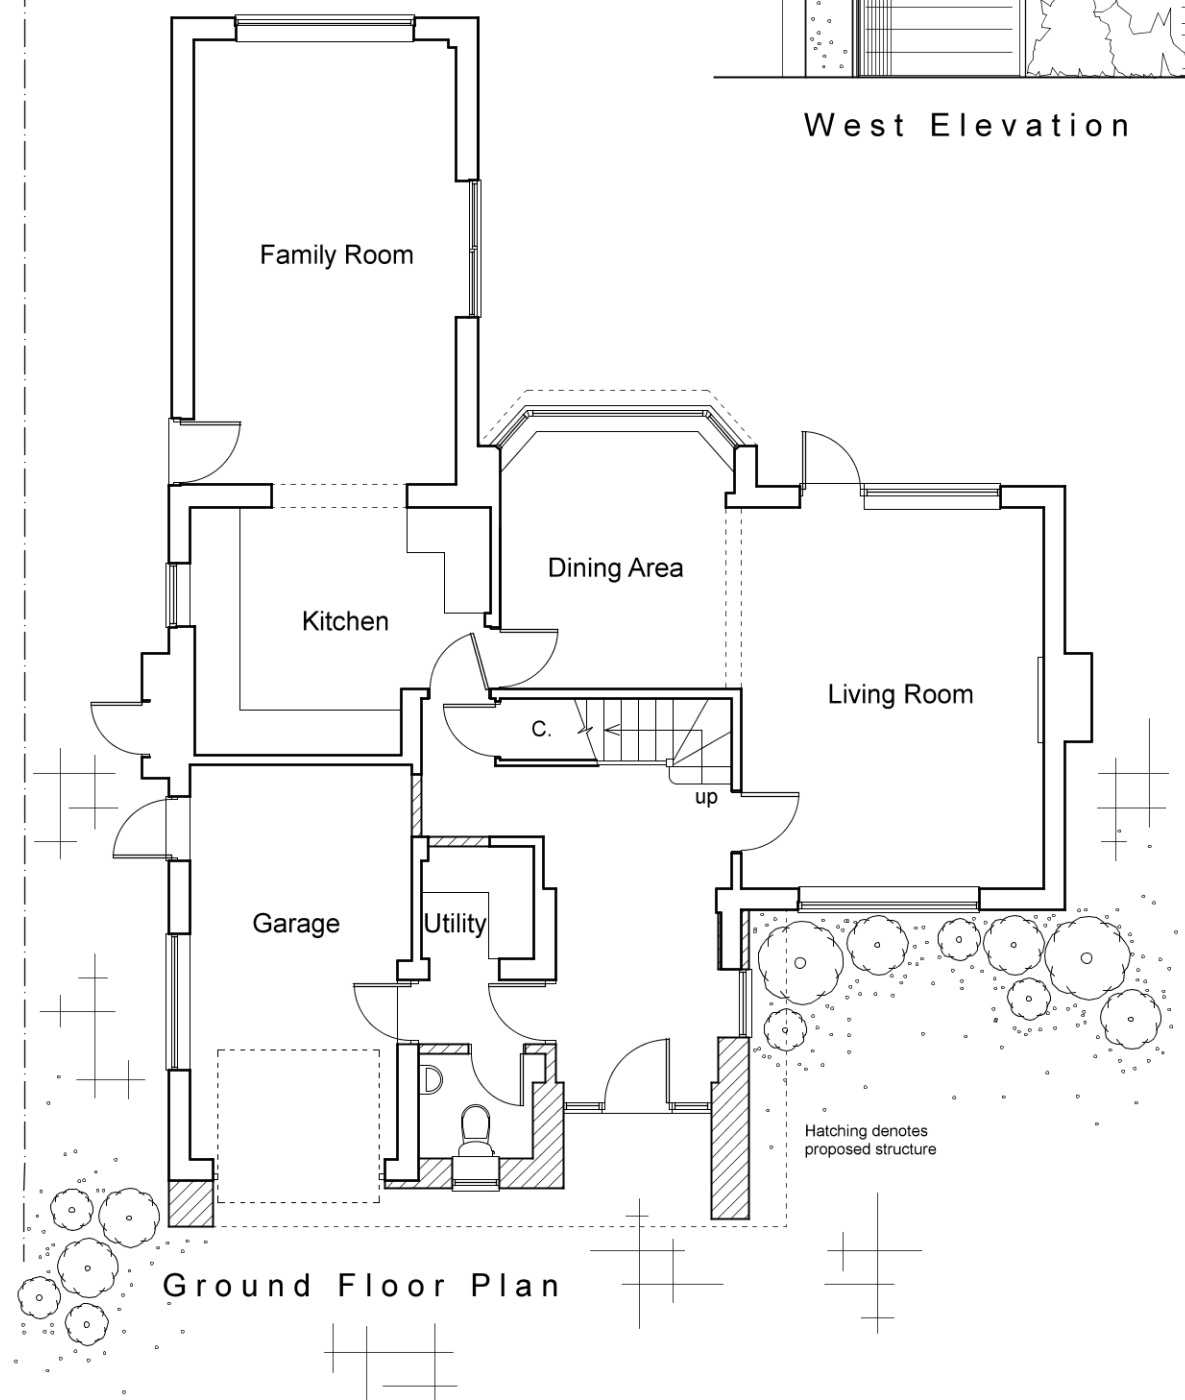

Ground Floor Plan

0 1 2 3 4 metres

Architectura
Architectural Design & Drawing Service

Proposed Extension and Alterations
at 105 Golden Avenue, East Preston
for Mr and Mrs J Ramsey
Drawing P01 September 2019 Scale 1:100 @ A3
Planning Drawing - Ground Floor Plan and Elevations