



Rev	Revision	Date


- Notes**
- 1. Refer to Structural Engineer's Drawings for Structural Details.
 - 2. Do not scale off this drawing. All figured dimensions to be checked on site before construction & any discrepancies to be notified to Architect immediately.
 - 3. All linear dimensions given in millimeters.

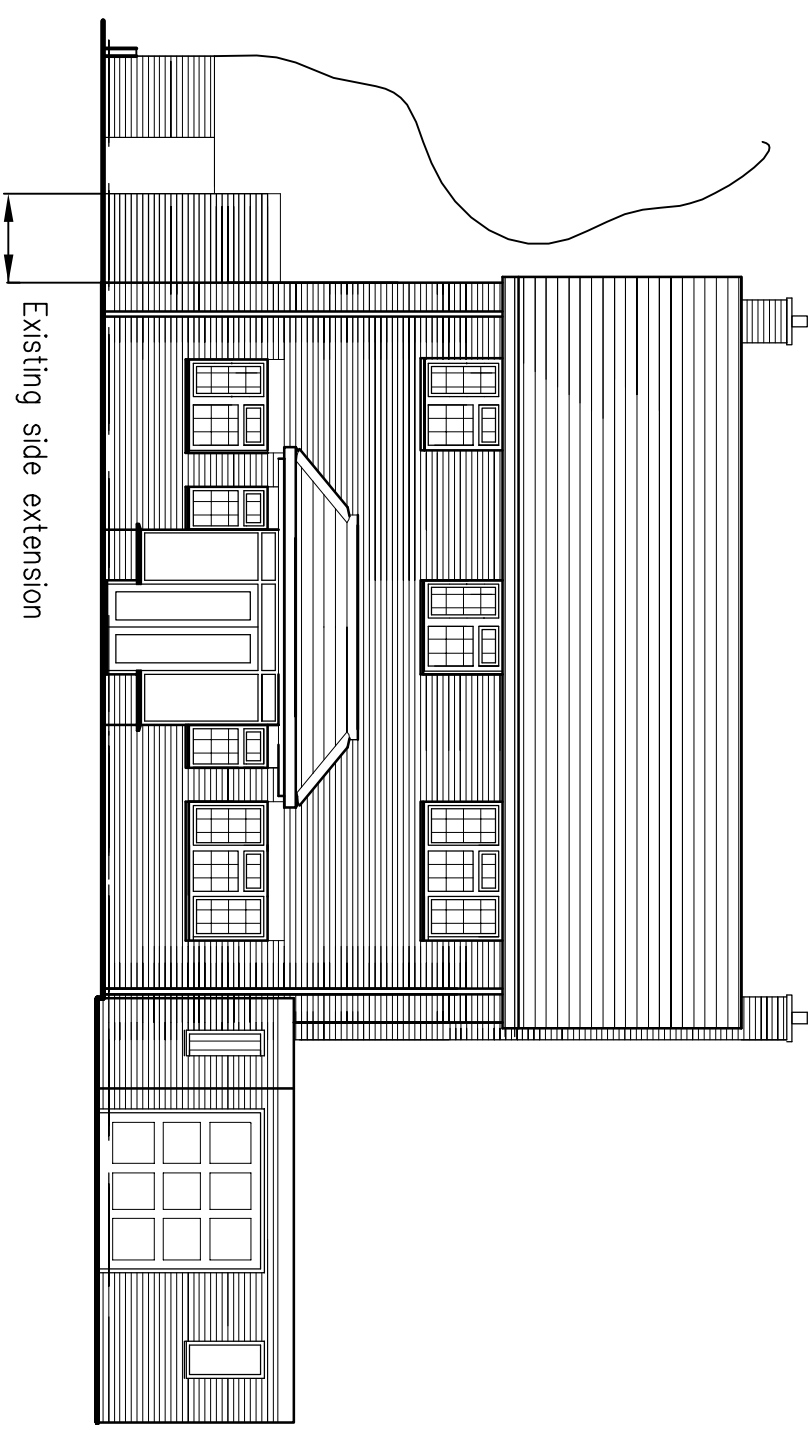


West Elevation

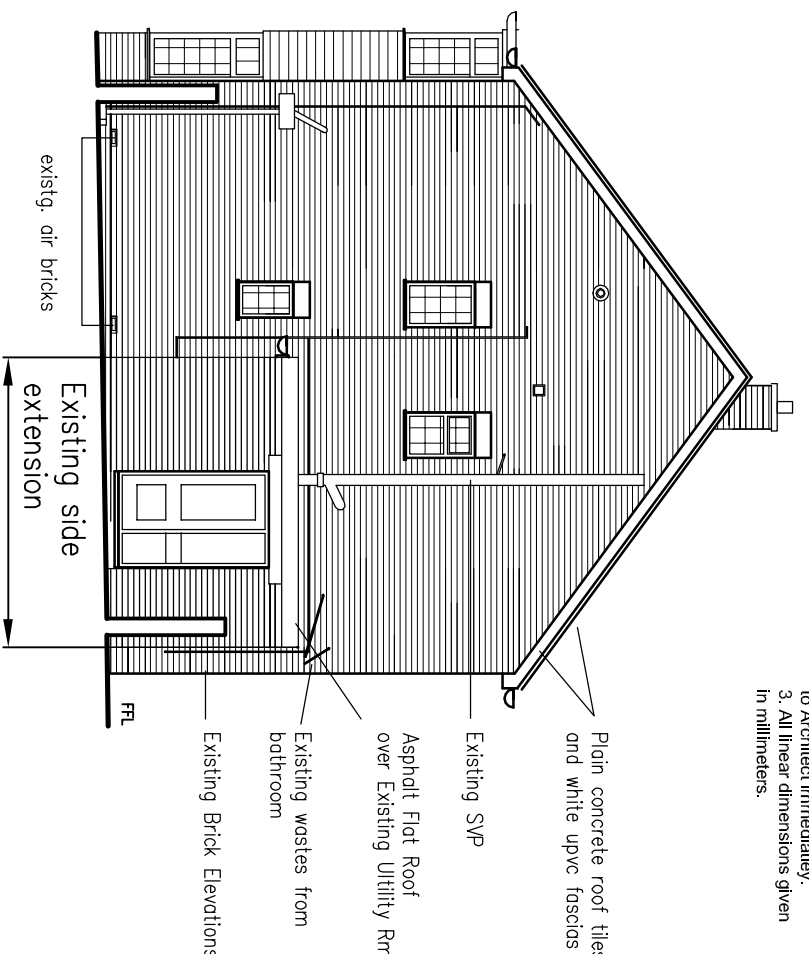

North Elevation

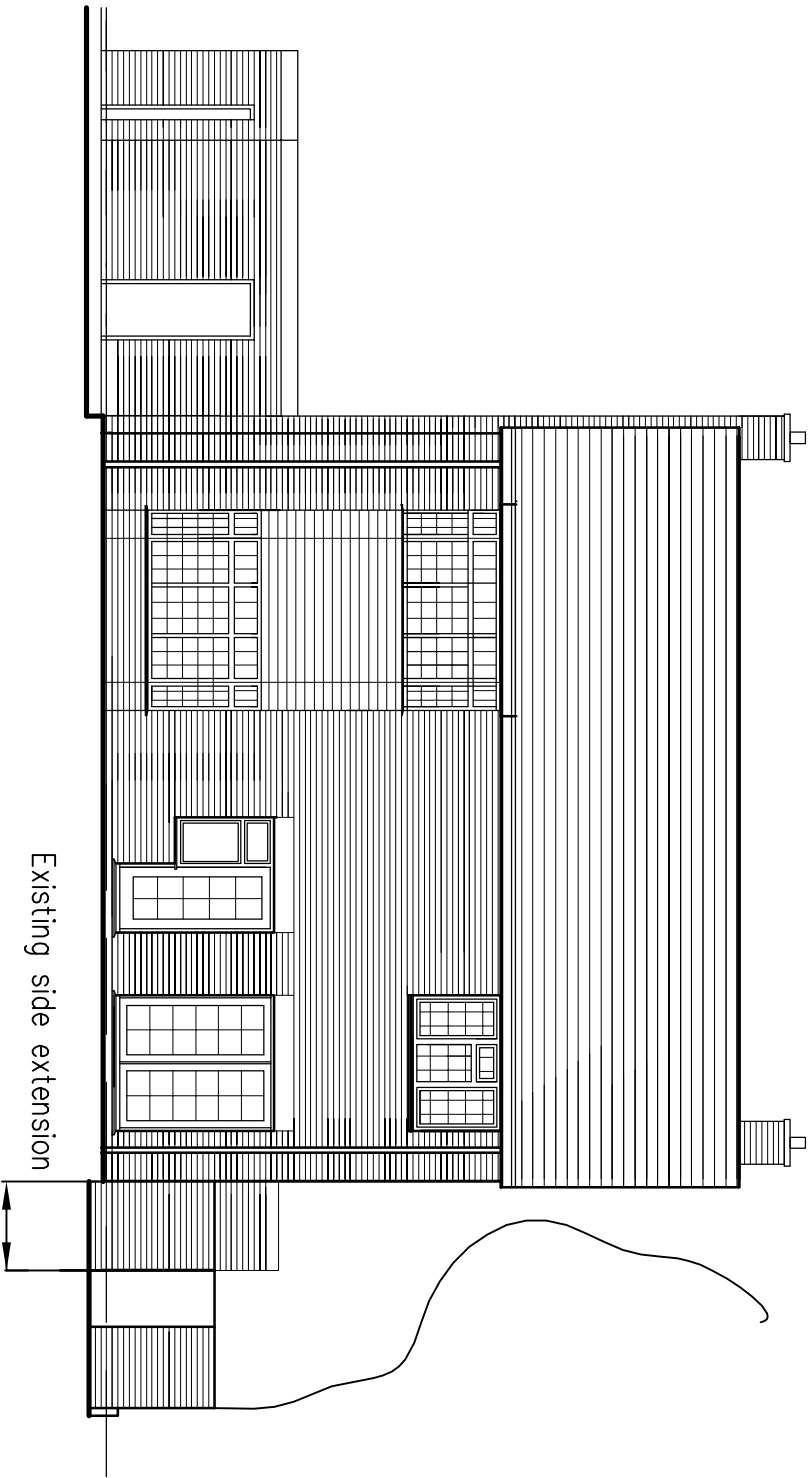

East Elevation

 

Scale: 1:100 @ A3

For Mr & Mrs Richard B Westcott		Date 27/06/20	Scale 1/100	tel: 01903 905843 mob: 07787 906985
Project Proposed extension for New Kitchen, Bathroom & internal alterations to Dining and Breakfast Rooms at 41 Golden Avenue, East Preston, Littlehampton BN16 1QY		Existing Elevations 1900-arch-203		
		Revision		Sheet