


RevNo	Revision note	Date	Signature	Checked
-------	---------------	------	-----------	---------

A
Dimension for the distance from the new extension to the northeast boundary & additional notes added to Block Plan.

23.7.2020
RW


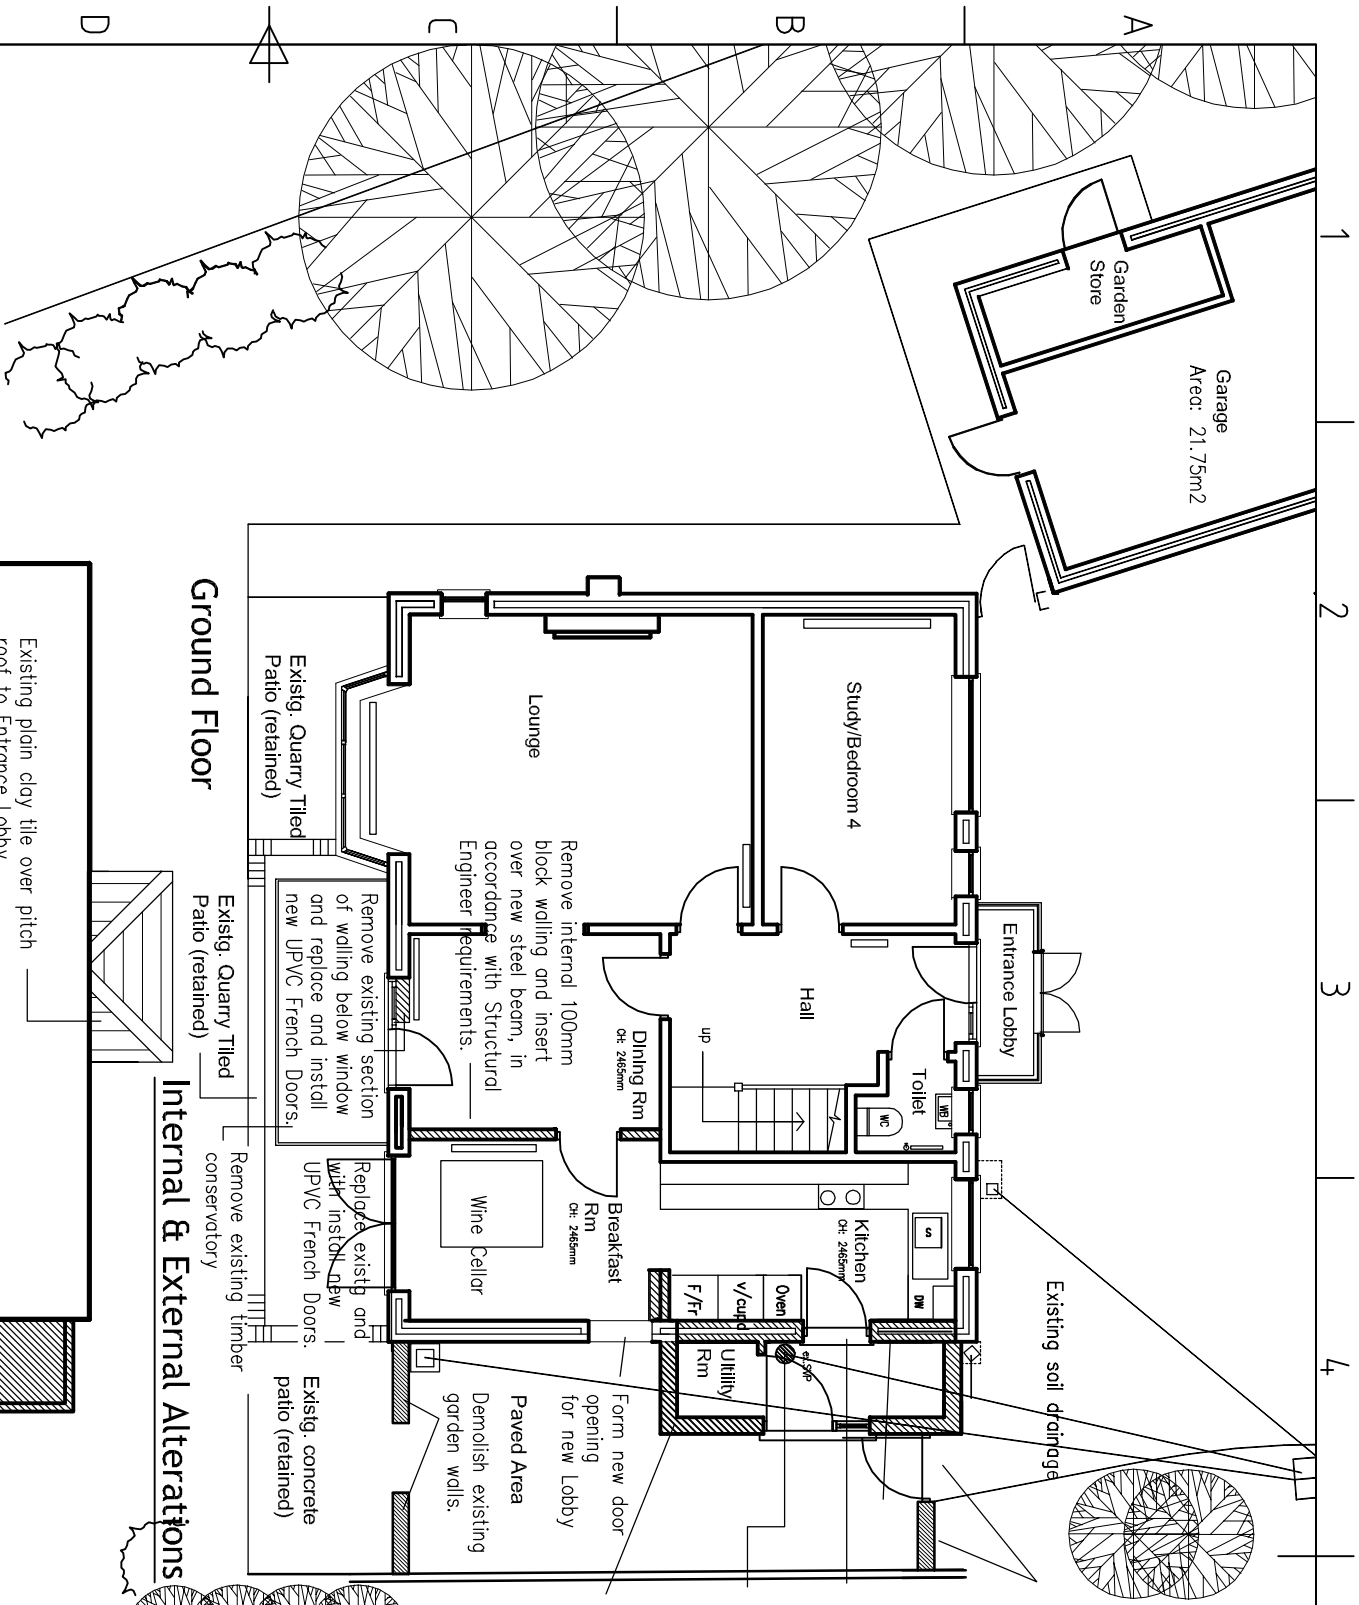


Remove existing gate and post and set aside for rehanging after extension completed.

Remove existing external 280mm cavity walling and insert steel beams to support over new opening, in accordance with Structural Engineer requirements.

Remove existing lower SVP section within existing Utility and install new svp pipe section as indicated section BB on the drawings and reconnect to existing drainage system.


Demolish existing brick side extension for new extension

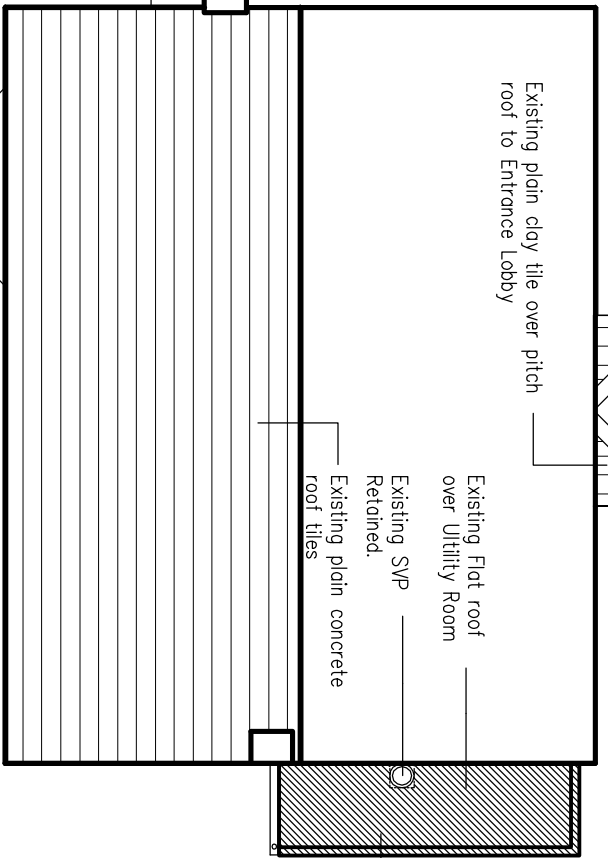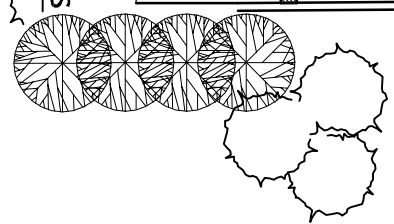

Roof Plan

External Alterations

Scale: 1:100 @ A3

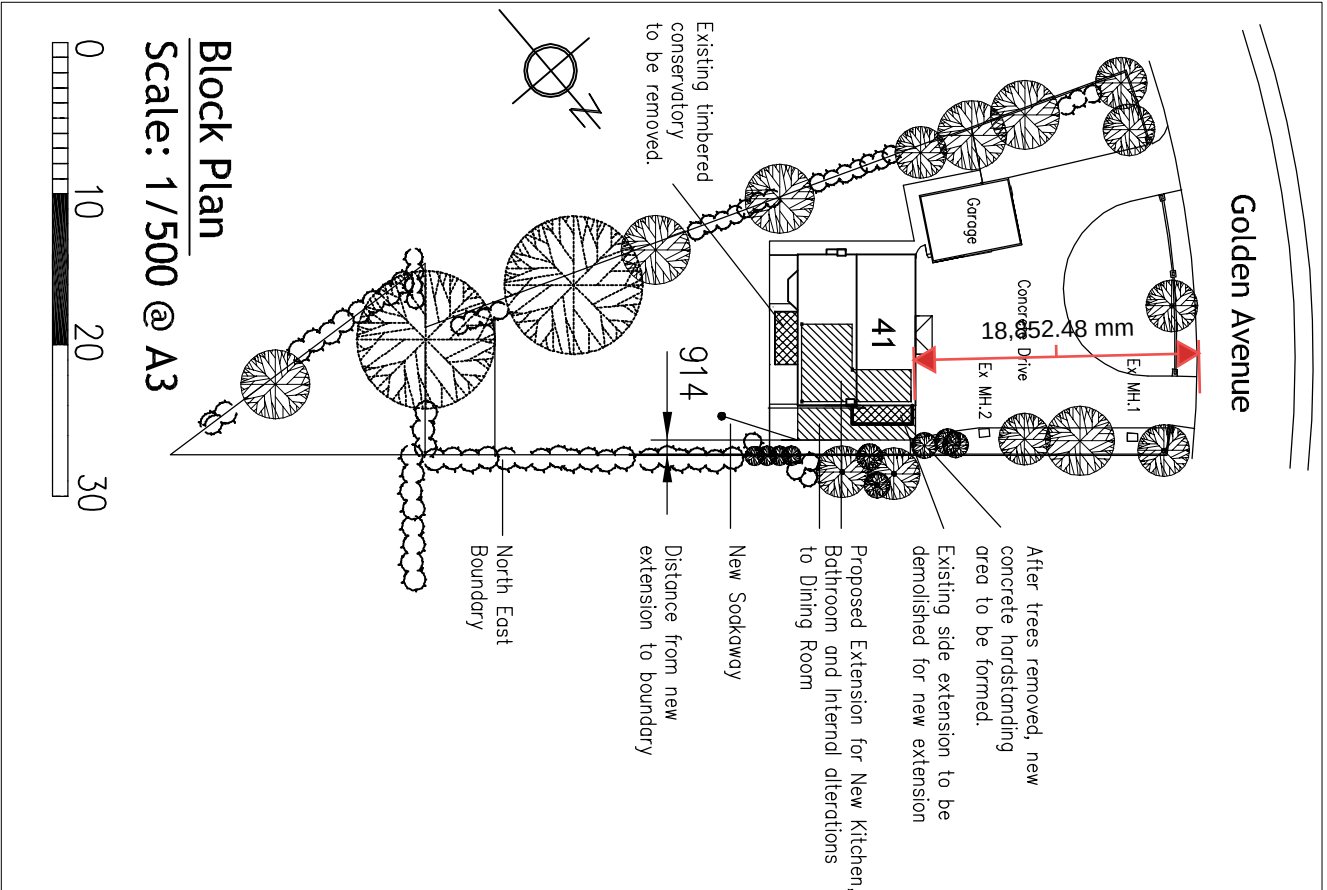

Block Plan

Scale: 1/500 @ A3

- Notes**
1. Refer to Structural Engineer's Drawings for Structural Details.
 2. Do not scale off this drawing. All figured dimensions to be checked on site before construction & any discrepancies to be notified to Architect immediately.
 3. All linear dimensions given in millimeters.

For Mr & Mrs R B Westcott		Date 05/04/19	Scale VAR
Project Proposed extension for New Kitchen, Bathroom & internal alterations to Dining and Breakfast Rooms at 41 Golden Avenue, East Preston, Littlehampton BN16 1QY		Existing Ground Floor, Roof & Block Plans	
		1900-arch- 202	Revision A
		Sheet	