



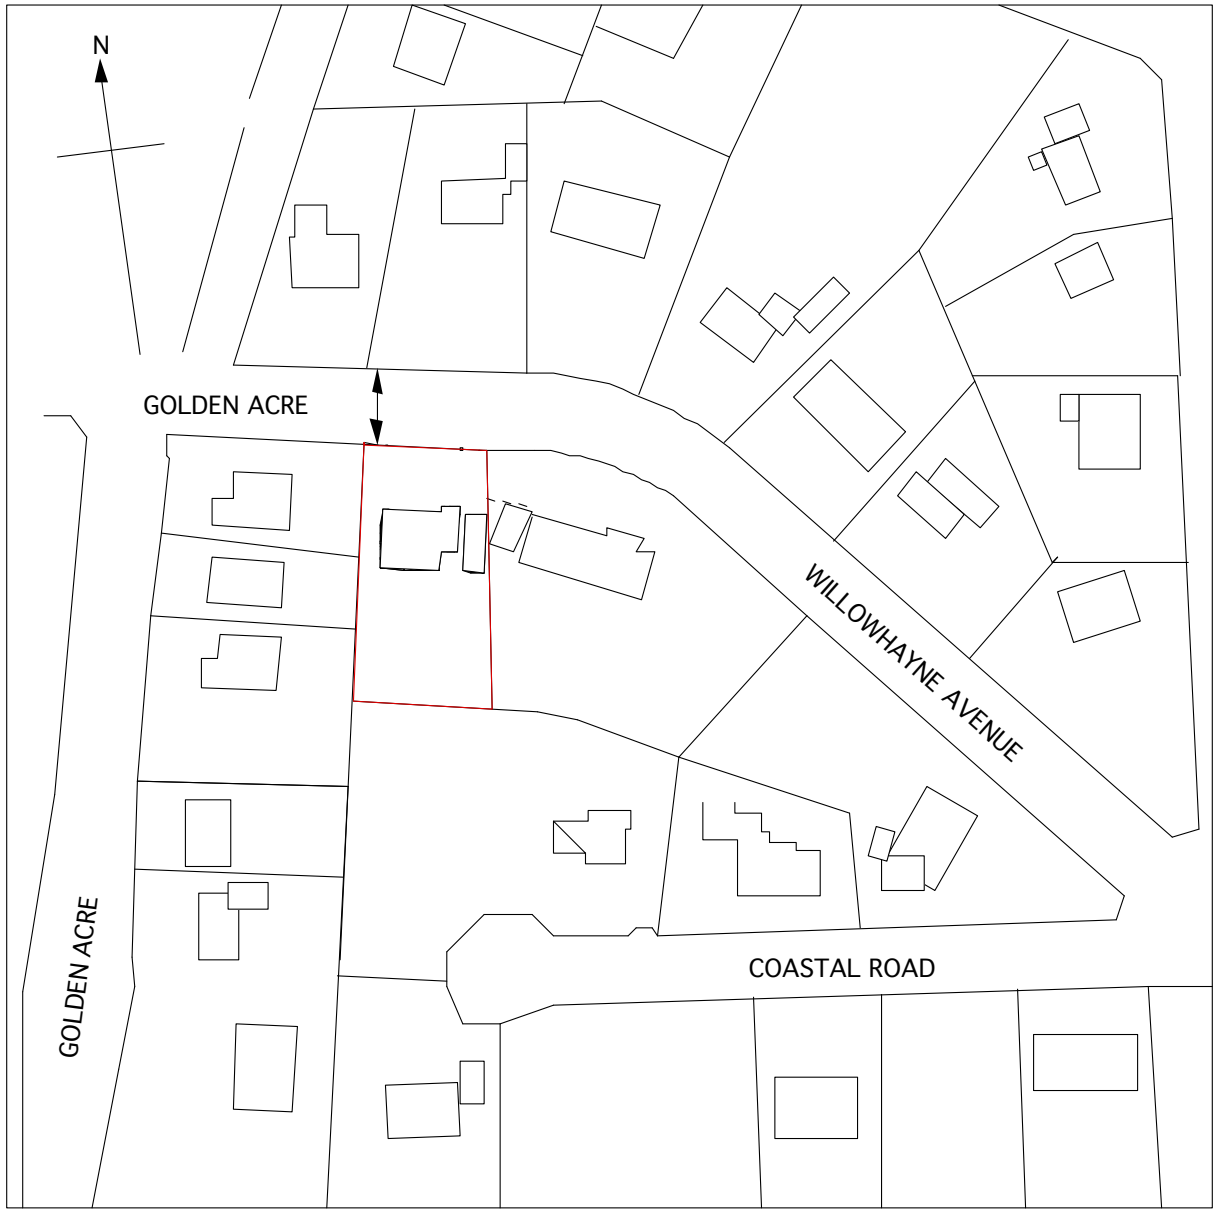

LOCATION PLAN SCALE 1:1250

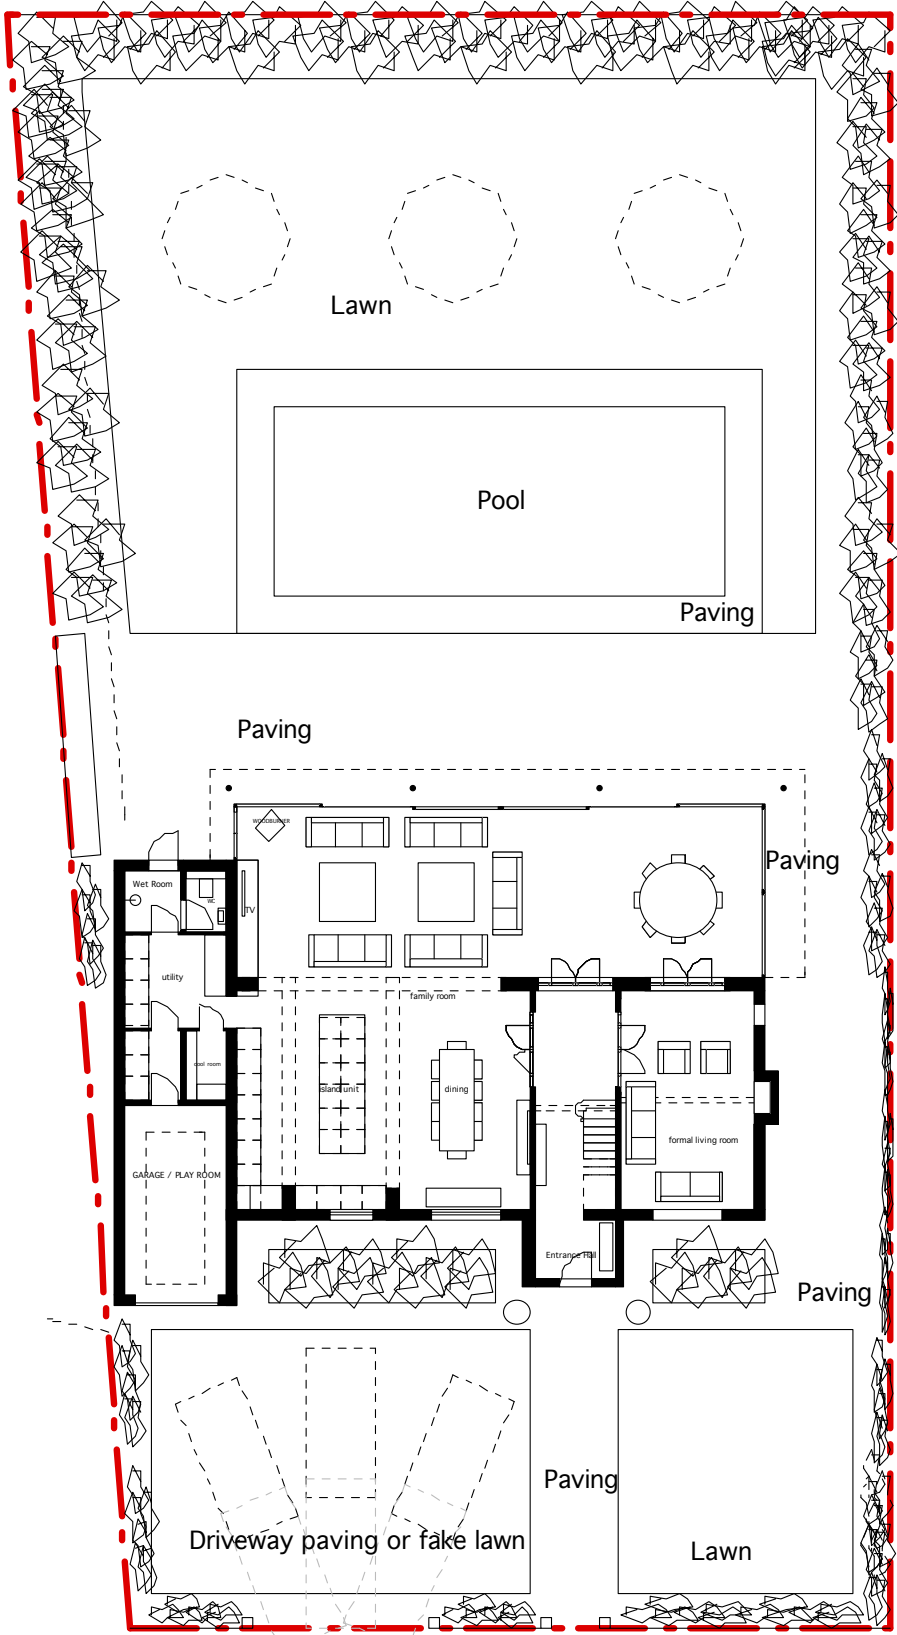

SITE PLAN SCALE 1:200