

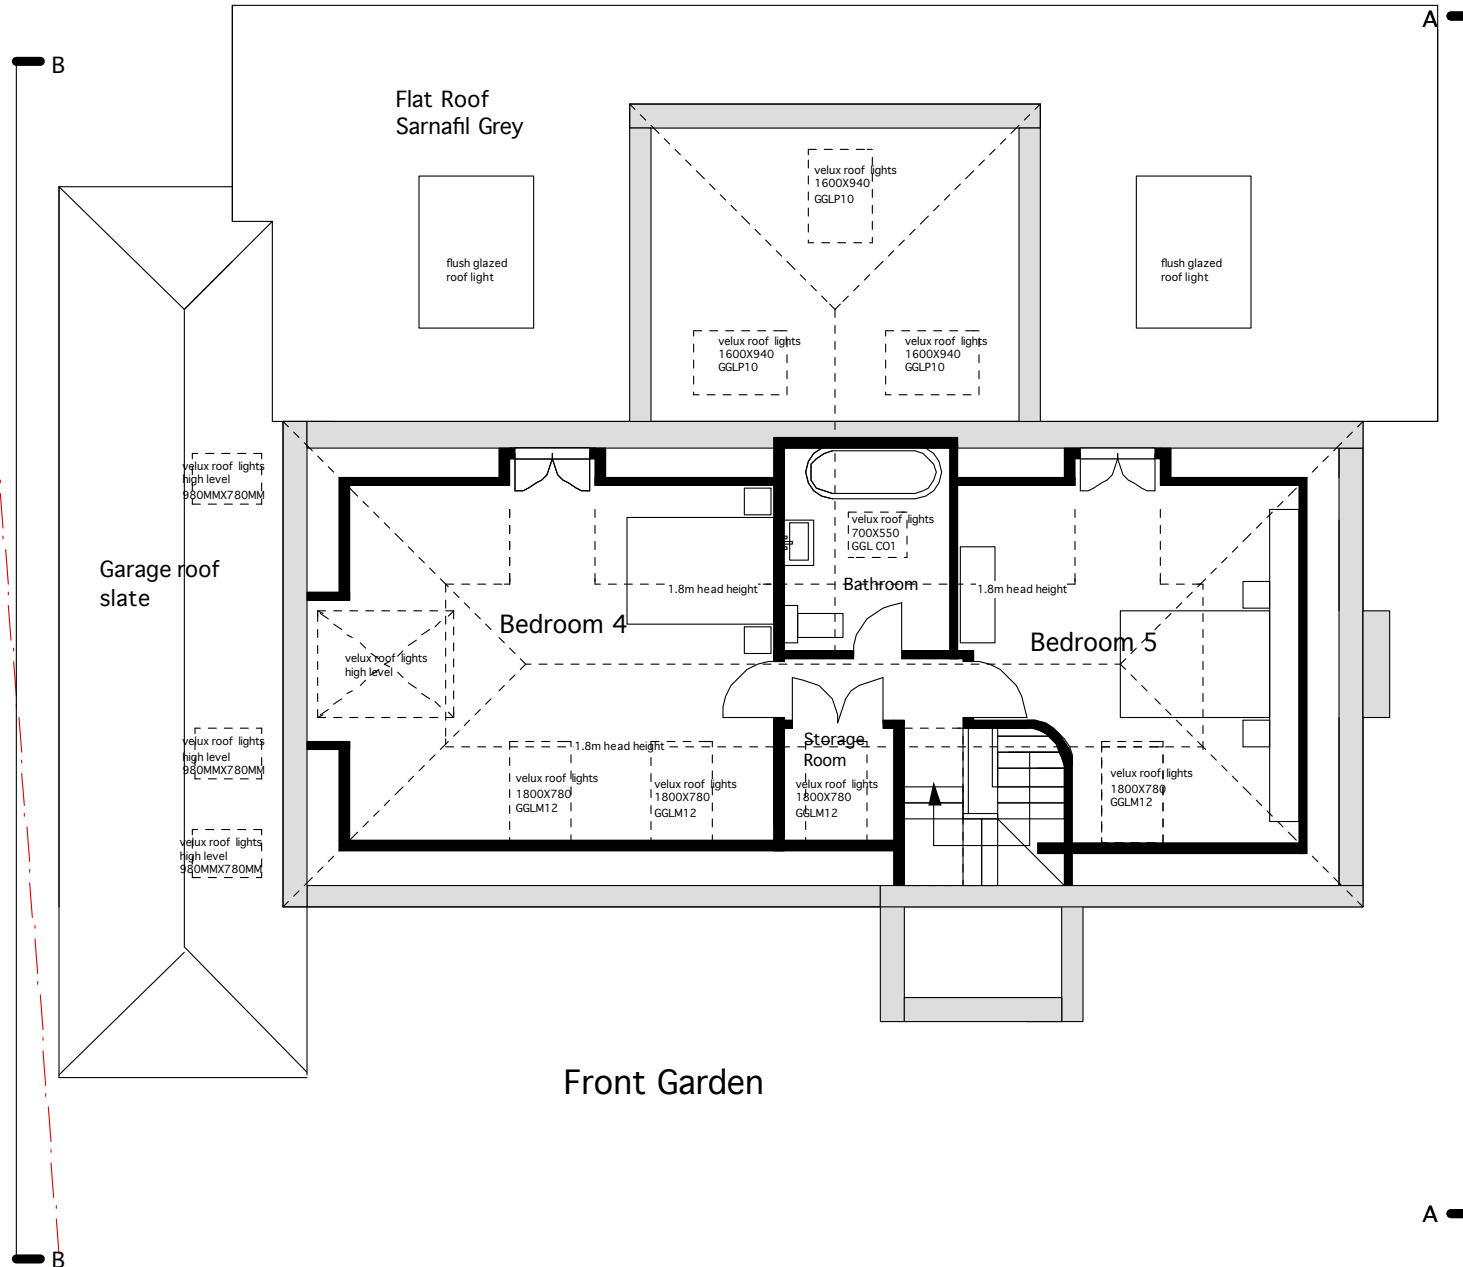


Rear Garden

 

Front Garden

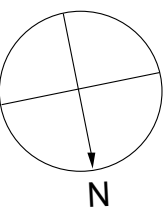

Planning Drawings	DRAWING NAME. PROPOSED SECOND FLOOR PLAN	
DATE October 2013	PROJECT. Spindrift	Drawing number 12
SCALE 1:100 @ A4	Golden Acre East Preston West Sussex BN161QD	verify all dimensions on site for planning purposes only