


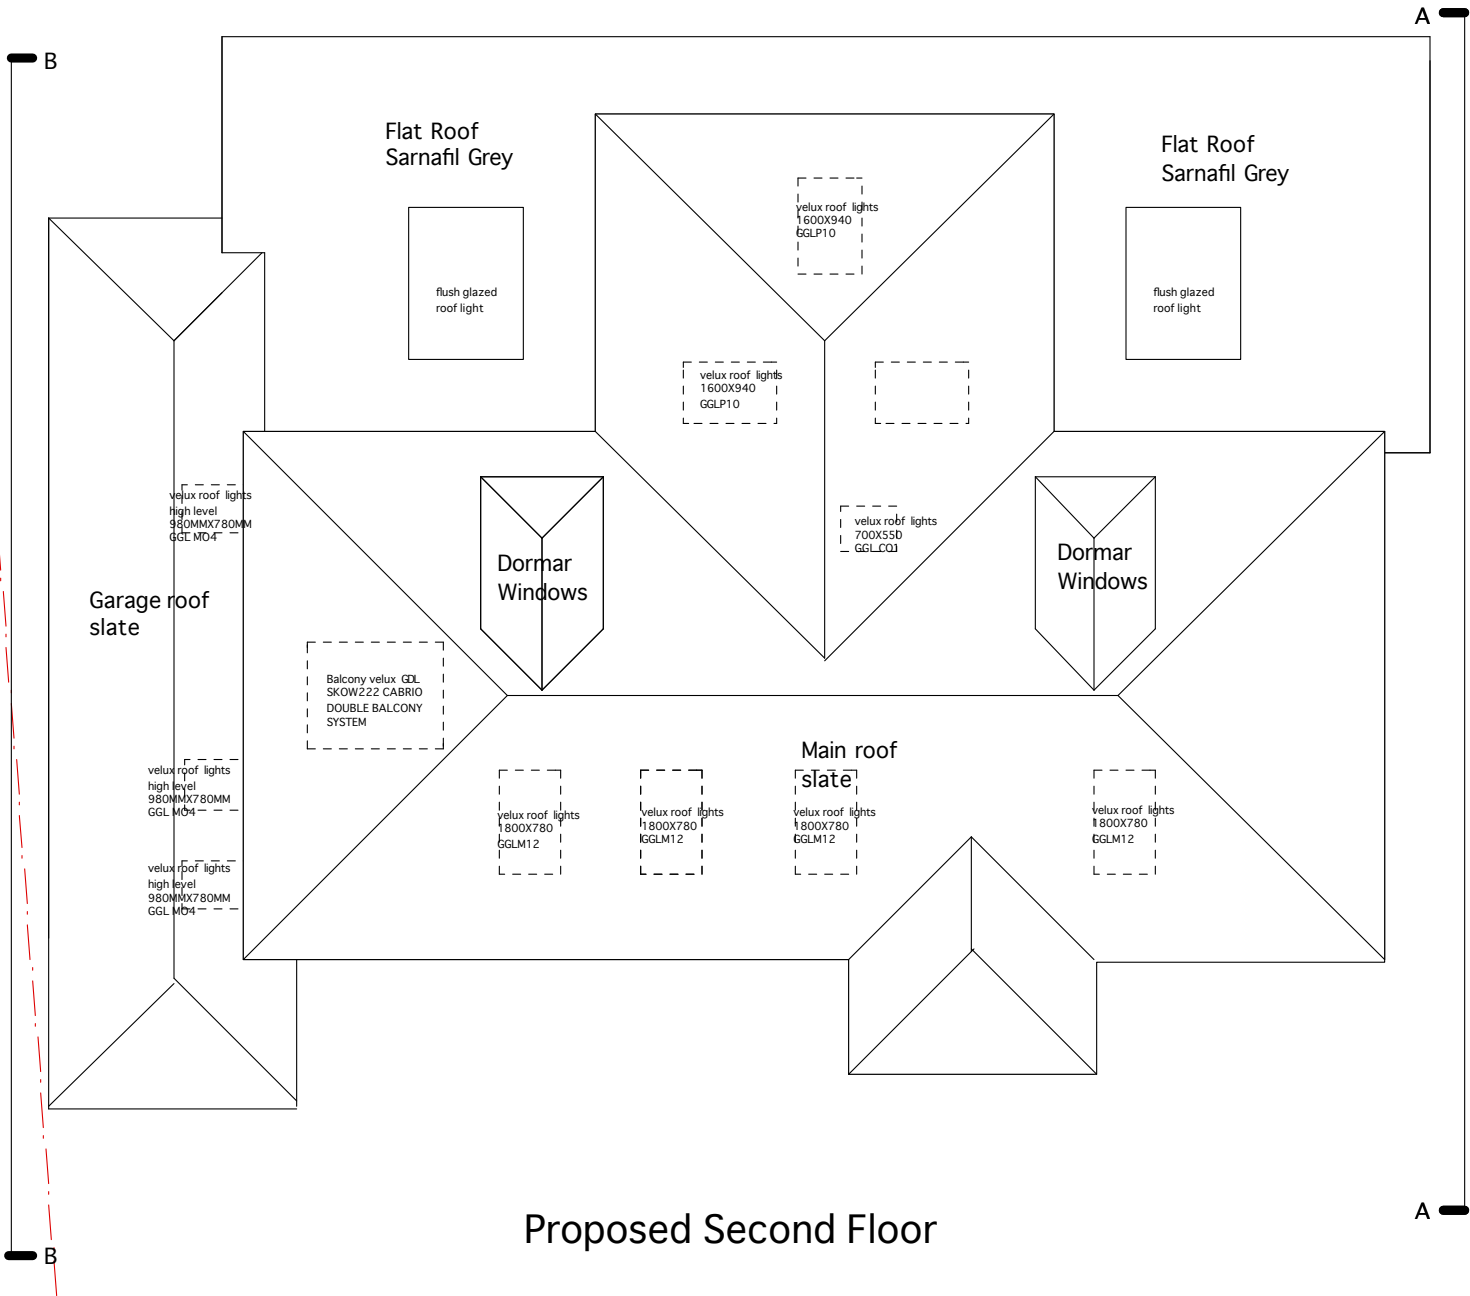

Proposed Second Floor



Planning Drawings	DRAWING NAME. PROPOSED ROOF PLAN	
DATE October 2013	PROJECT. Spindrift Golden Acre East Preston West Sussex BN161QD	Drawing number 13
SCALE 1:100 @ A4	verify all dimensions on site for planning purposes only	