



REVISION 1 DATE 15:10:13
SITE PLAN SCALE CHANGED FROM 1:200 TO 1:500
DIMENSIONS ADDED AND SCALE BAR ADDED

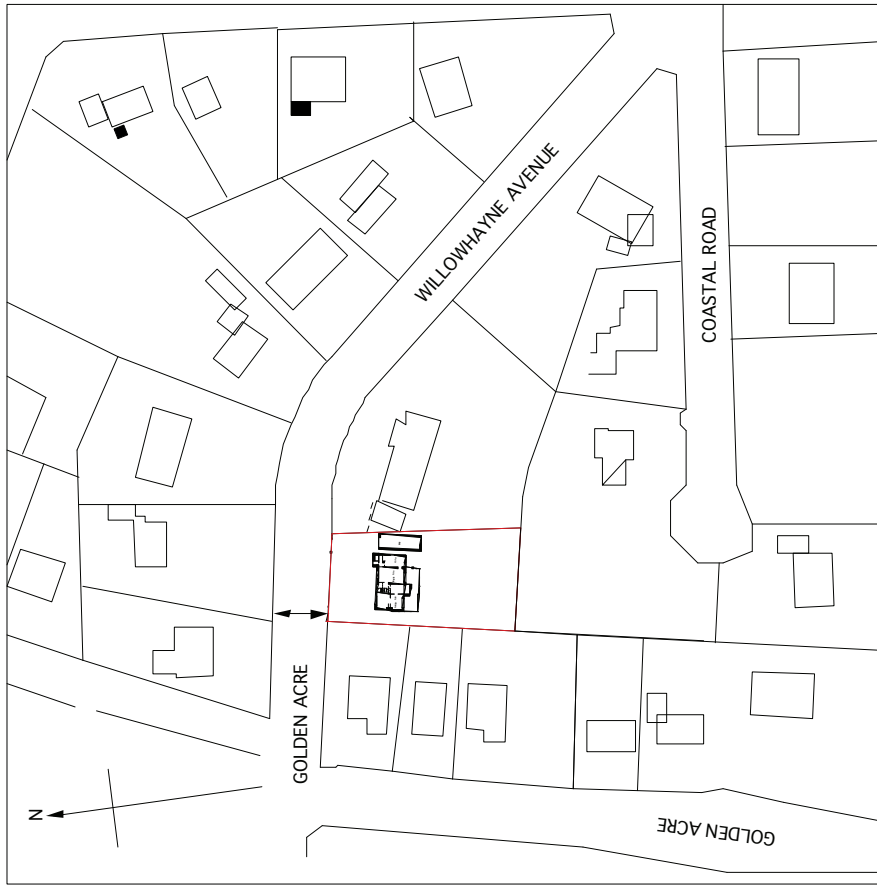

LOCATION PLAN SCALE 1:1250

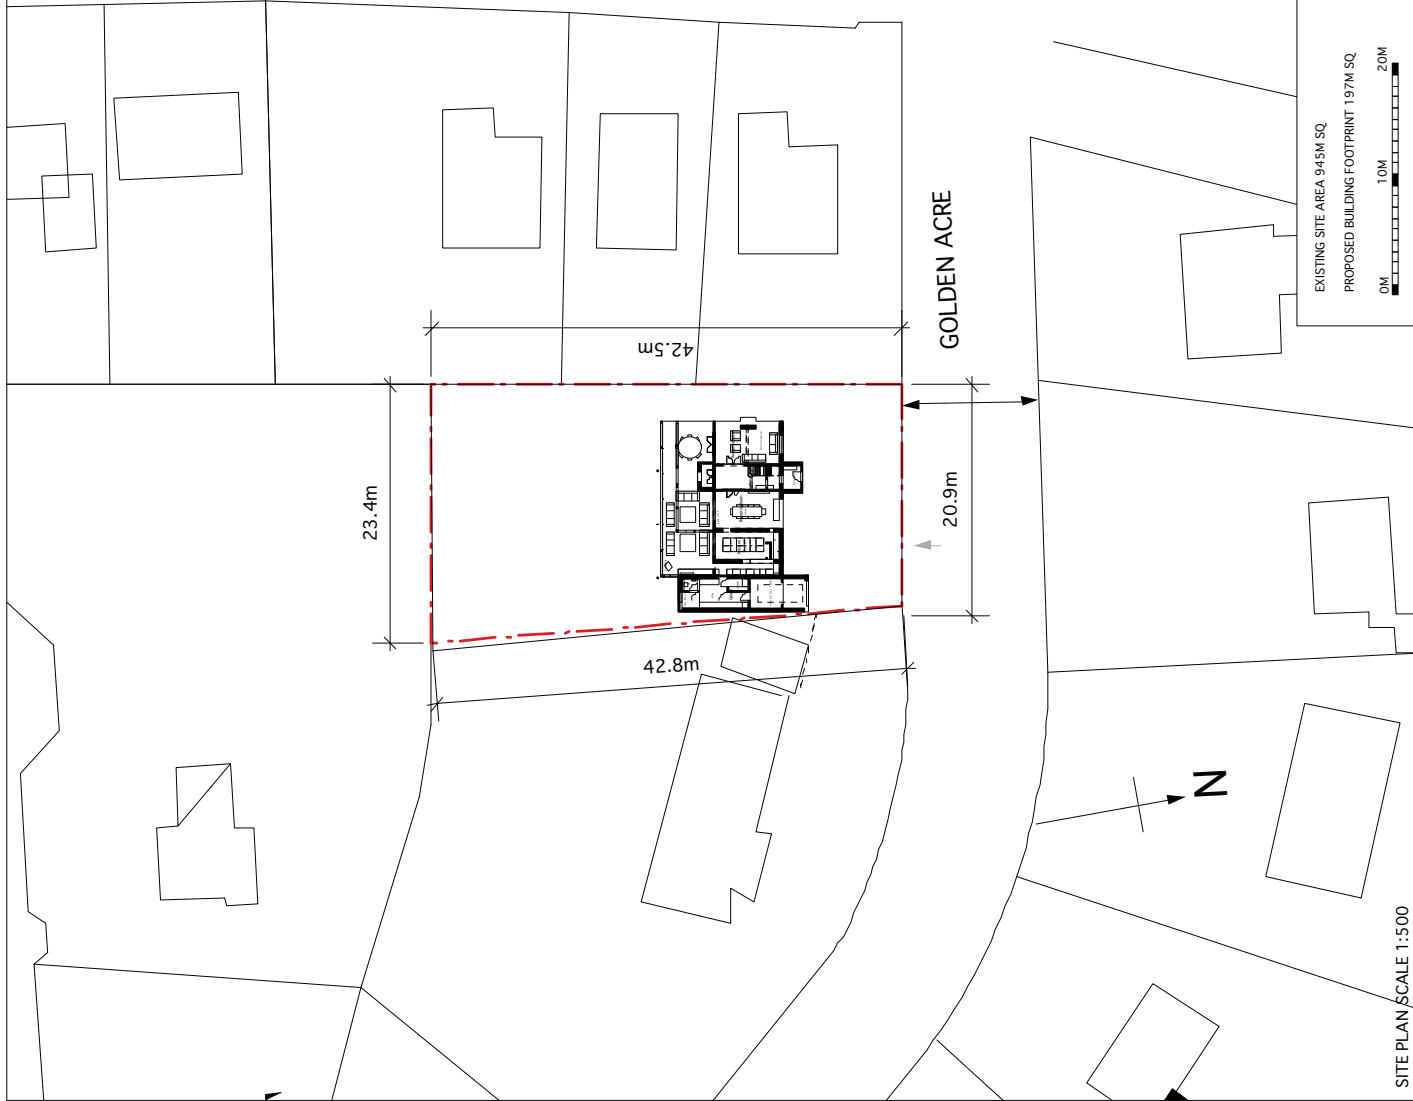

SITE PLAN SCALE 1:500

EXISTING SITE AREA 945M SQ
PROPOSED BUILDING FOOTPRINT 197M SQ

0M 10M 20M

W&A Architecture
11 Endeavour Road London SW17
RJ1

THIS DRAWING IS THE PROPERTY OF W&A ARCHITECTURE. ALL DIMENSIONS ARE TO BE CHECKED PRIOR TO CONSTRUCTION. THE CLIENT ACCEPTS RESPONSIBILITY FOR THE DESIGN WORK. THE CLIENT ACCEPTS RESPONSIBILITY FOR THE DESIGN WORK.

Planning Drawings

DATE: OCTOBER 2013
SCALE: 1:500 & 1:1250 @ A3

DRAWING NAME: PROPOSED SITE PLAN SCALE 1:200 & EXISTING LOCATION PLAN SCALE 1:1250
DRAWING NUMBER: 2

VERIFY ALL DIMENSIONS ON SITE
FOR INFORMATION ONLY