

Drawing Naming Convention:


Job No(Code)Dwg type(Location)Ref

Code: 02 = Existing
Dwg Type: B = Building, S = Section, E = Elevation, T = Topographical
Location: B = Basement, E = External, G = Ground, 1 = First, R = Roof, M = Mezzanine, C = Ceiling Plan, F = Front, S = Side, R = Rear, GA = General Layout, AA = Section A-A
Ref: Ref to individual dwg I.D. (e.g. Revision)

Standard Abbreviations (where applicable):

Building Survey	Land Survey
AB AIR BRICK ACU AIR CONDITIONING UNIT AH ACCESS HATCH AP ACCESS PANEL AV AIR VALVE BH BEAM HT BR BOILER BSL BEAM SOFFIT LEVEL CB CUPBOARD CC CEILING CHANGE CH CLEAR INTERNAL HT C-A CILL TO APEX HT C-H CILL TO HEAD HT C-S CILL TO SPRING HT DB DOOR BASE HT DH DOOR HEAD HT FA FIRE ALARM FAB FIRE ALARM BELL FX FIRE EXTINGUISHER F-A FLOOR TO APEX HT F-C FLOOR TO CILL HT F-H FLOOR TO HEAD HT F-S FLOOR TO SPRING HT GEA GROSS EXTERNAL AREA GIA GROSS INTERNAL AREA GU GULLY HT HEATER HW HOT WATER TANK NIA NET INTERNAL AREA NTS NOT TO SCALE RAD RADIATOR RE RECESS HEAD HEIGHT RFV RAISED FLOOR VOID RL ROOF LIGHT RSH ROLLER SHUTTER RWP RAIN WATER PIPE SFO SPOT LIGHT SVP SOIL VENT PIPE V VENT	B BOLLARD BS BROCK SETTS BT B.T. COVER CAM CAMERA CATV CABLE TV COVER CL COVER LEVEL EL ELECTRIC COVER EP ELECTRIC POLE ER EARTH ROD FB FLOWERBED FH FIRE HYDRANT FW FOUL WATER GU GULLY GV GAS VALVE IC INSPECTION COVER IL INVERT LEVEL LP LAMP POST MH MANHOLE OHT OVERHEAD TELECOM P POST PM PARKING METER PI PIPE RO RODDING EYE RS ROAD SIGN RTW RETAINING WALL RWP RAIN WATER PIPE SA SITE AREA SI SIGN STU TREE STUMP SV STOP VALVE SVP SOIL VENT PIPE SW STORM WATER TOP TOP OF FENCE TOW TOP OF WALL TP TELEGRAPH POLE UTL UNABLE TO LIFT VP VENT PIPE WM WATER METER WT WATER TAP

Symbols (where applicable):

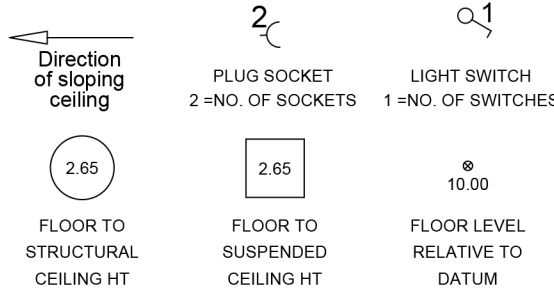

Notes:

The Survey has been computed to Ordnance Survey Grid.
All direction arrows indicate UP unless otherwise stated.
Drainage pipe sizes (where shown) have been gauged from the surface (for safety reasons) and should be regarded as approximate only.
Visible features in the vicinity of any boundaries, as shown on this survey, may not represent the extent of legally conveyed ownership.
Whilst every effort has been made to determine wall materials, no guarantee is given. Materials should be regarded as assumed unless verified by a qualified third party.
Tree spread and height are approximate. Species should be regarded as assumed unless verified by a qualified third party.

Rev	Date	By	Description
-----	------	----	-------------

Hb Surveys Ltd
Land & Measured Building Surveyors
Spring House, 60 Poplar Way, Midhurst, West Sussex GU29 9TA
t. 01730 814884 info@hbsurveys.com


Client: MR & MRS MARR

Project: SANDY LODGE
GORSE AVENUE
KINGSTON GORSE


Drawing Title: EXISTING
SOUTH ELEVATION

Date: DEC19	Scale: 1:100@A1	Surveyor: KR	Drawn: KR	Checked: HB
-------------	-----------------	--------------	-----------	-------------

Job No: 19159	Drawing No: 19159-02-E-GA2	Sheet No: 4 of 5	Rev:
---------------	----------------------------	------------------	------

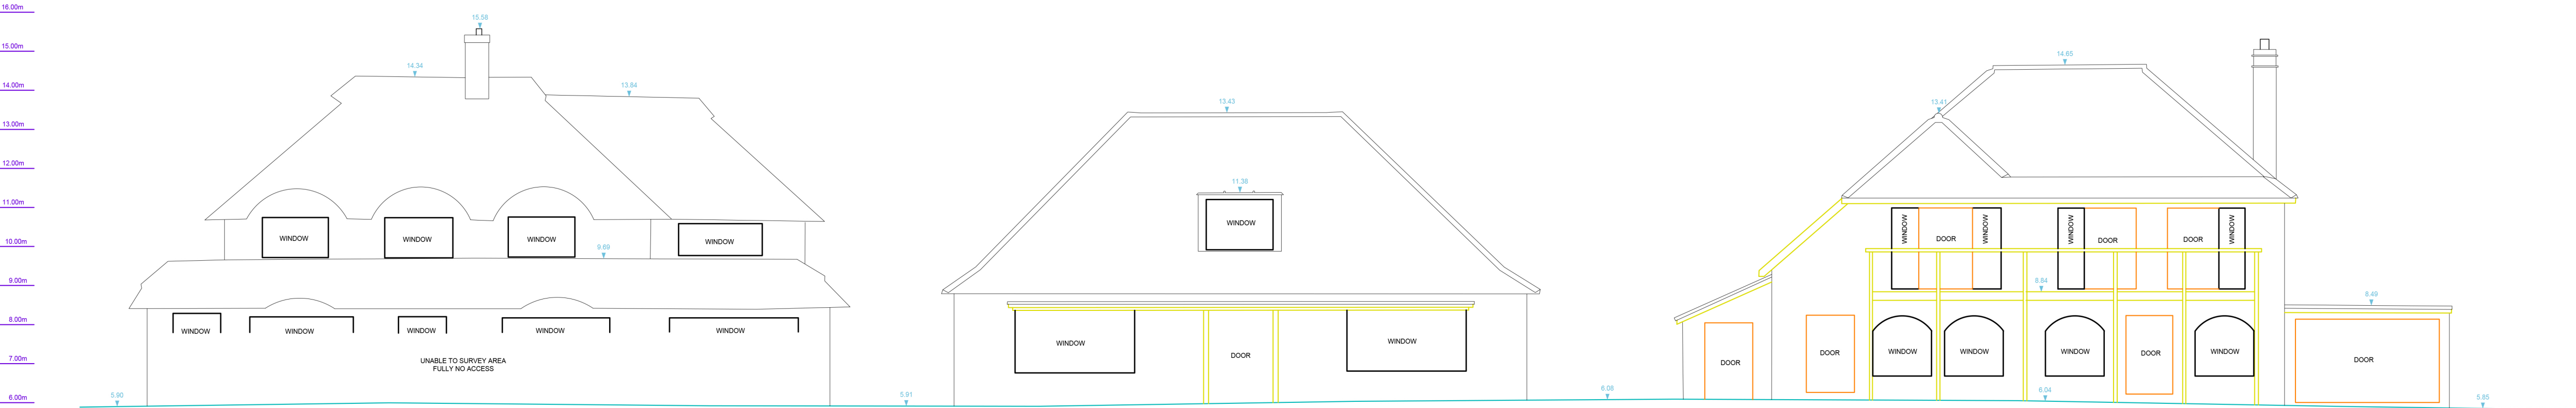

EXISTING SOUTH ELEVATION

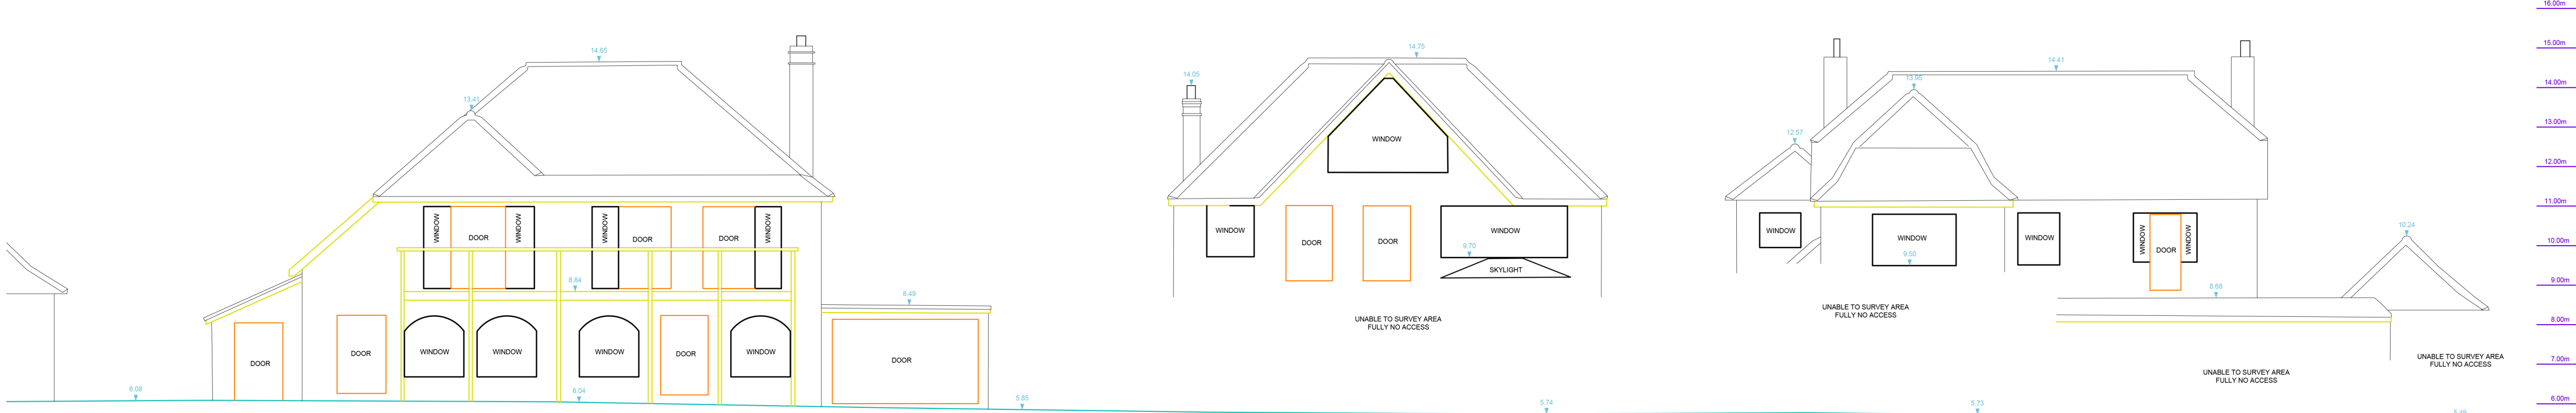

EXISTING SOUTH ELEVATION

Scale
1:100 @ A1 / 1:200 @ A3
metres 2 4 6 8