



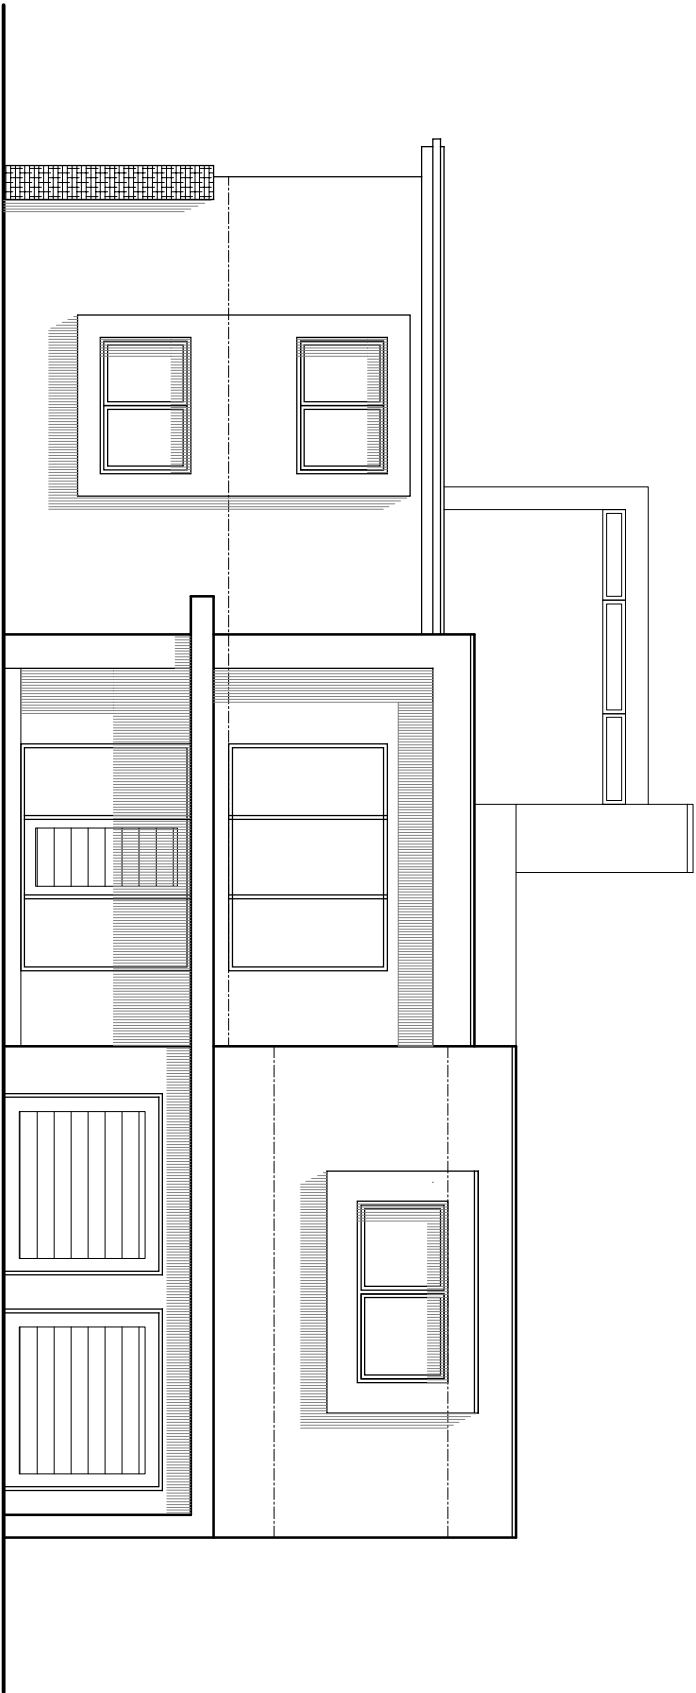


North Elevation (front)

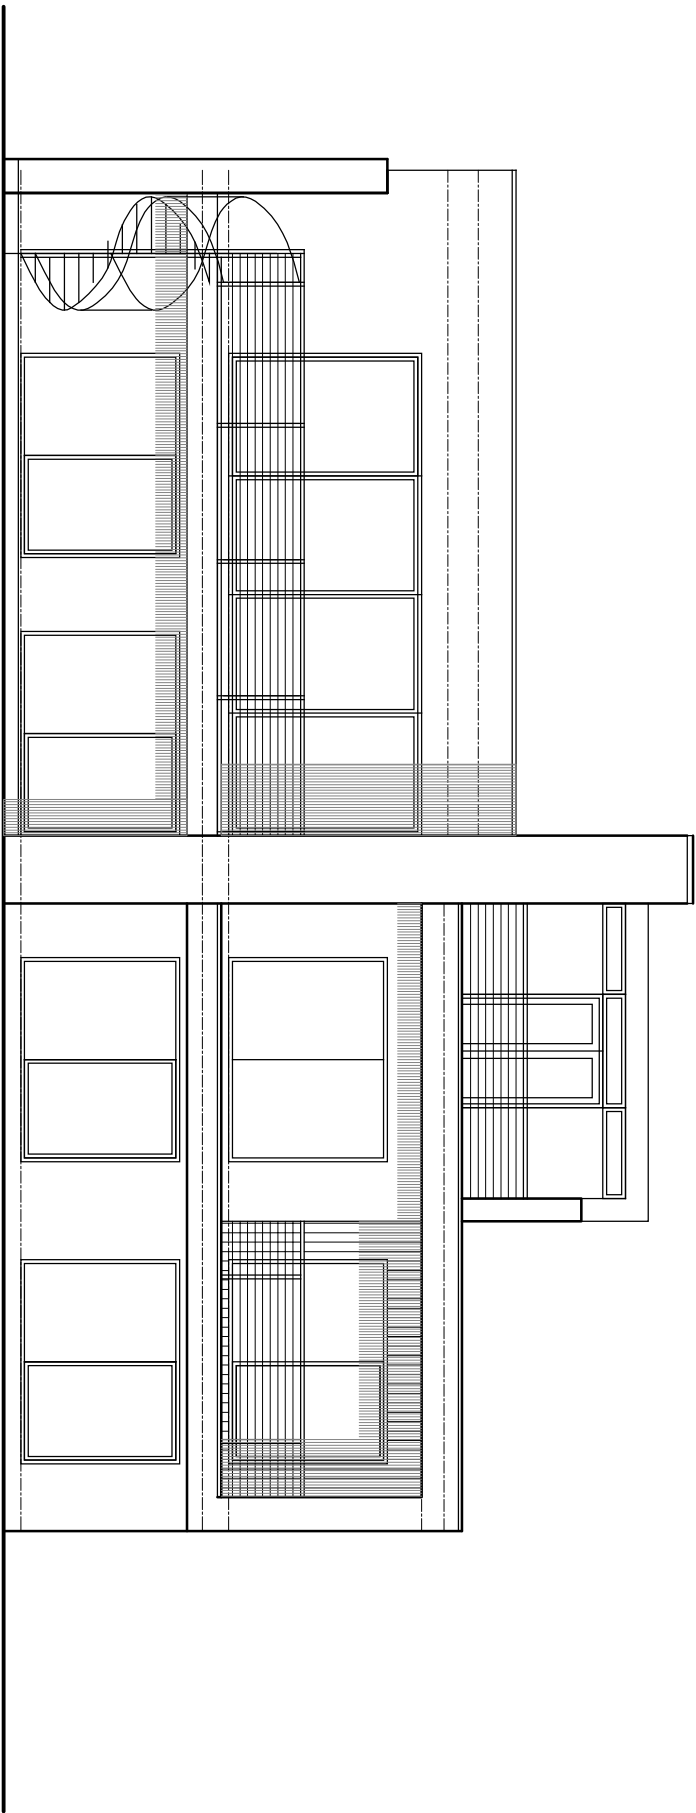


South Elevation

Indicative Front and Rear Elevations

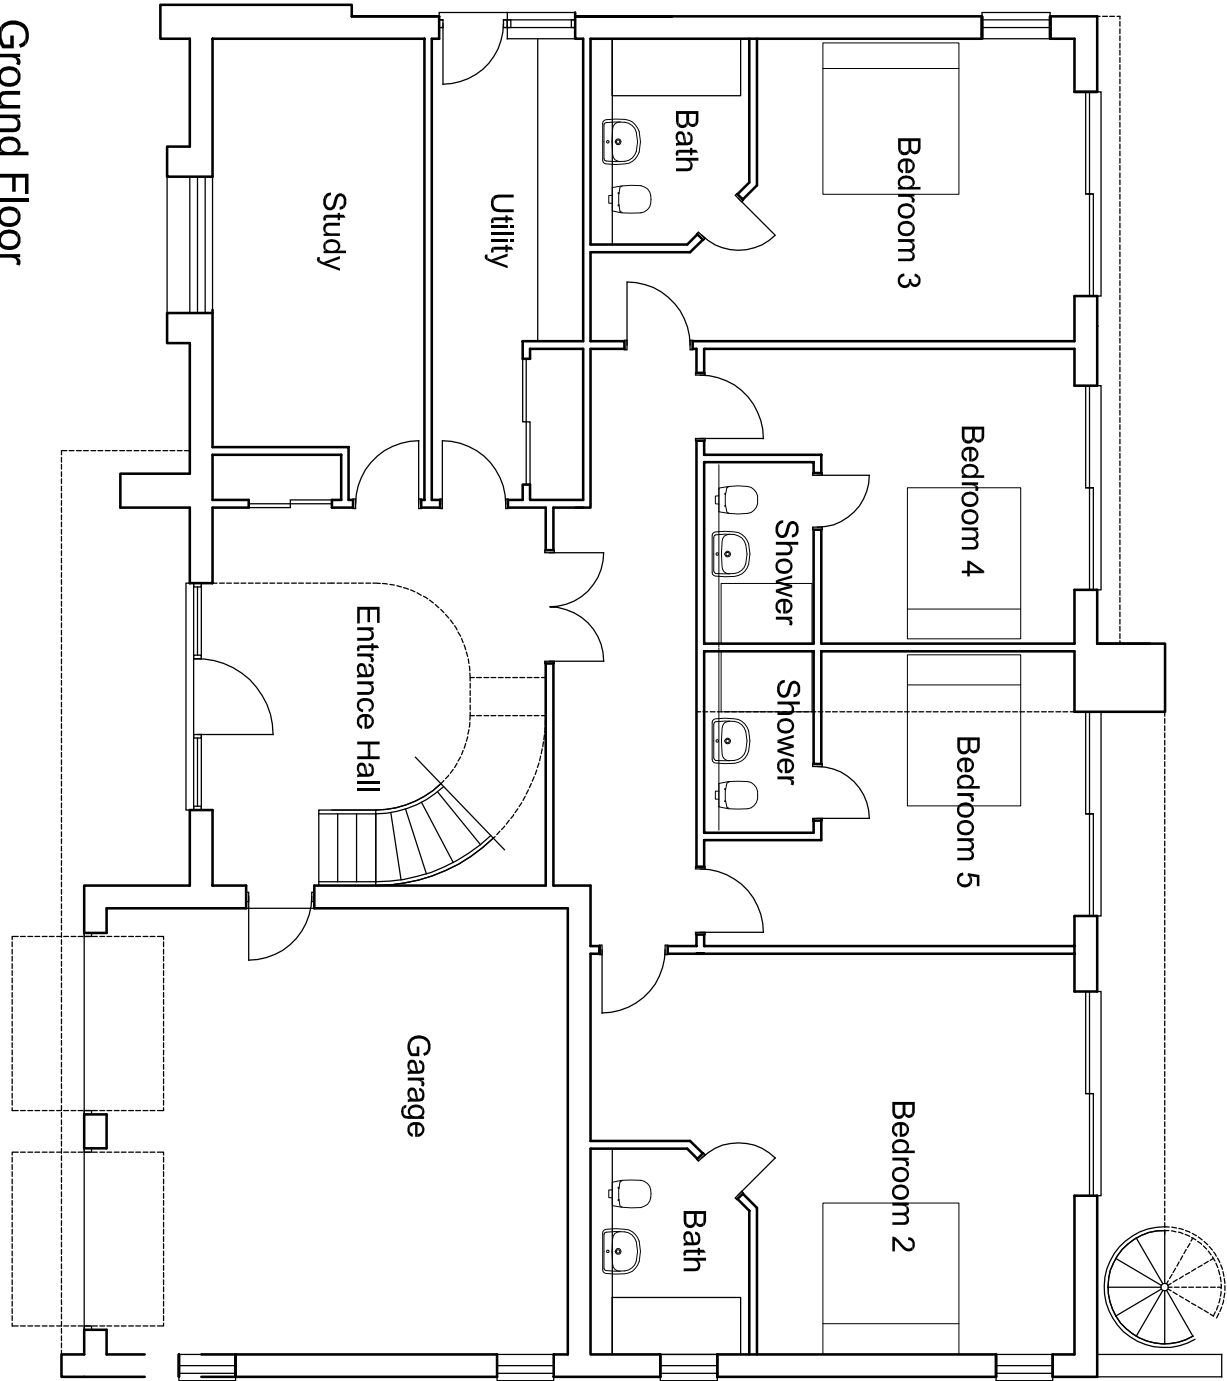


Ground Floor

Indicative Floor Plans

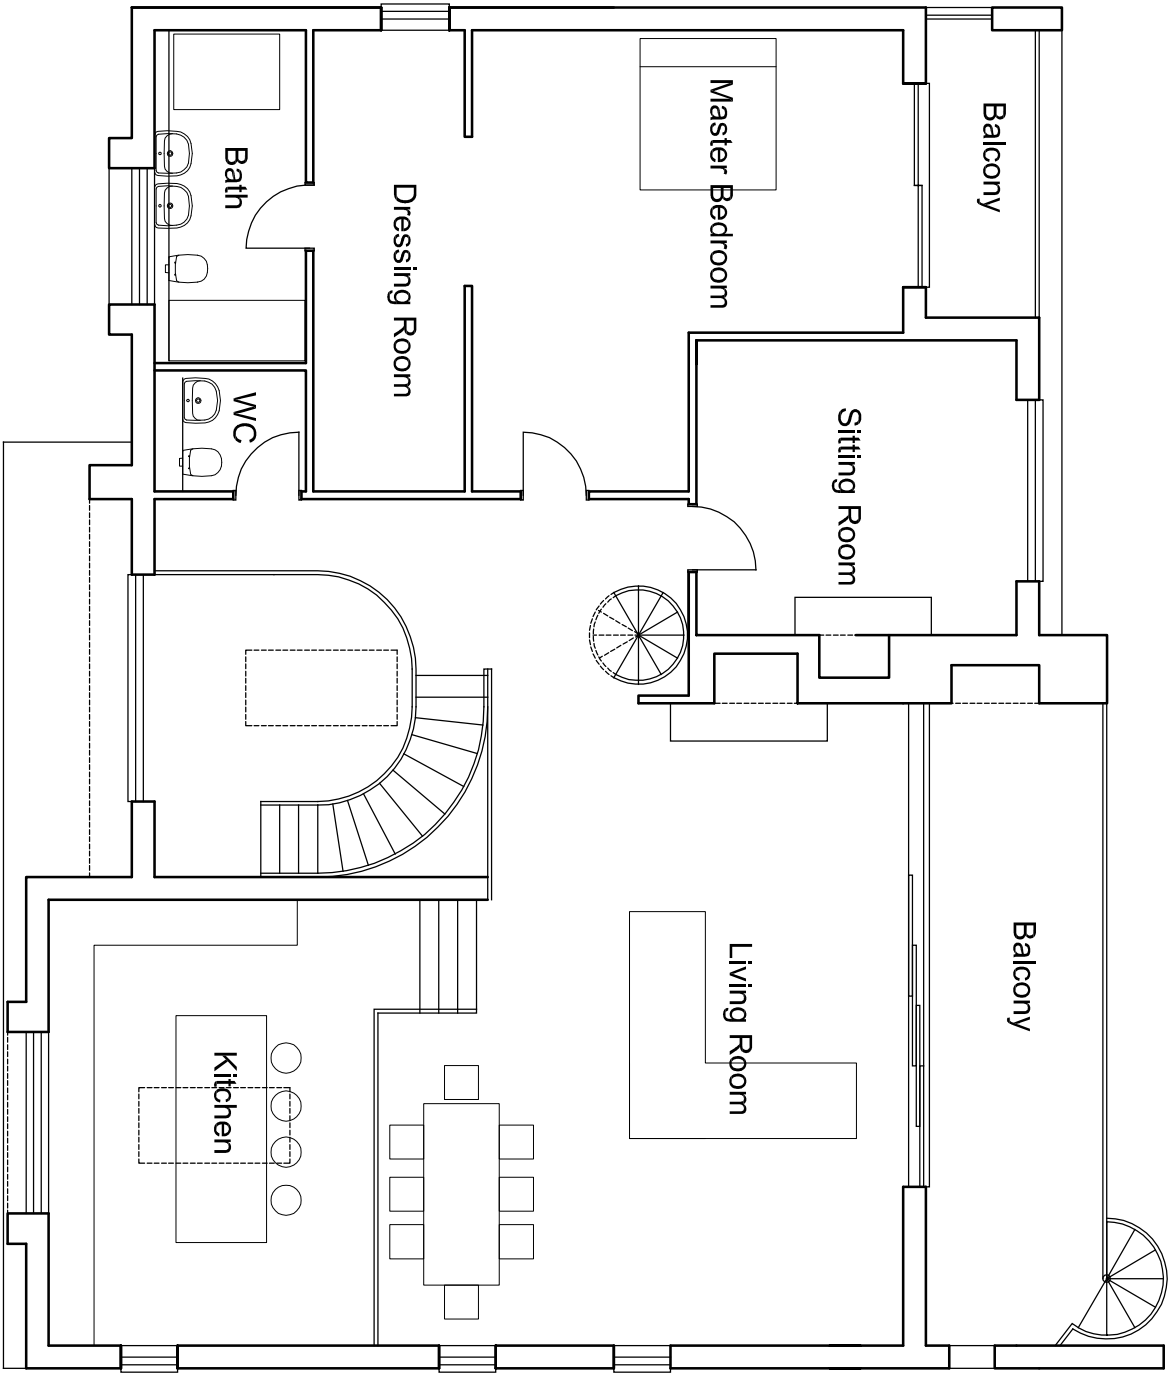

First Floor

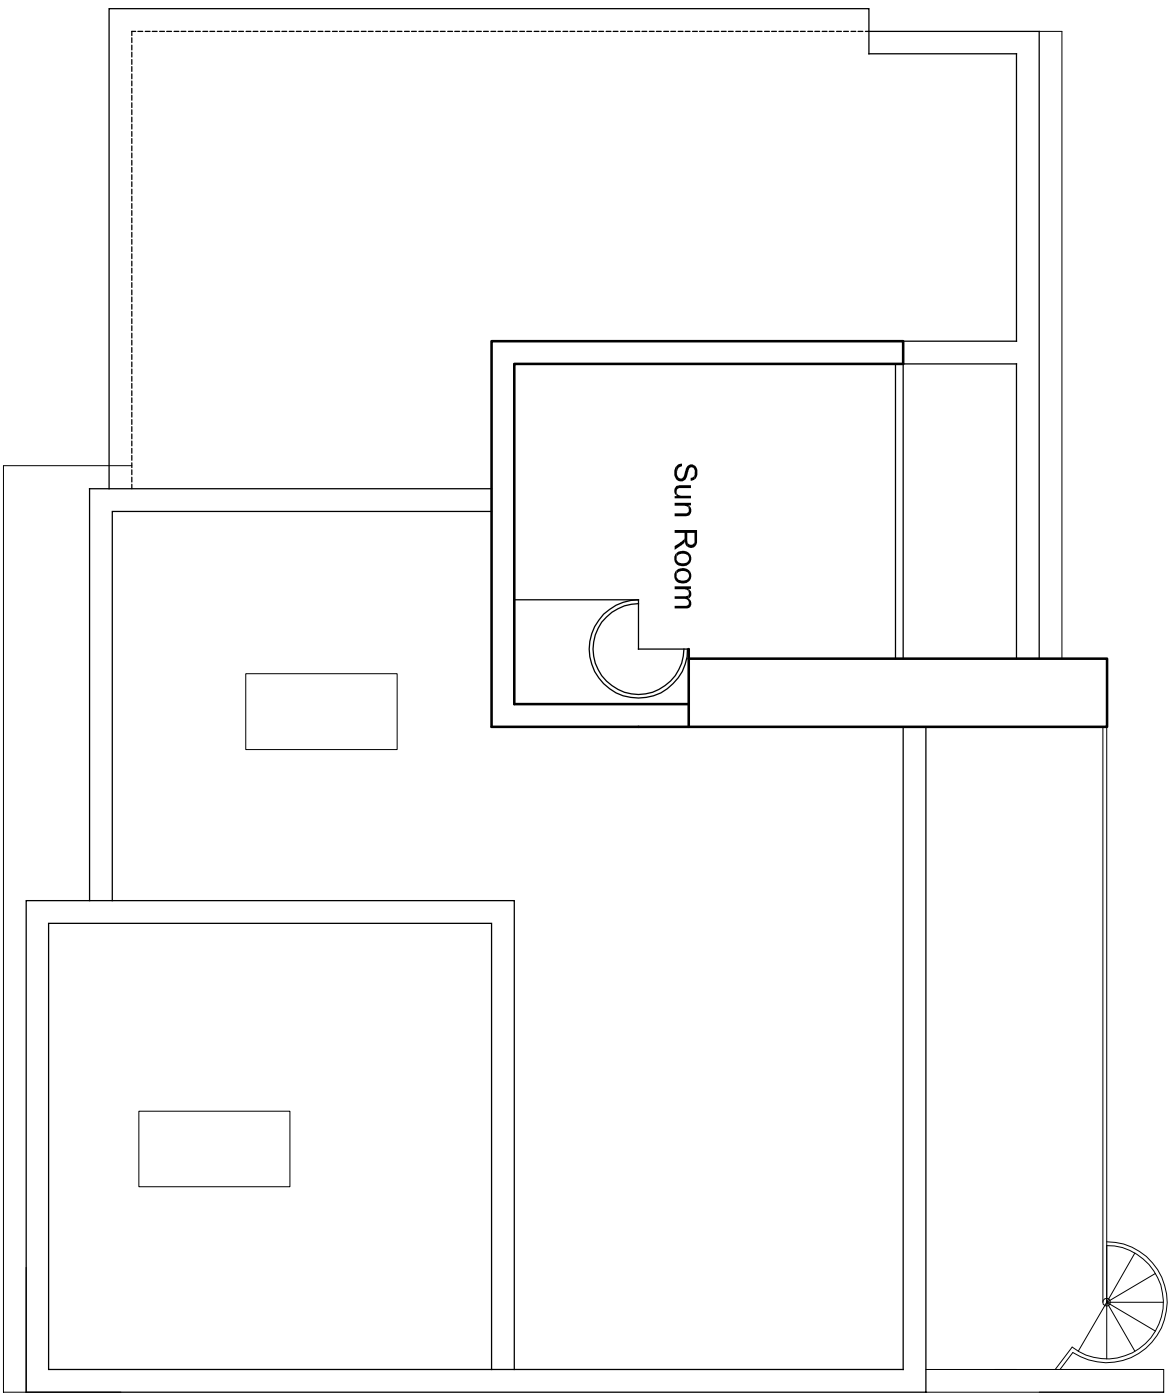

Roof Plan

REVISION

PROJECT			Proposed development at 'Simcar' Coastal Road, East Preston
SUBJECT			Plot 1 -Indicative Plans and Elevation
SCALE	DATE	DRAWING No	
1: 100	Nov 2011	11 / 46 / 02	
DRAWN	CHECKED		

R J C A
CHARTERED ARCHITECTS

LIME KILN BARN
COLWORTH
CHICHESTER
WEST SUSSEX
PO20 6DS
Tel 01243 787011
Fax 01243 787022