



North Elevation (front)

South Elevation


Indicative Front and Rear Elevations

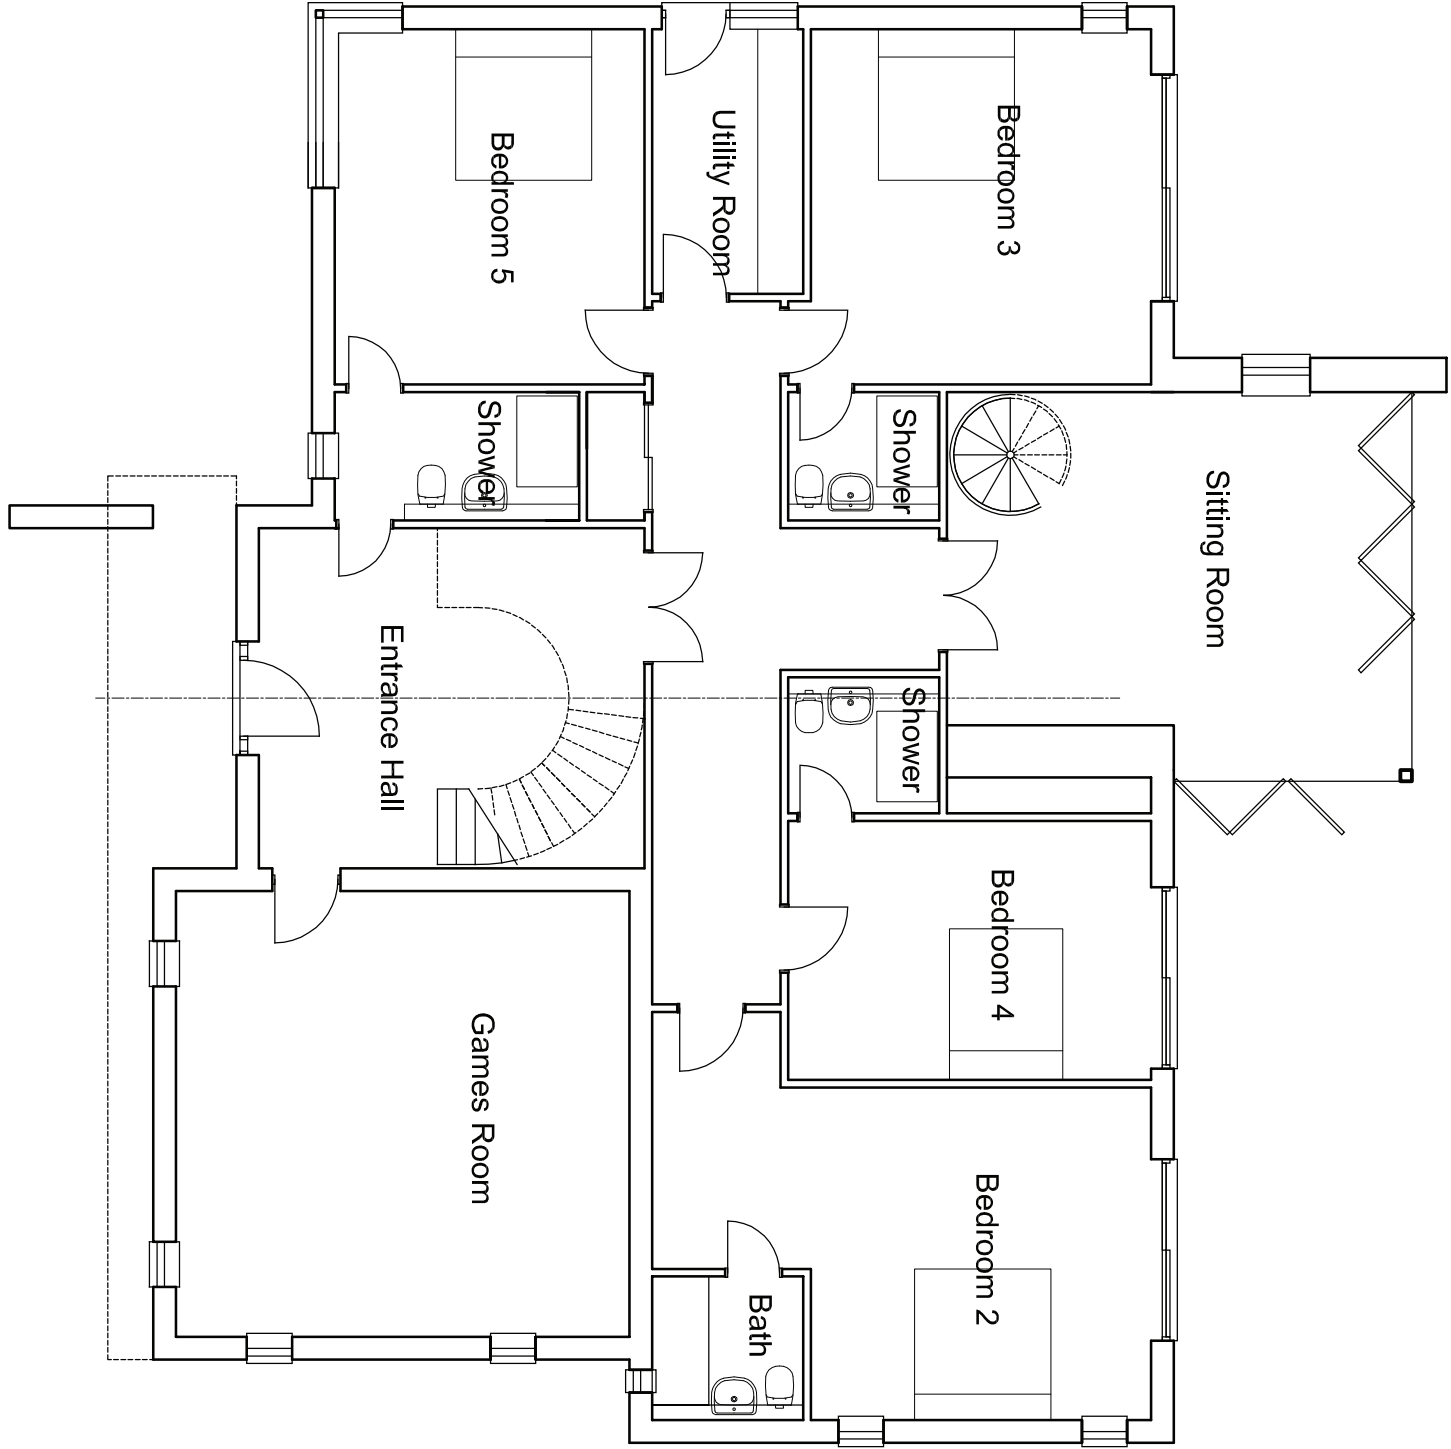

Ground Floor

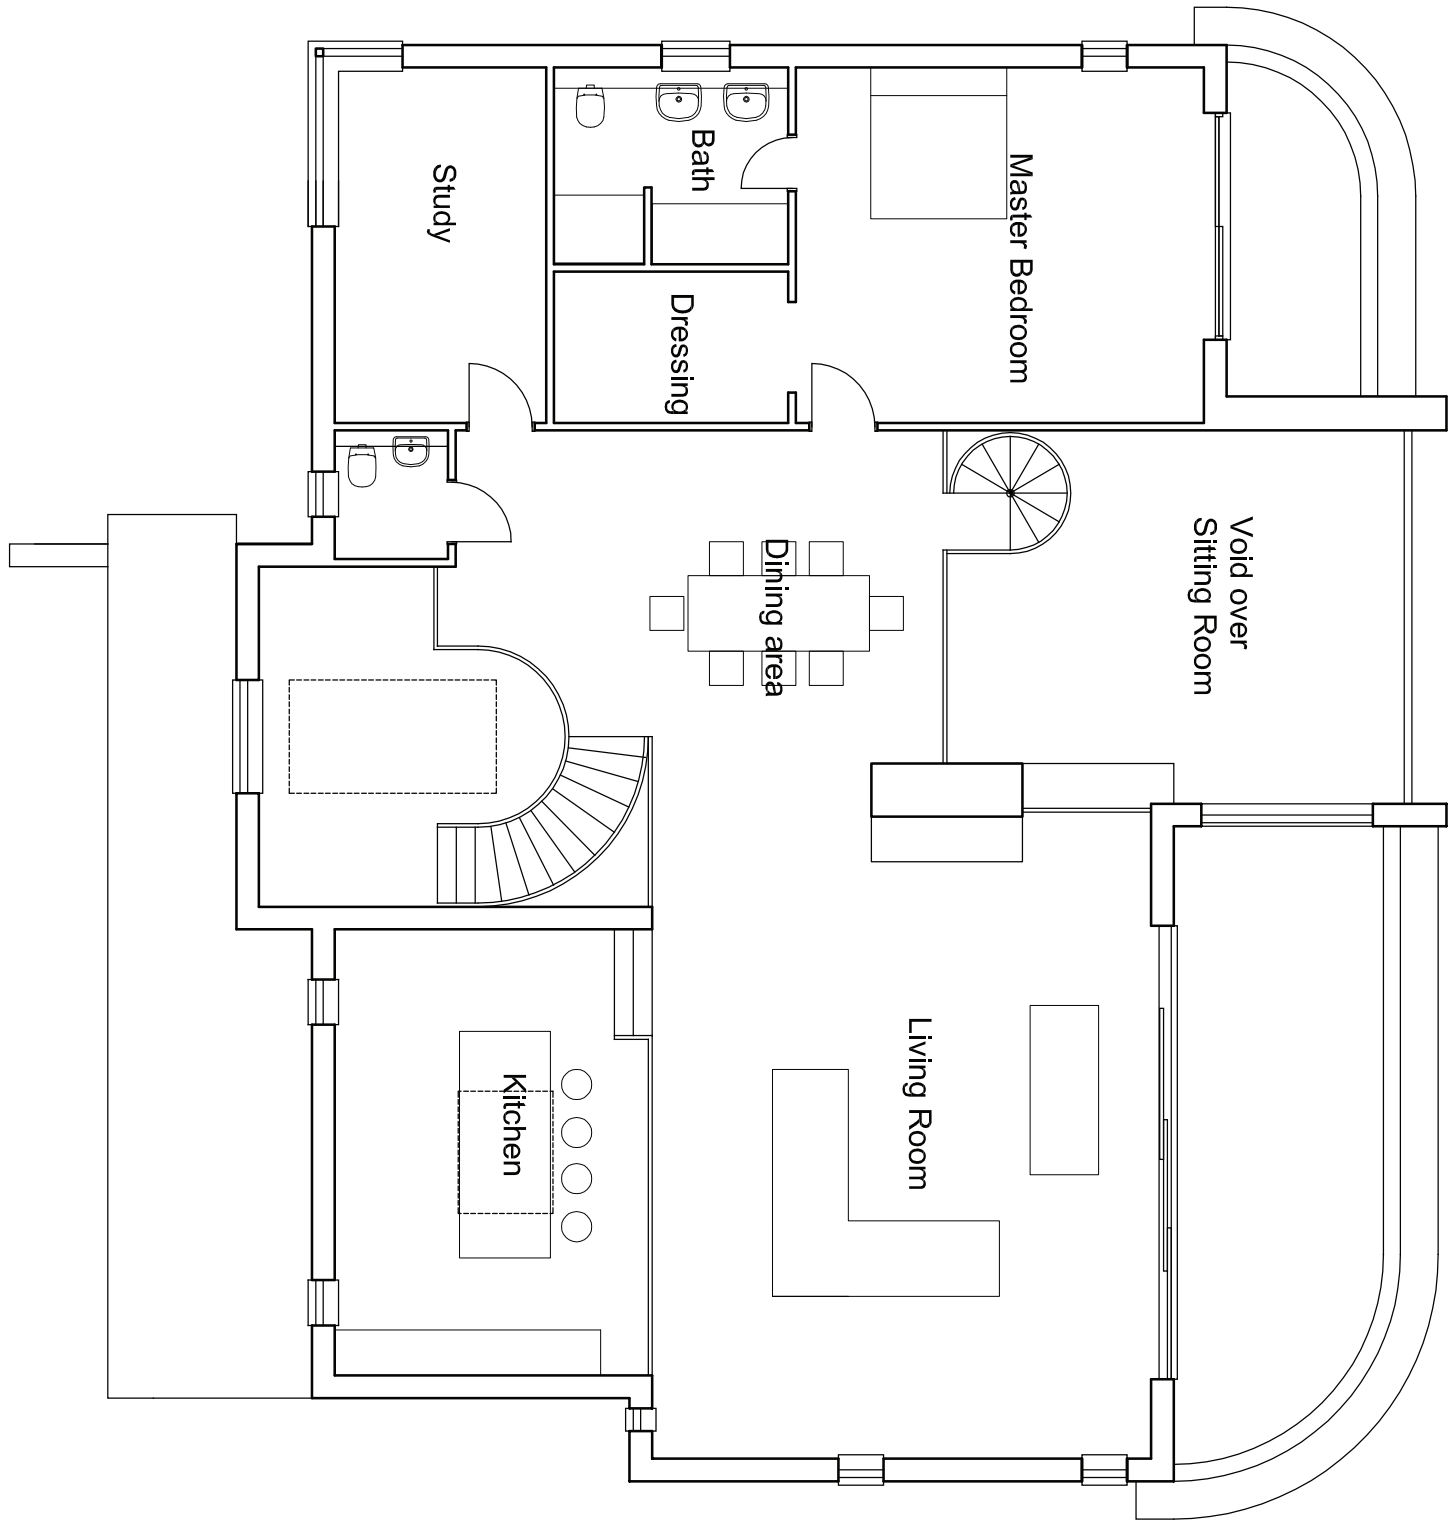

First Floor

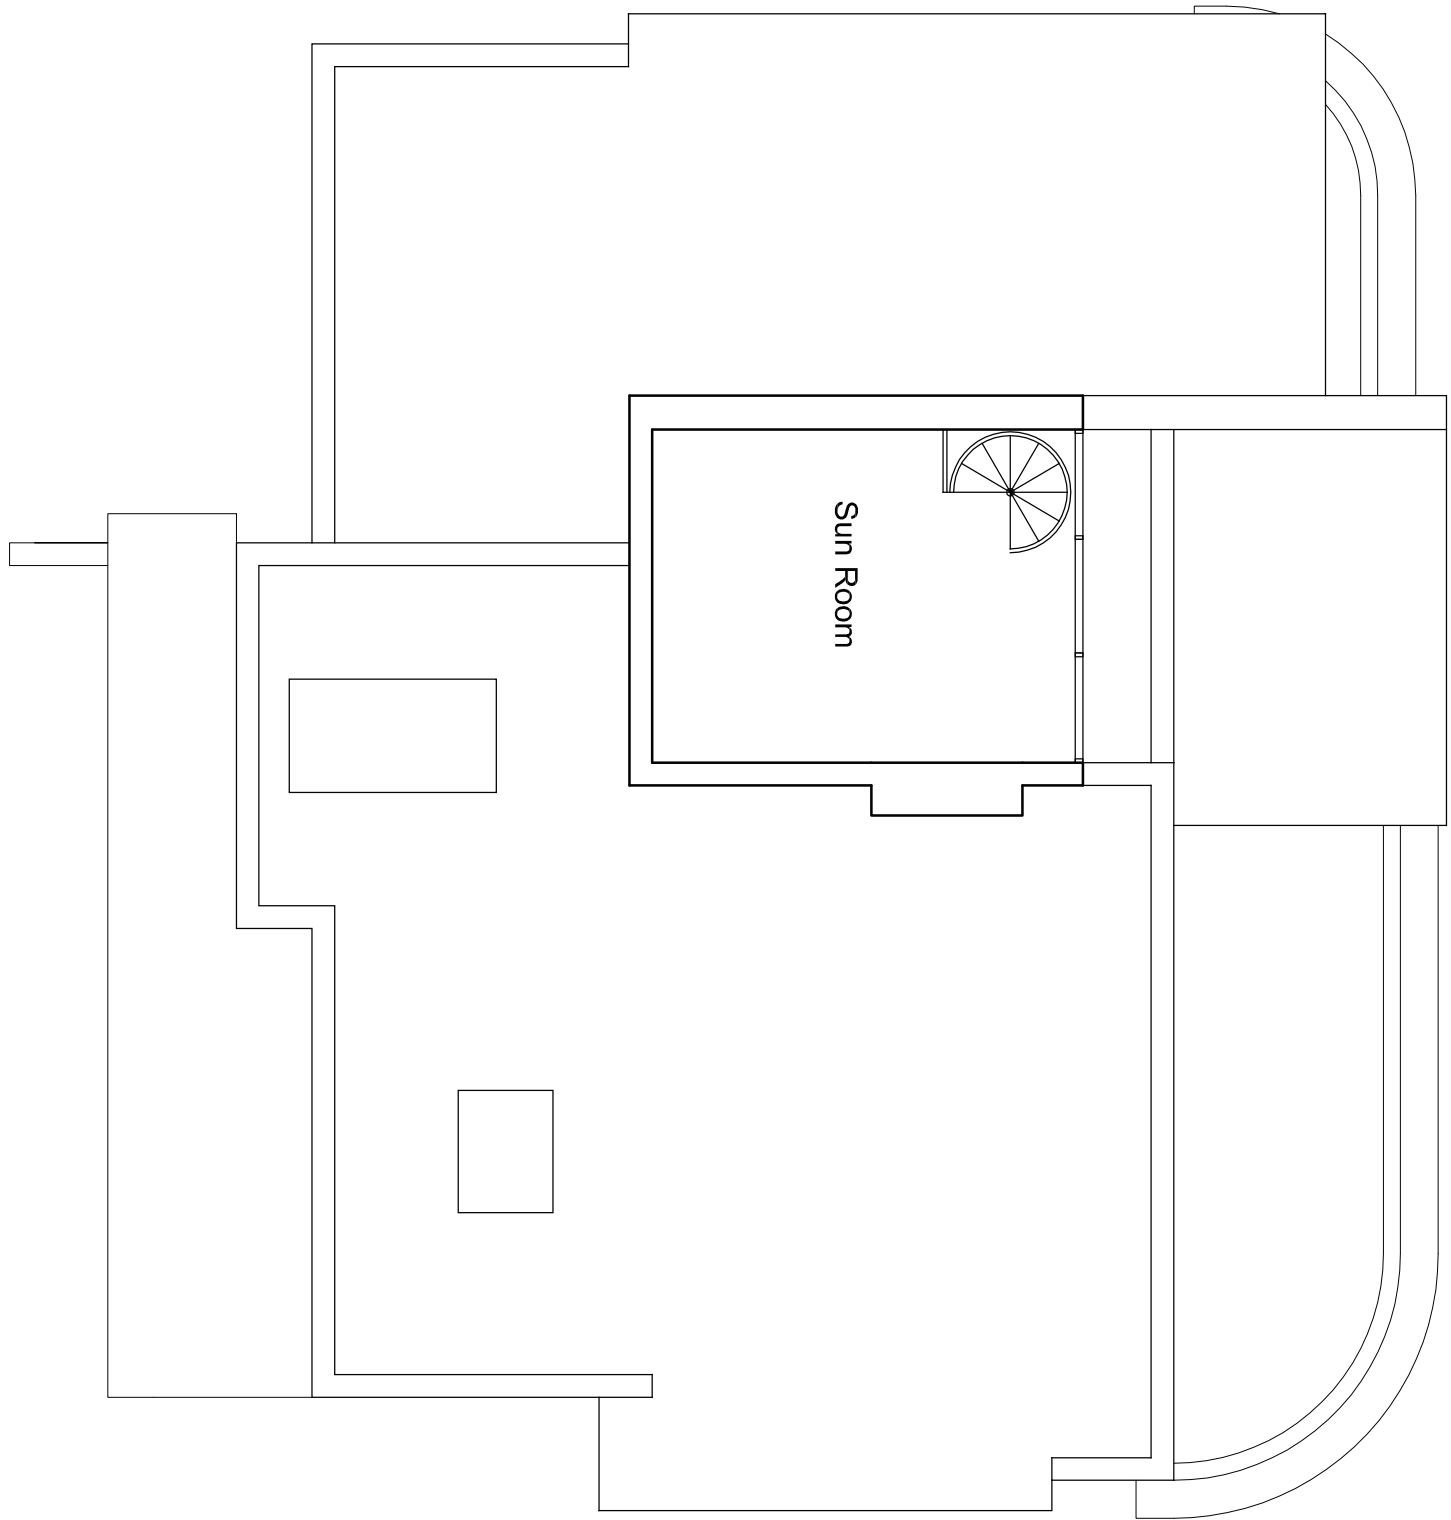

Roof Plan

Indicative Floor Plans

R J C A
CHARTERED ARCHITECTS

LIME KILN BARN
COLWORTH
CHESTER
WEST SUSSEX
PO20 6DS
Tel 01243 787011
Fax 01243 787022

Rev A: Windows to bedroom/fairly corrected				Nov 2011	
REVISION					
PROJECT					
Proposed development at 'Simcar' Coastal Road, East Preston					
SUBJECT					
Plot 2 - Indicative Plans and Elevation					
SCALE		DATE		DRAWING No	
1:100		Nov 2011			
DRAWN		CHECKED			
11 / 46 / 03				Rev A	