


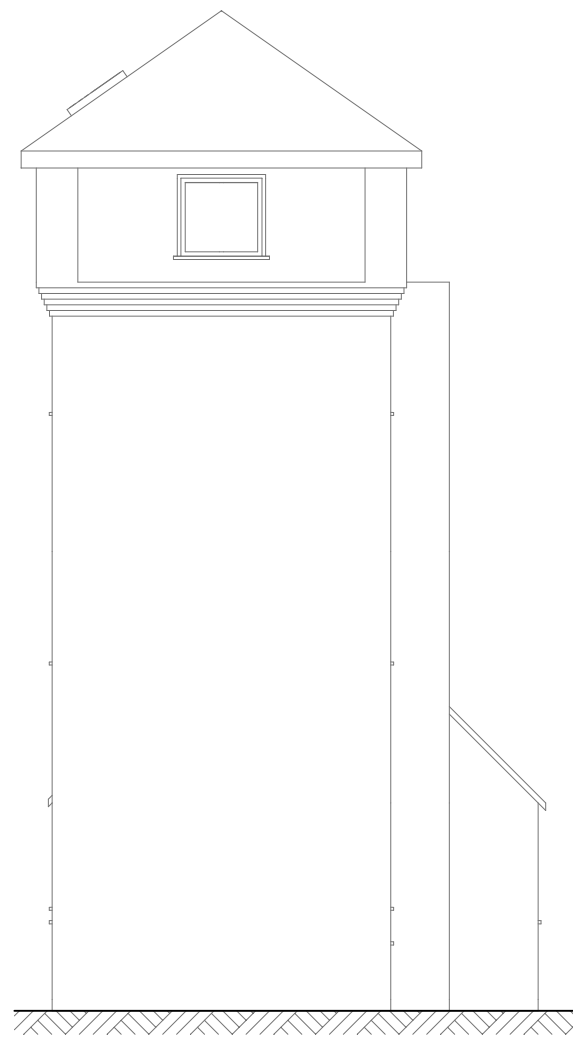


NORTH ELEVATION




EAST ELEVATION




SOUTH ELEVATION

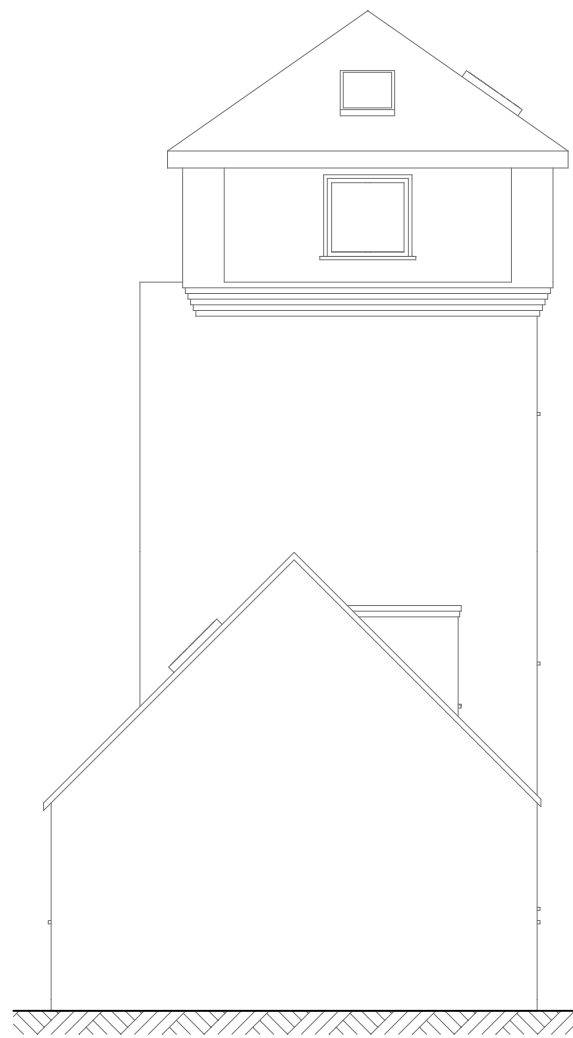


WEST ELEVATION

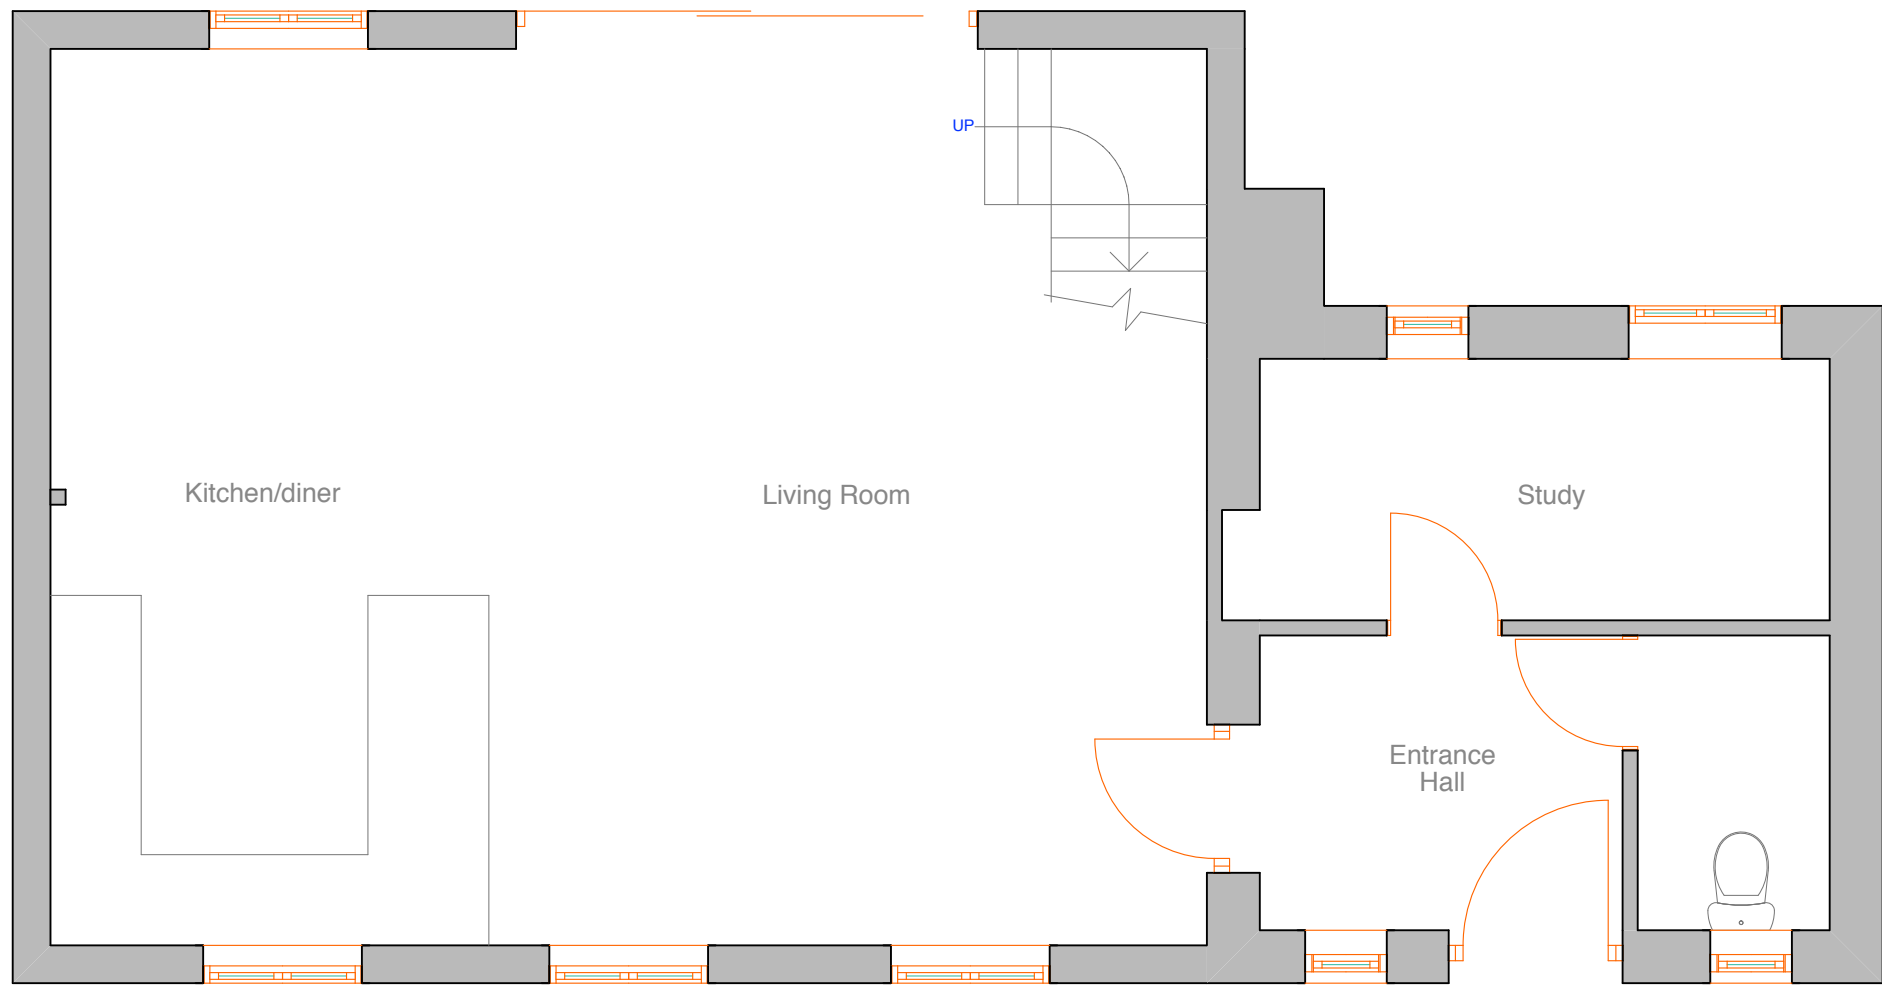


GROUND FLOOR PLAN

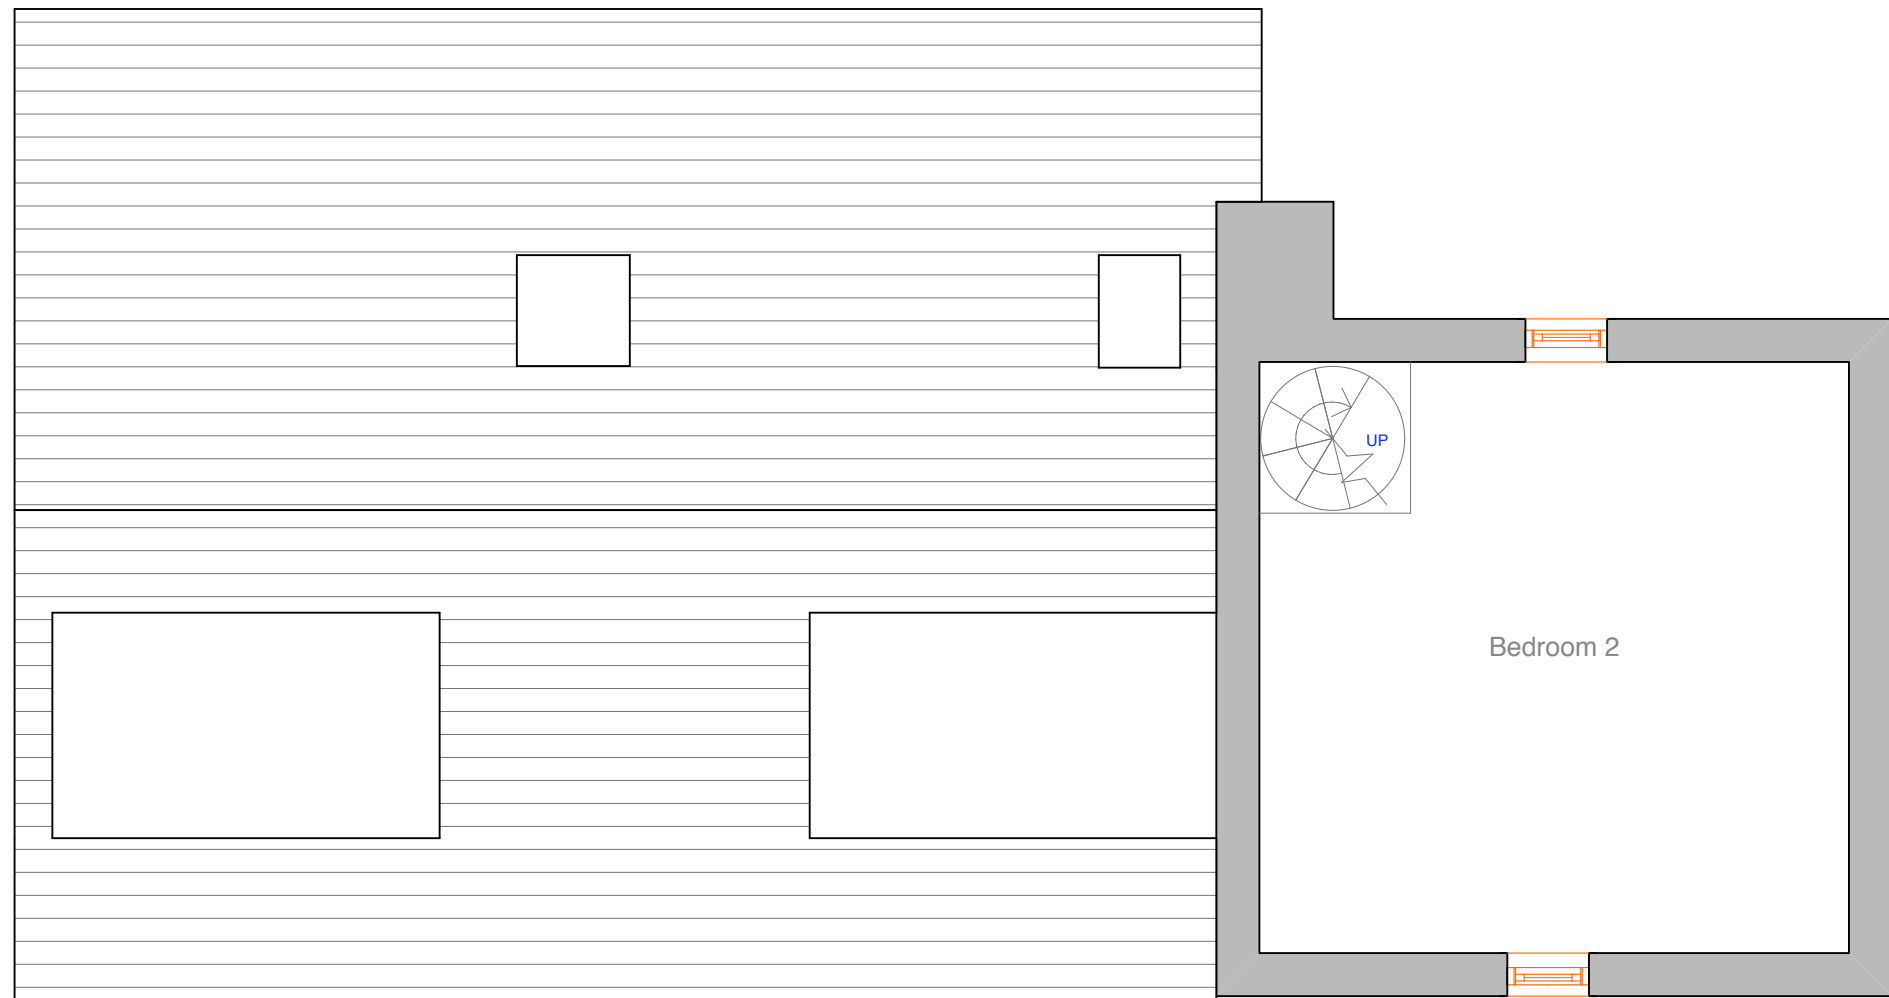

SECOND FLOOR PLAN

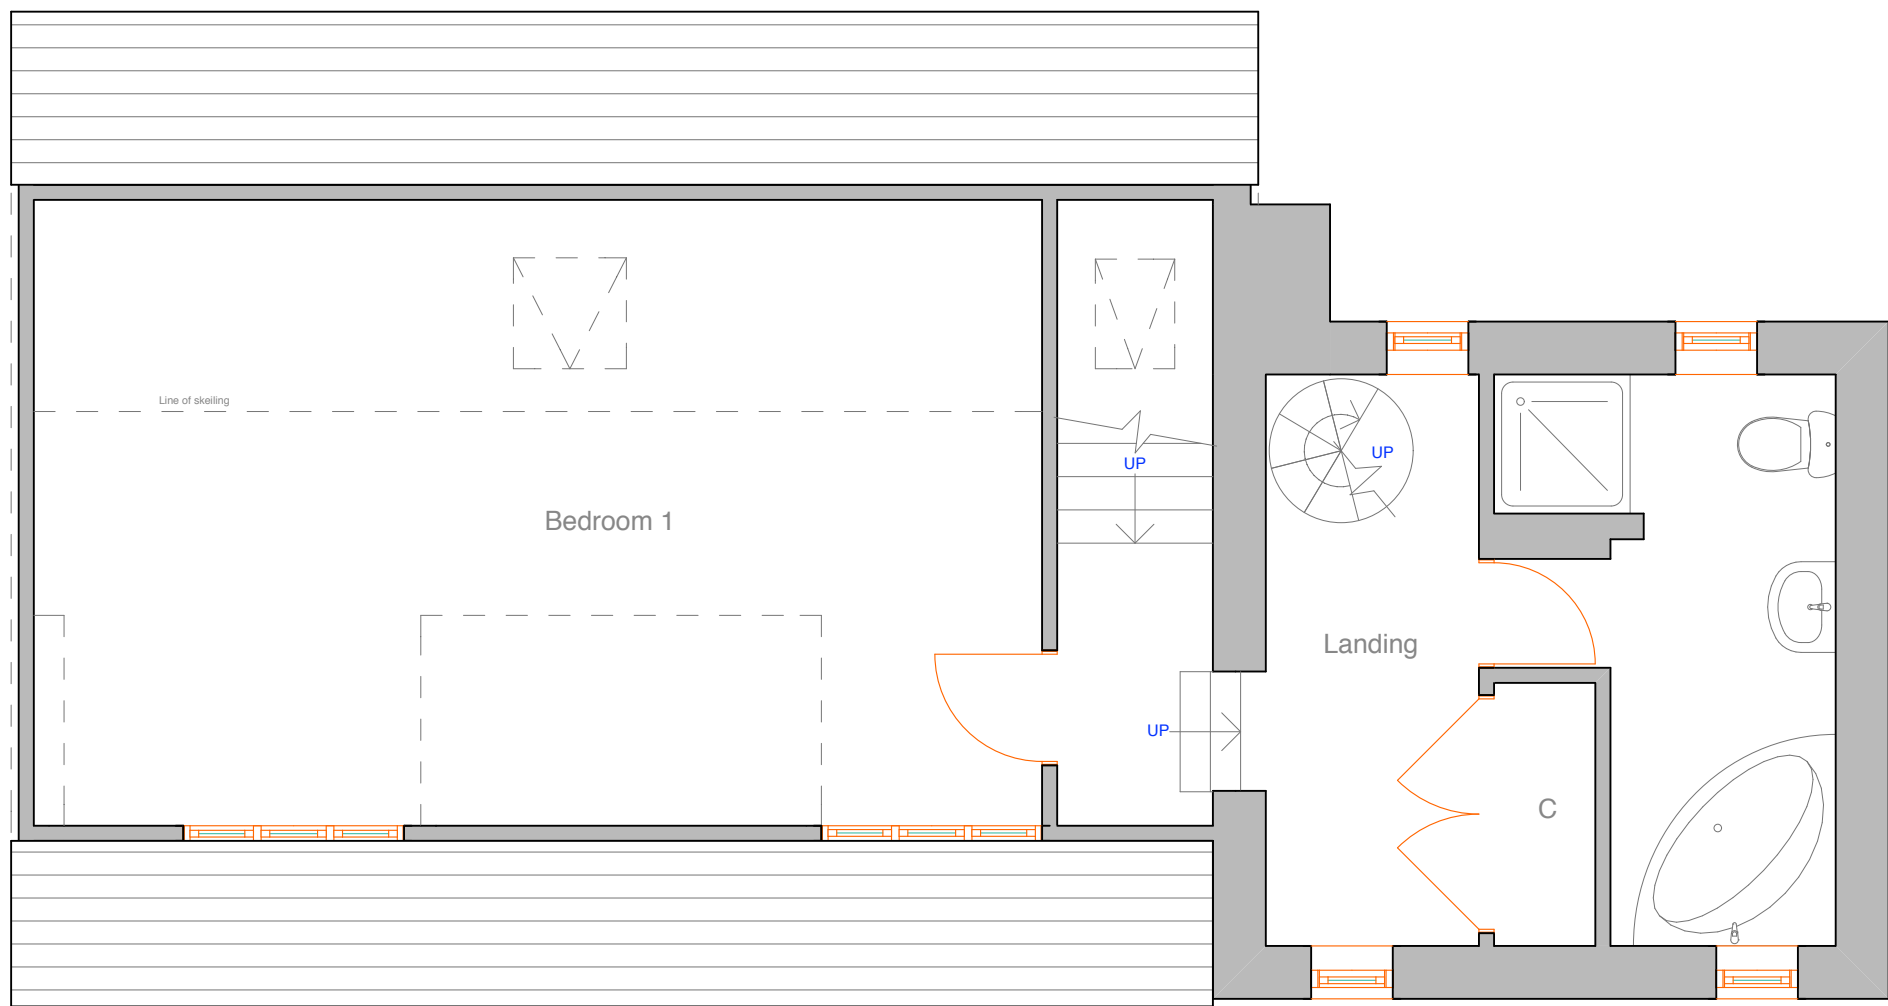

FIRST FLOOR PLAN

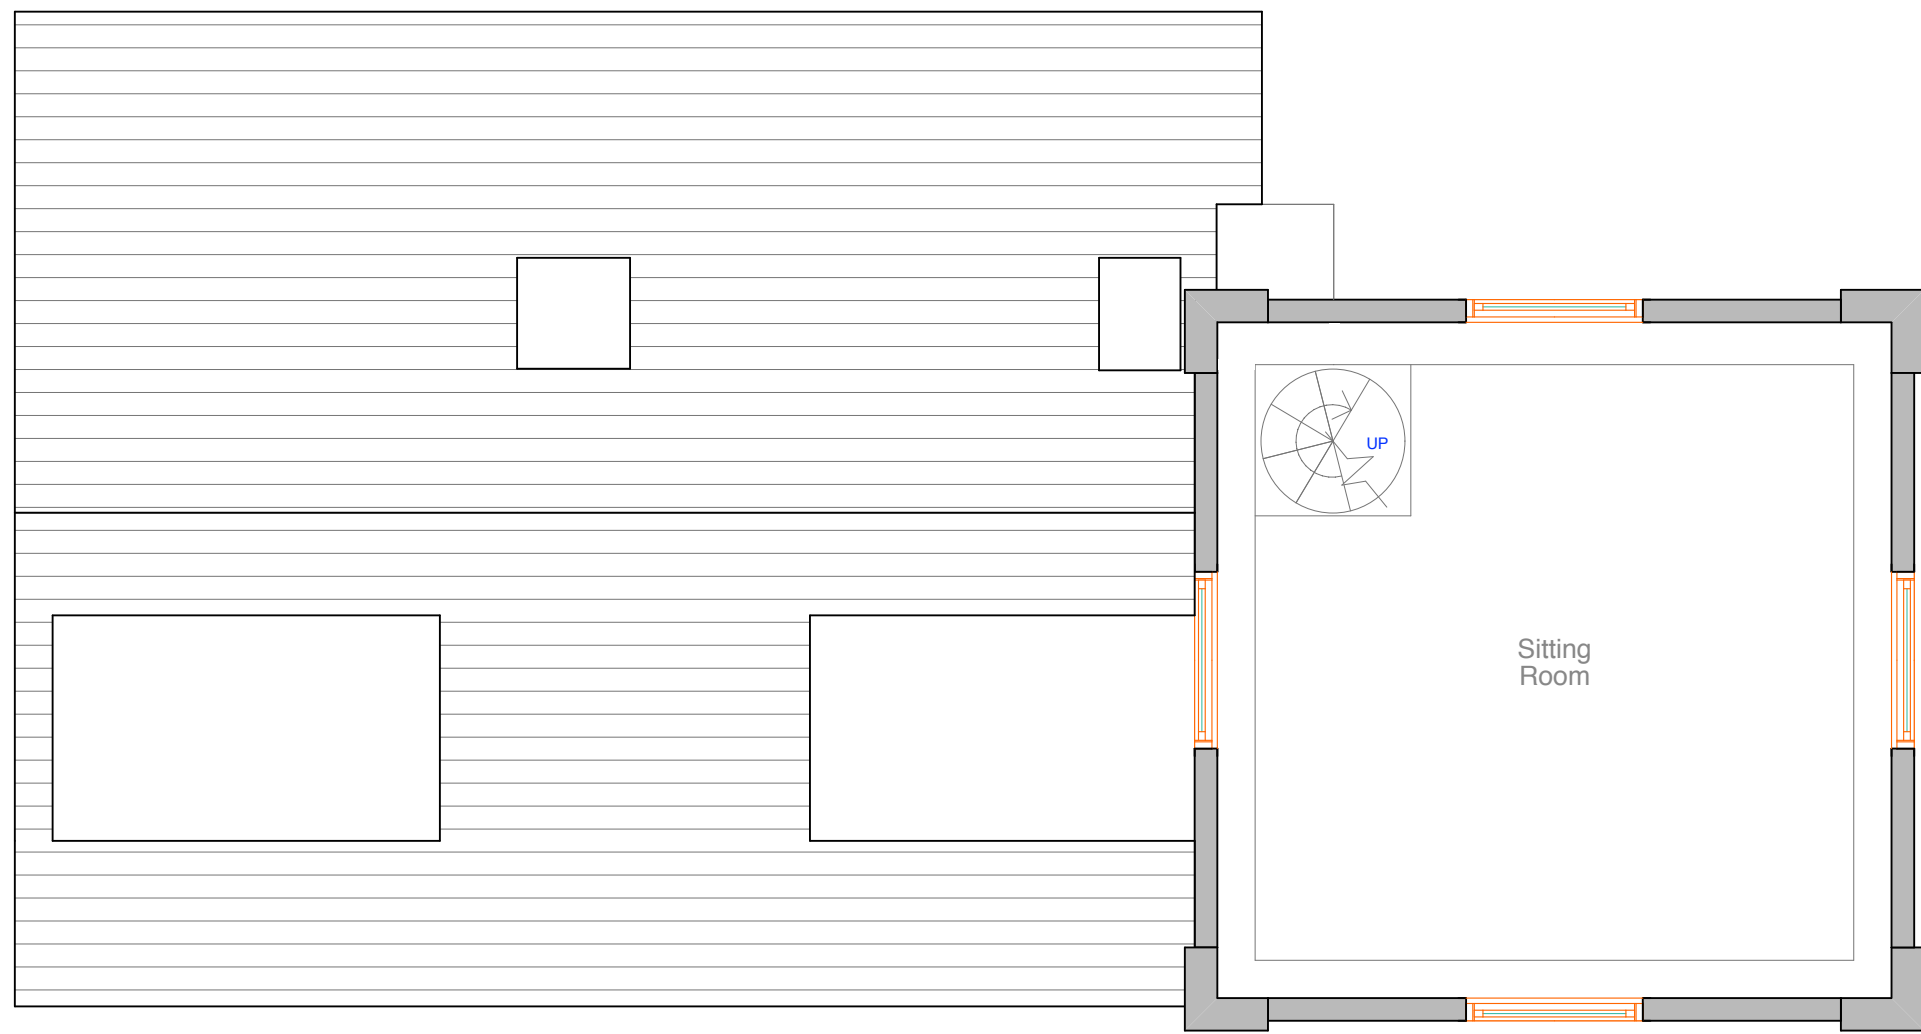

THIRD FLOOR PLAN



Chartered Surveyors

Norton Studio, School Lane
Arundel, West Sussex
BN18 9DR
t: 01903 885444



email: info@af-fuller.co.uk
www.andrewfuller.co.uk

Job Title
The Tower, Kingston Gorse

Client
Mr P Pearce

Drawing Name
Plans Existing

Drawing Status
Planning

Drawn by **DF** Date **May 15**
Checked by Date

Drawing Scale
1:50 at A1

Drawing No **15757/ 01** Status Revision

This drawing is the property of Andrew Fuller Associates and is not to be copied, reproduced, retained or disclosed to any unauthorised person either wholly or in part without prior consent. Do not scale from this drawing except for Planning purposes. Use all figured dimensions only. All figured dimensions to be checked on site prior to construction. All discrepancies, errors and omissions to be reported to Andrew Fuller Associates prior to construction. Layout and dimensions of existing building to be checked on site.