




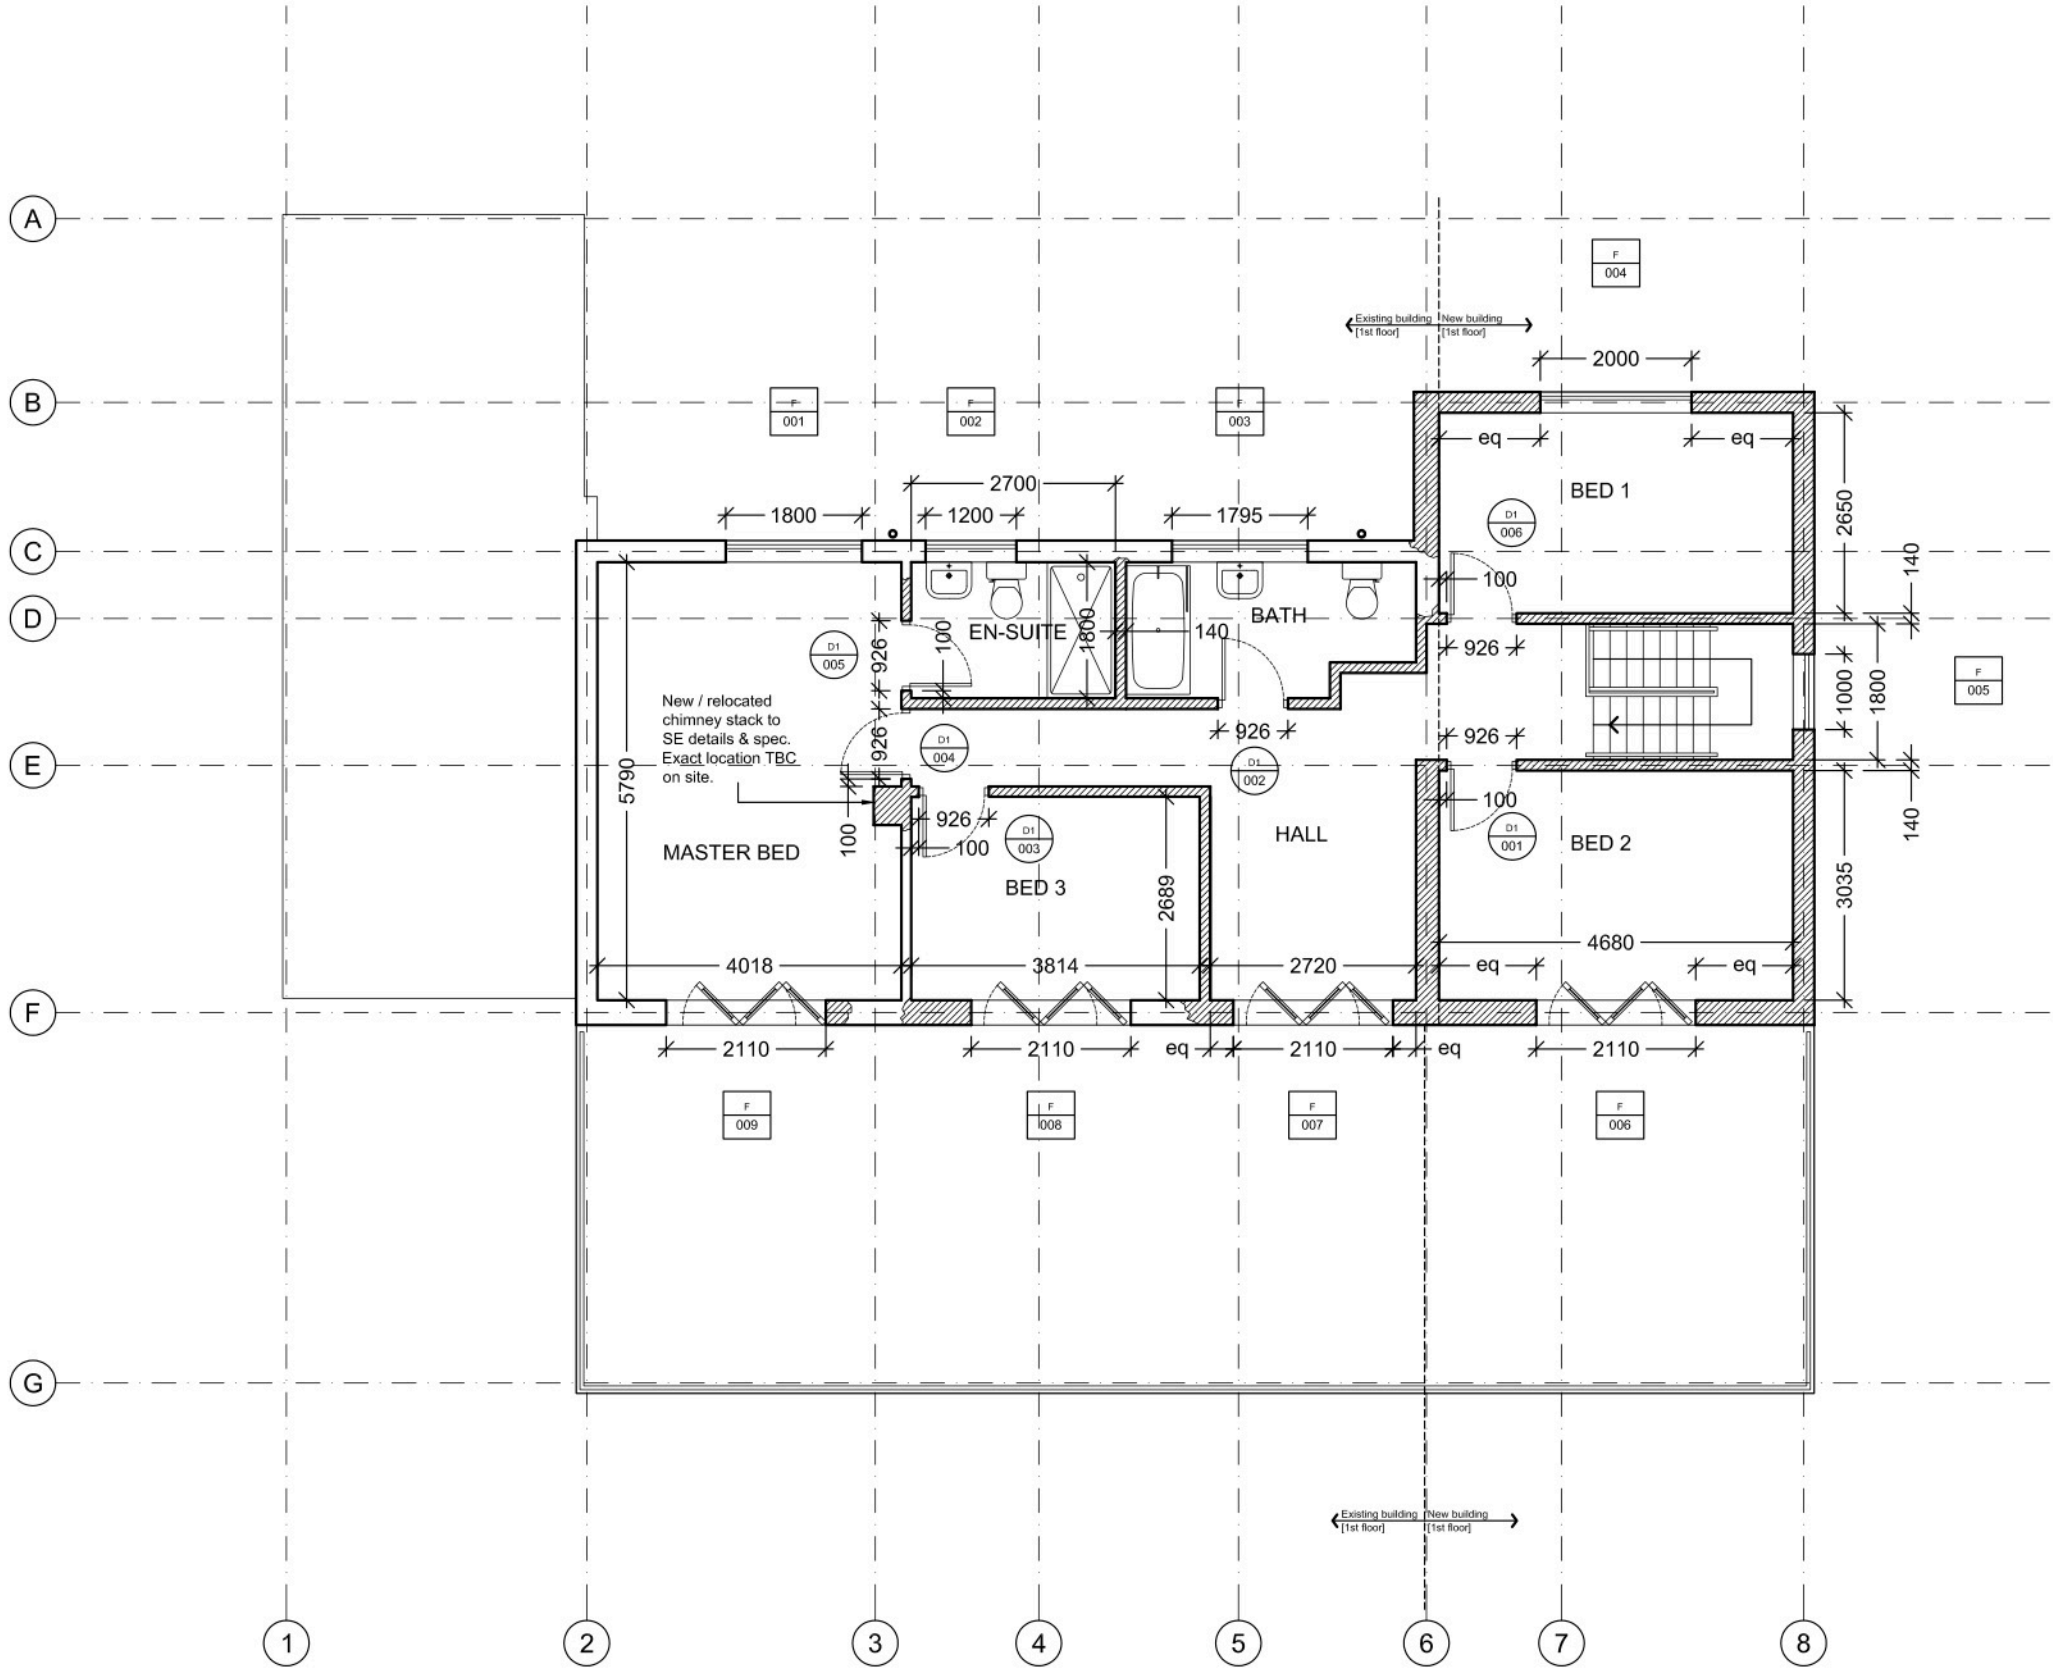


EXISTING FIRST FLOOR PLAN

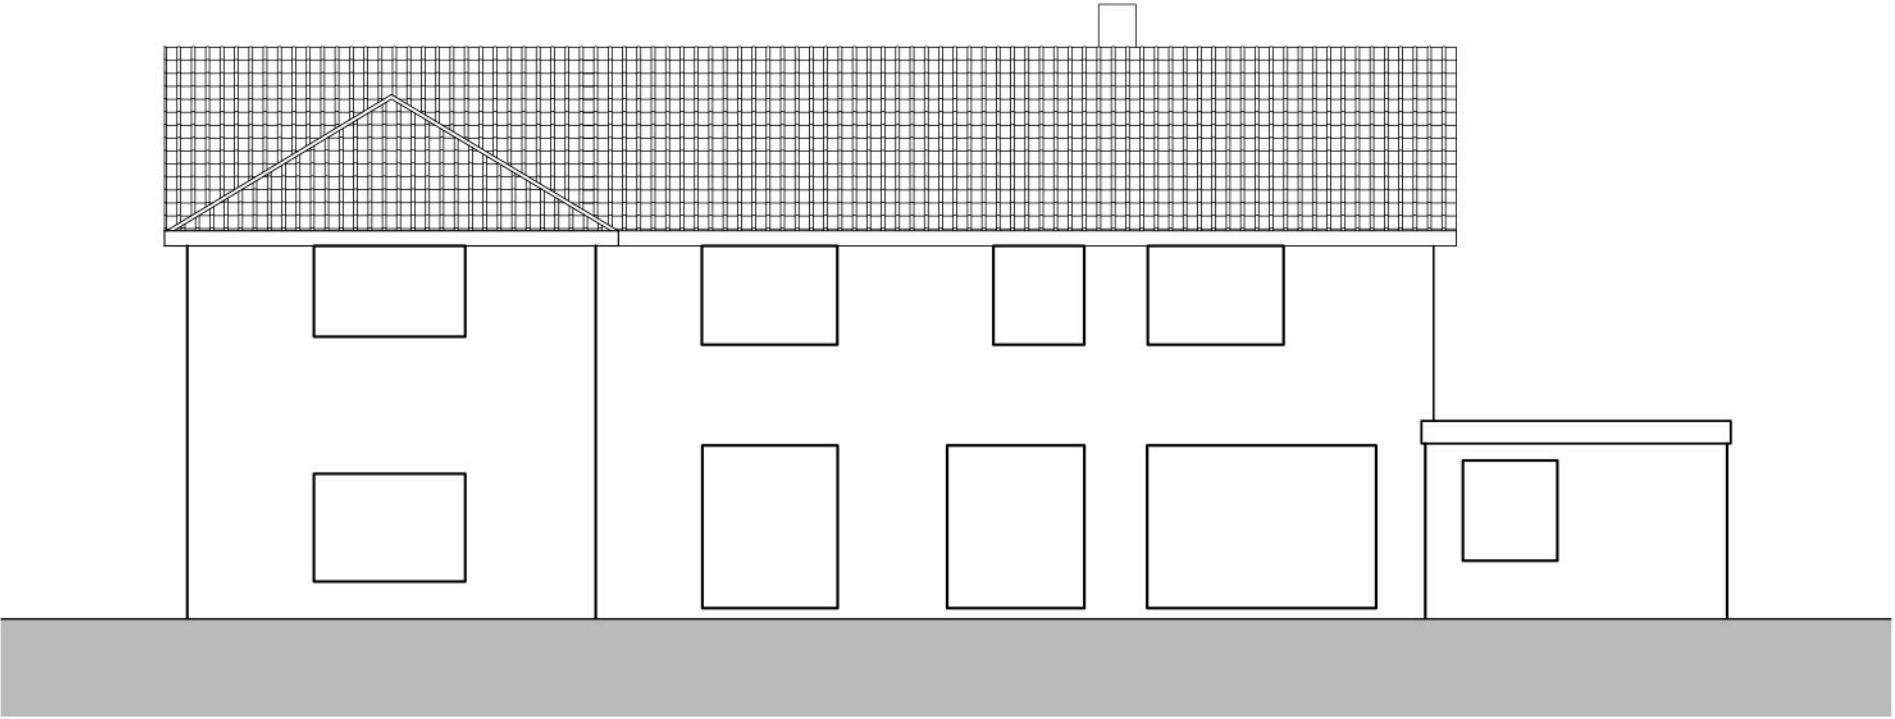


EXISTING NORTH ELEVATIONS

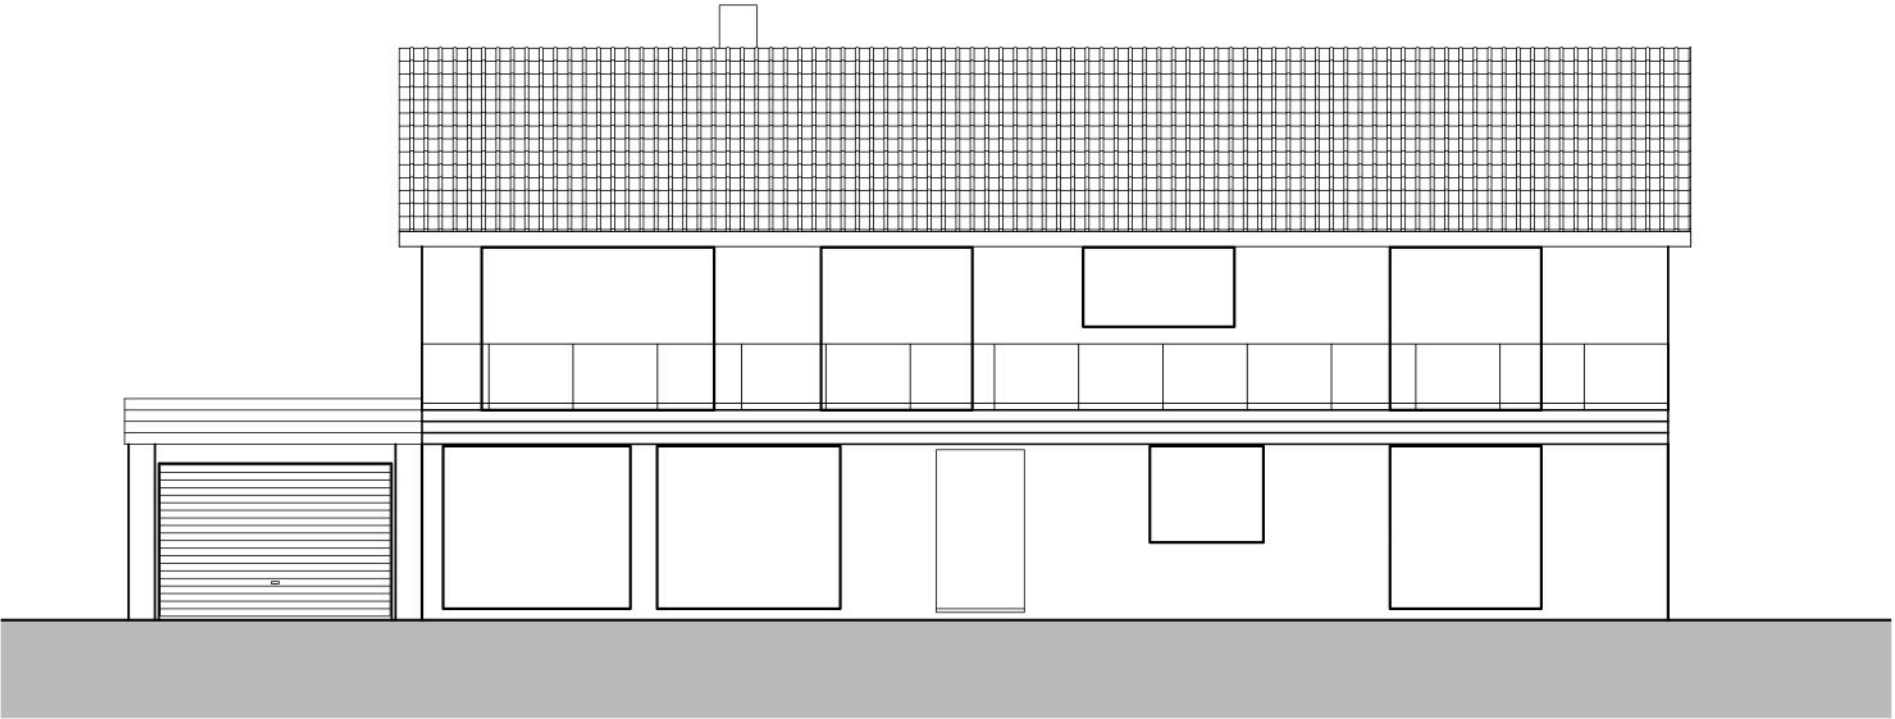

EXISTING SOUTH ELEVATIONS

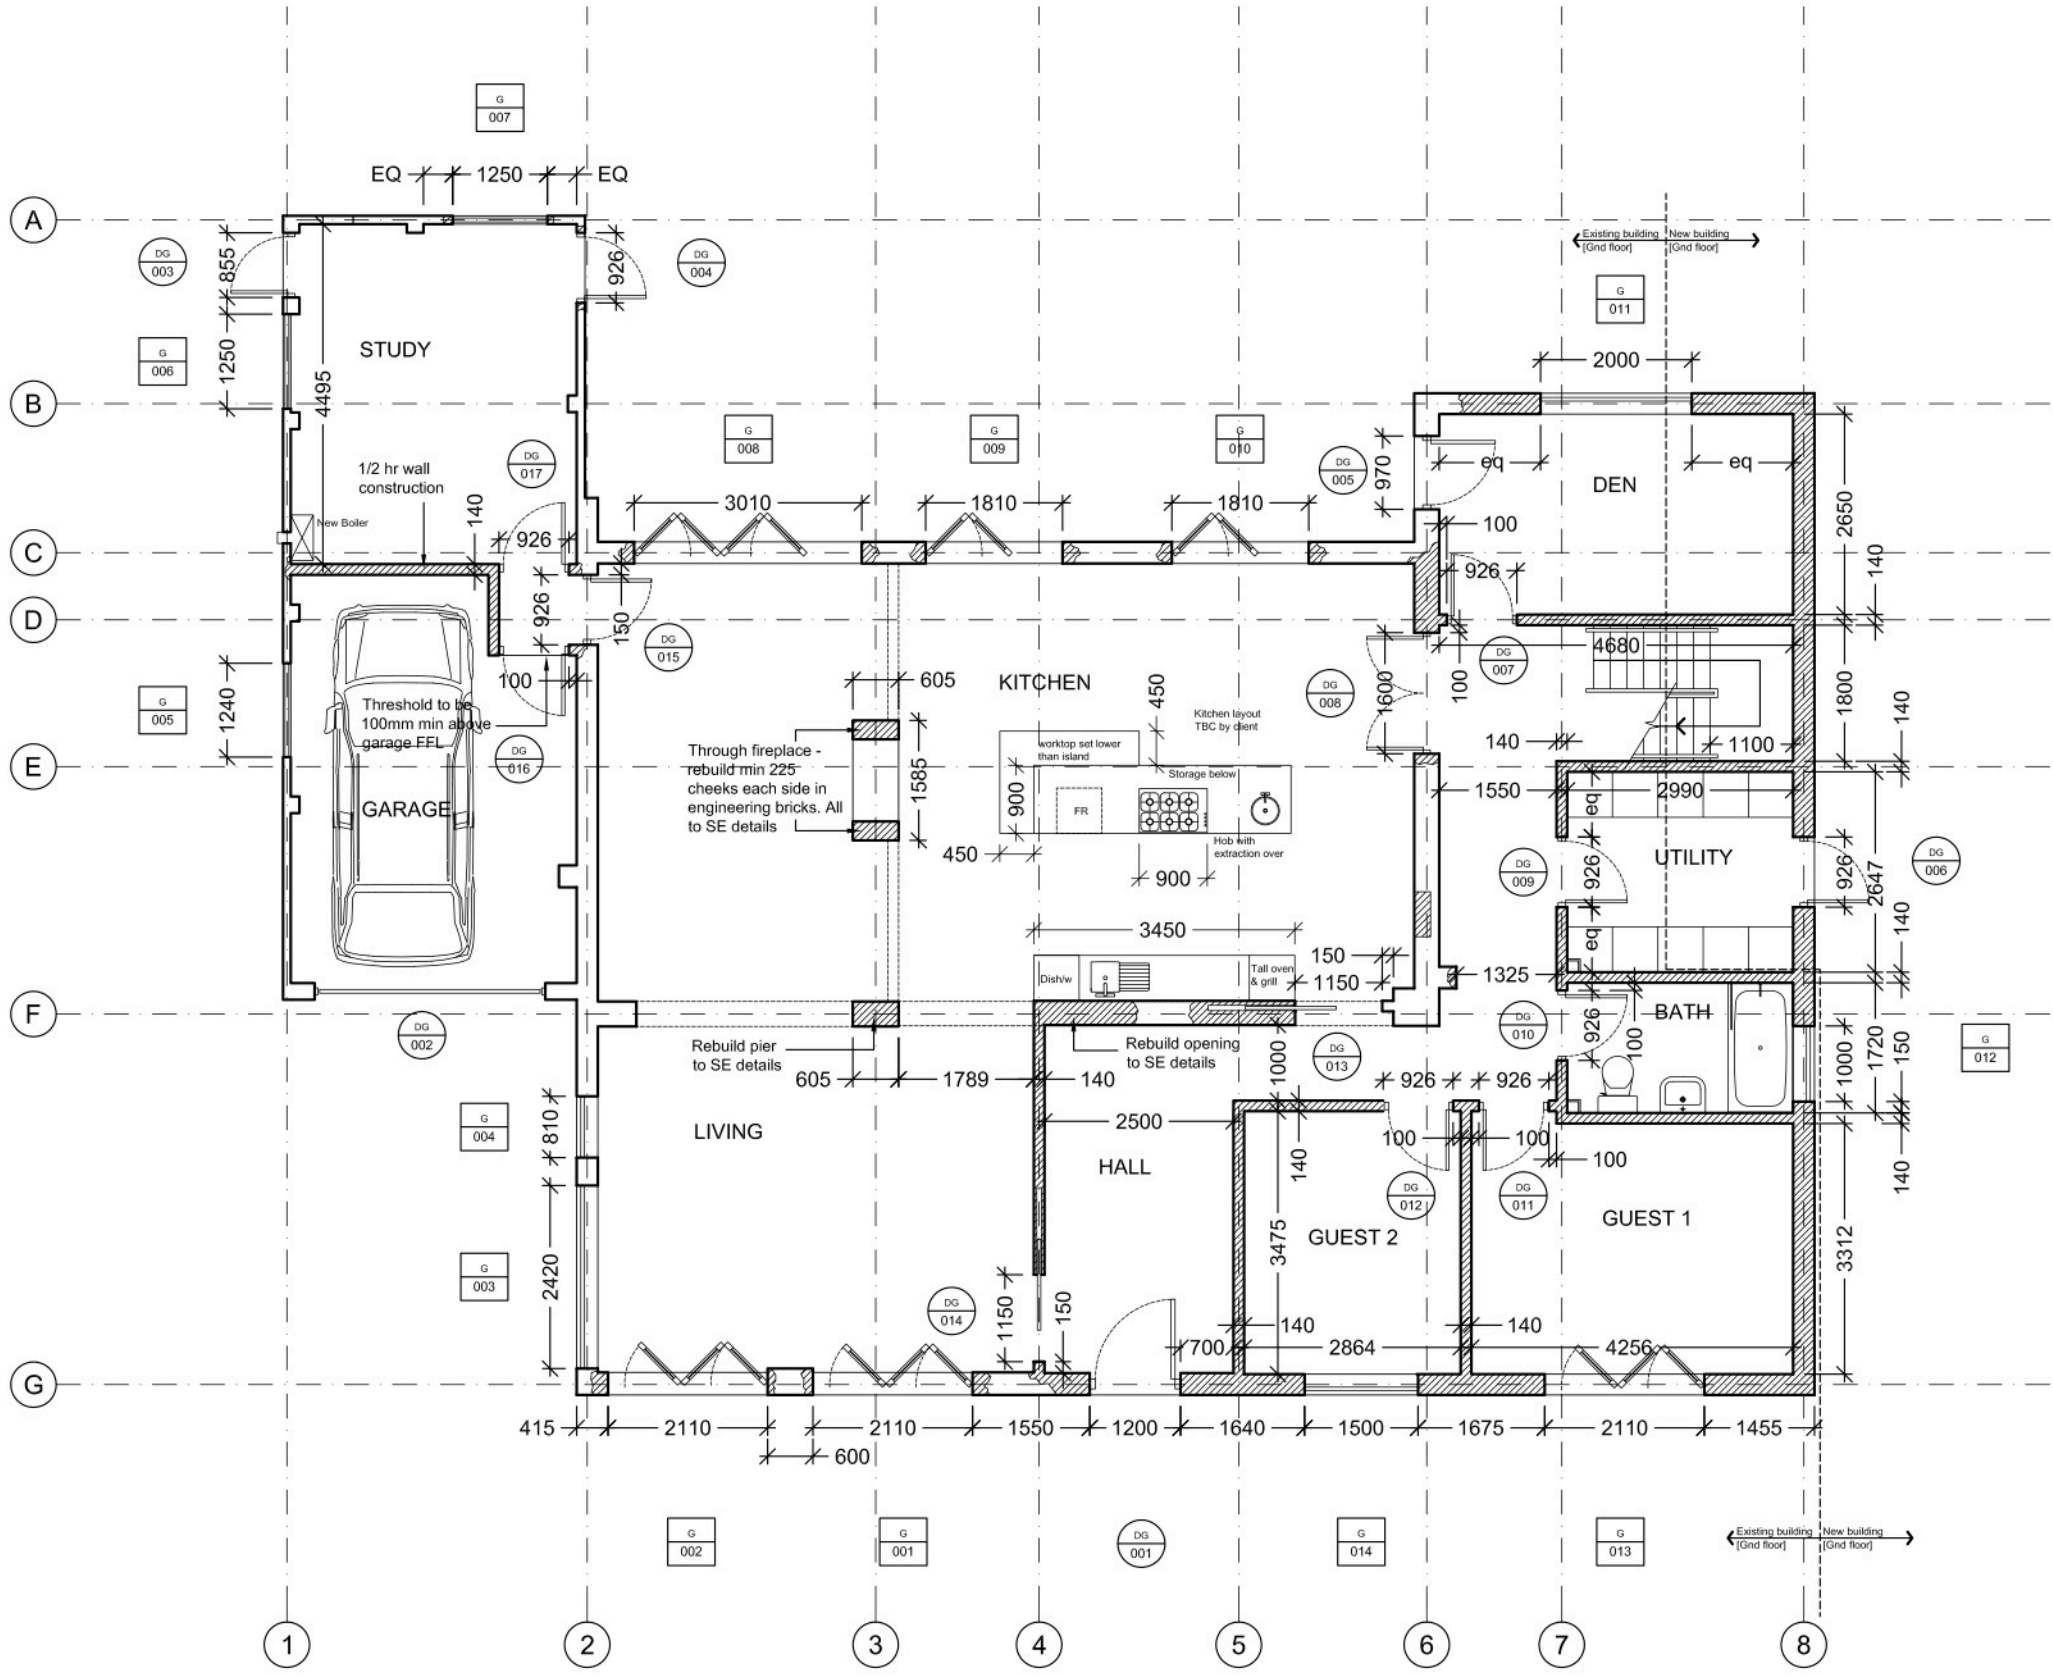

EXISTING GROUND FLOOR PLAN

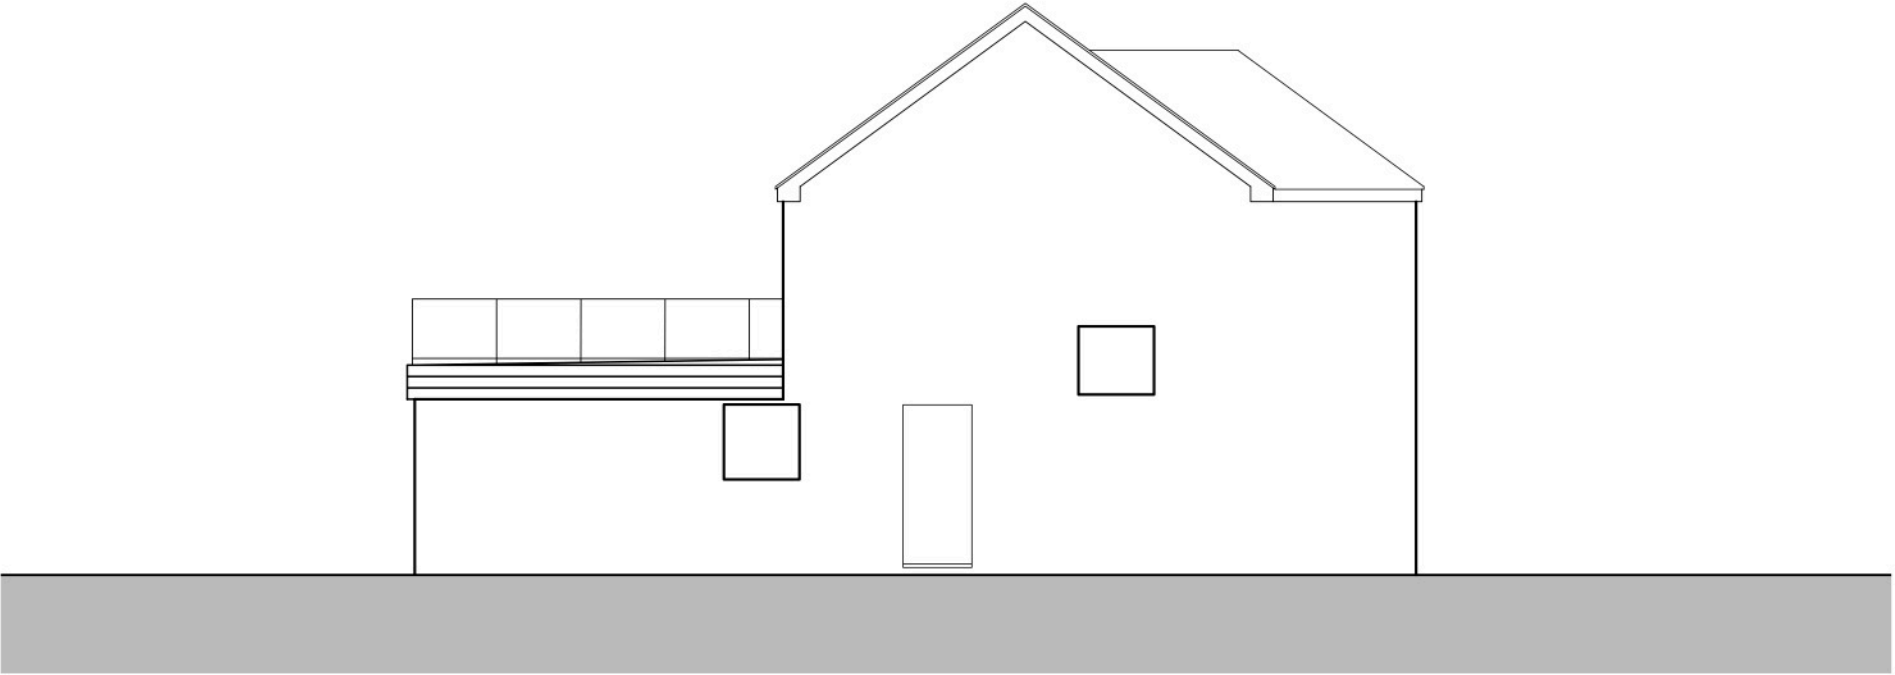

EXISTING EAST ELEVATIONS



EXISTING WEST ELEVATIONS

PLANNING

REV.	DATE	DESCRIPTION
PROJECT 14 COASTAL ROAD EAST PRESTON BN16 1SJ		
DRAWING EXISTING PLANS AND ELEVATIONS		
CLIENT MR & MRS CLARKE		
SCALE 1:100 @ A1 / 1:200 @A3		DRAWN
DATE JUNE 2017		CHECK
DRAWING No. 1714- PL1-03		REVISION A
© copyright retained		

WAMM
consulting
Architecture & Building Consultants

WAMM Consulting Limited,
www.wammconsulting.com
m.maurizi@wammconsultants.com
+44 (0)1483825700
+44 (0)7557478197
1-3 Bury Street, Guildford, Surrey, GU2 4AW