


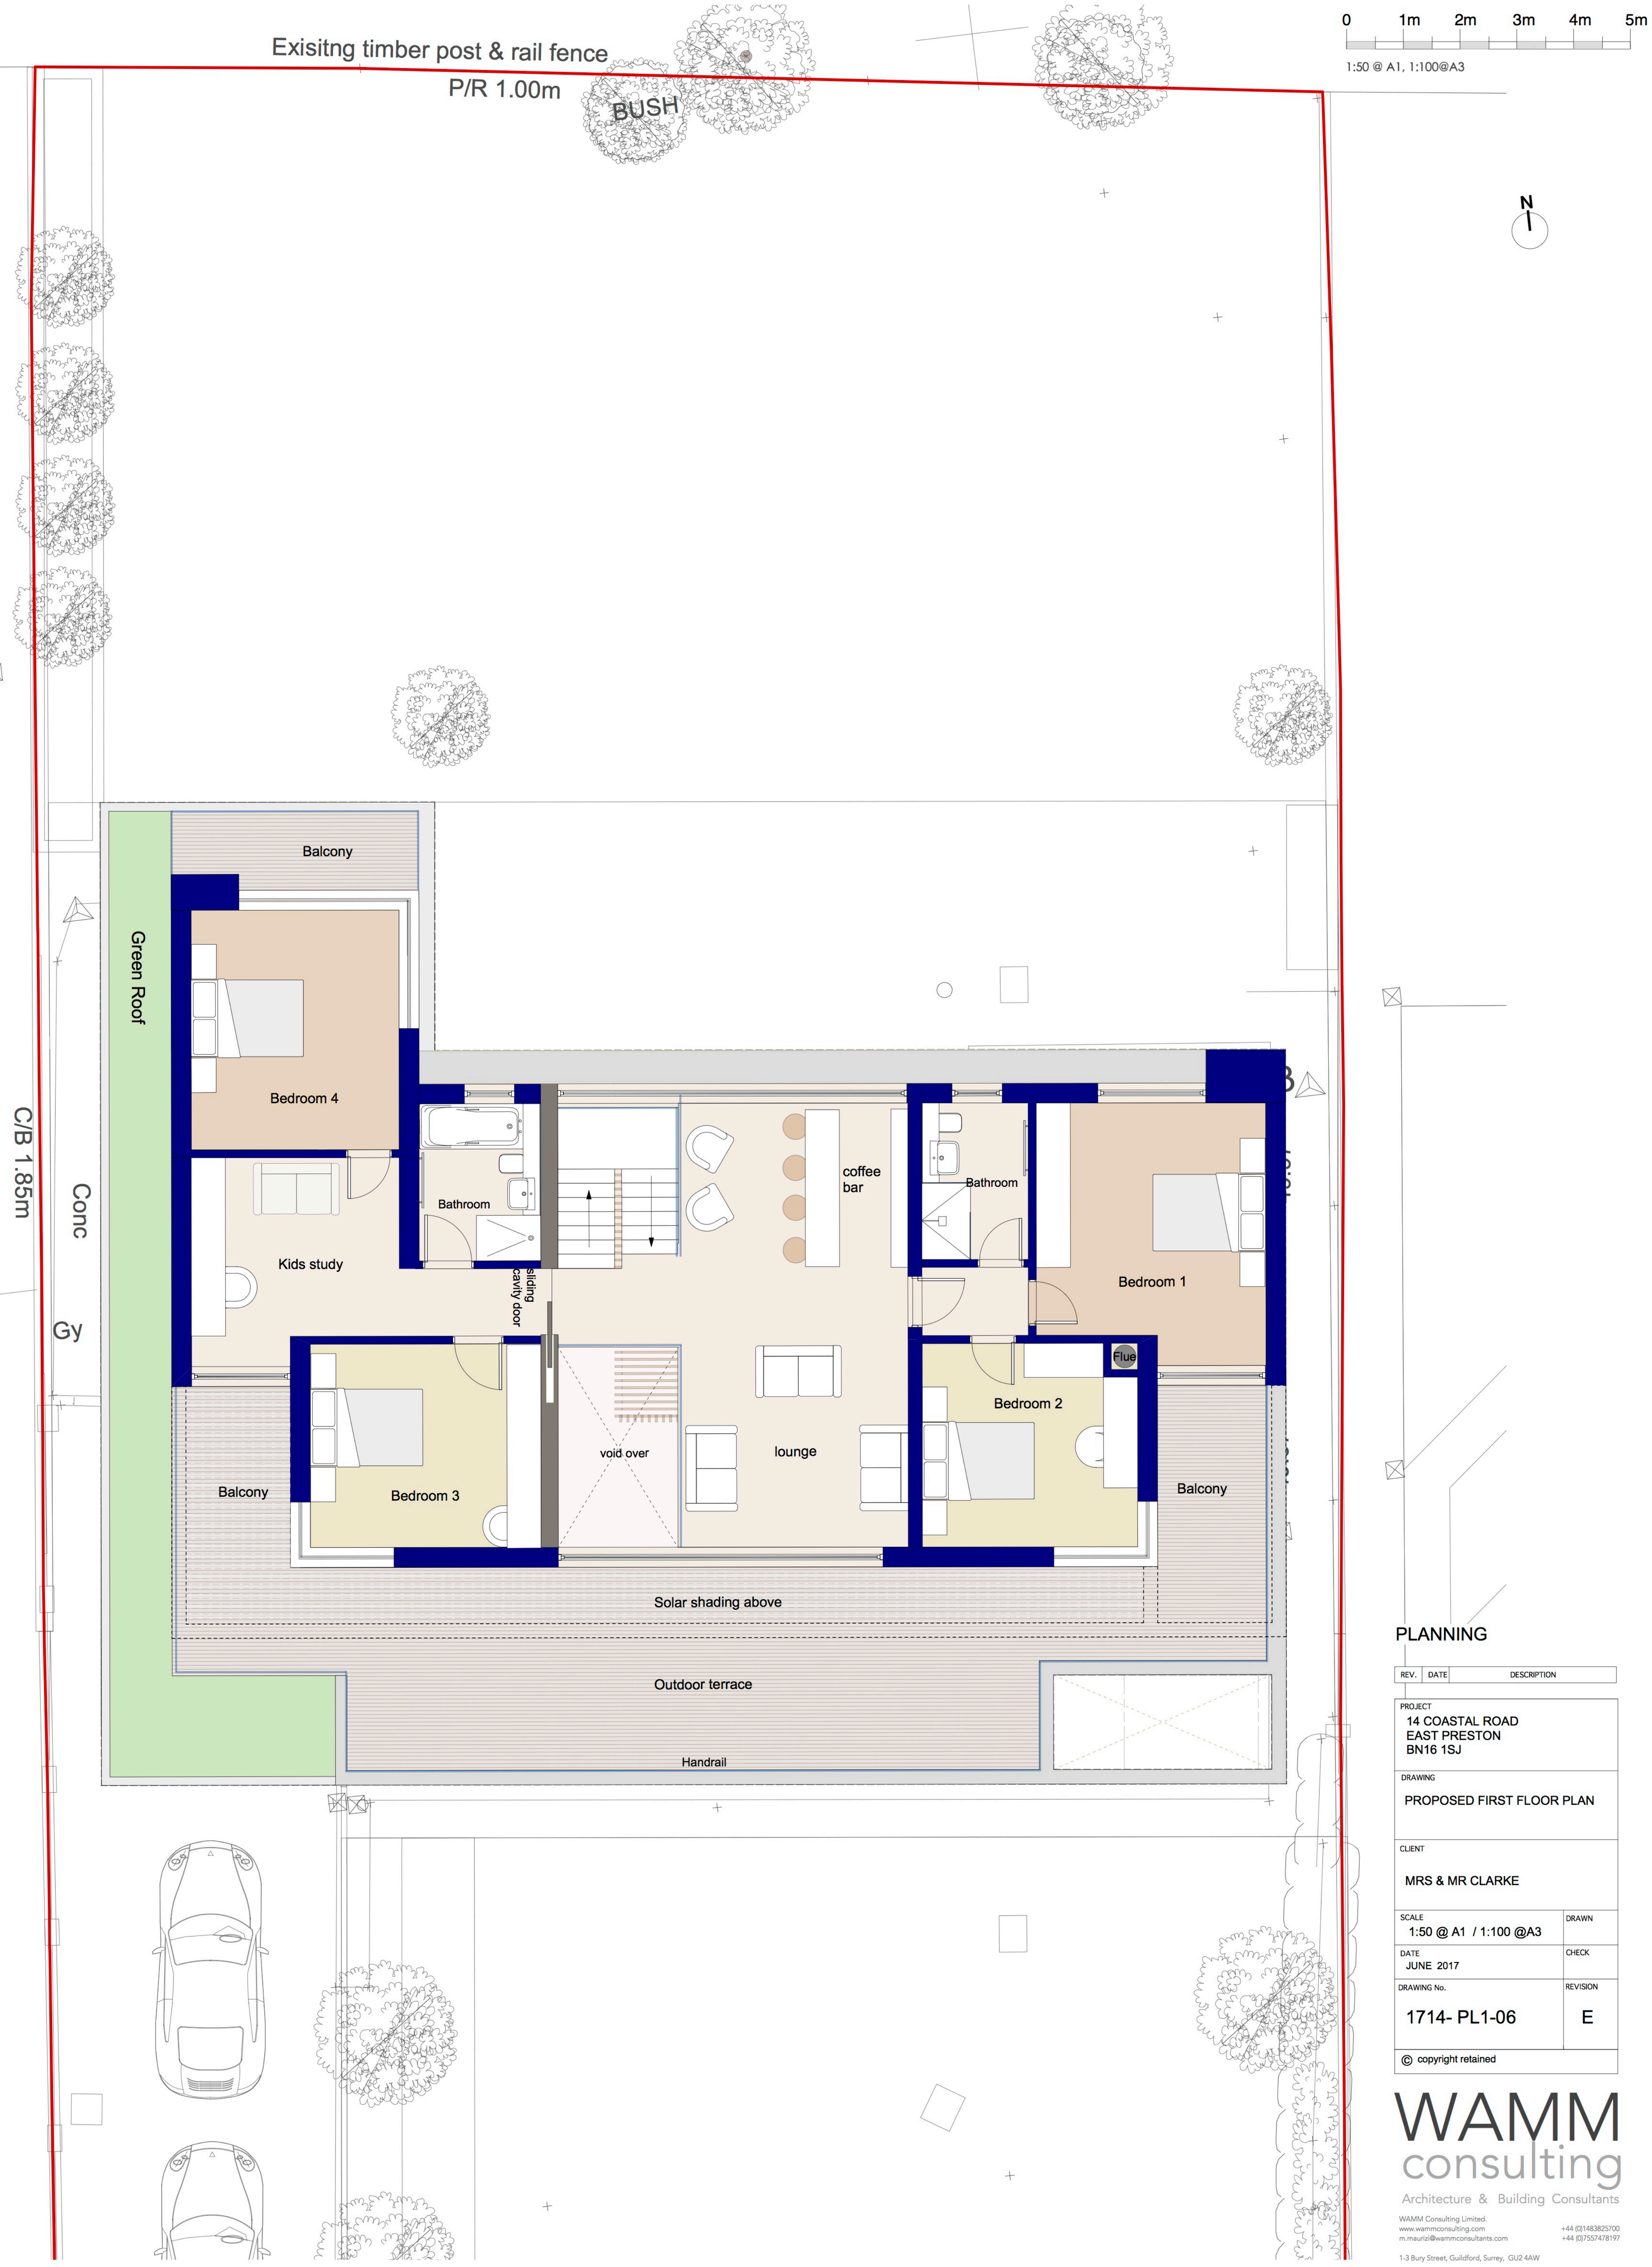

PROPOSED FIRST FLOOR PLAN

PLANNING

REV.	DATE	DESCRIPTION
PROJECT		
14 COASTAL ROAD EAST PRESTON BN16 1SJ		
DRAWING		
PROPOSED FIRST FLOOR PLAN		
CLIENT		
MRS & MR CLARKE		
SCALE	DRAWN	
1:50 @ A1 / 1:100 @A3		
DATE	CHECK	
JUNE 2017		
DRAWING No.	REVISION	
1714- PL1-06	E	
© copyright retained		

WAMM
consulting
Architecture & Building Consultants

WAMM Consulting Limited.
www.wammconsulting.com
m.mauriz@wammconsultants.com

+44 (0)1483825700
+44 (0)7557478197

1-3 Bury Street, Guildford, Surrey, GU2 4AW