





EXISTING STREETSCENE ALONG COASTAL ROAD

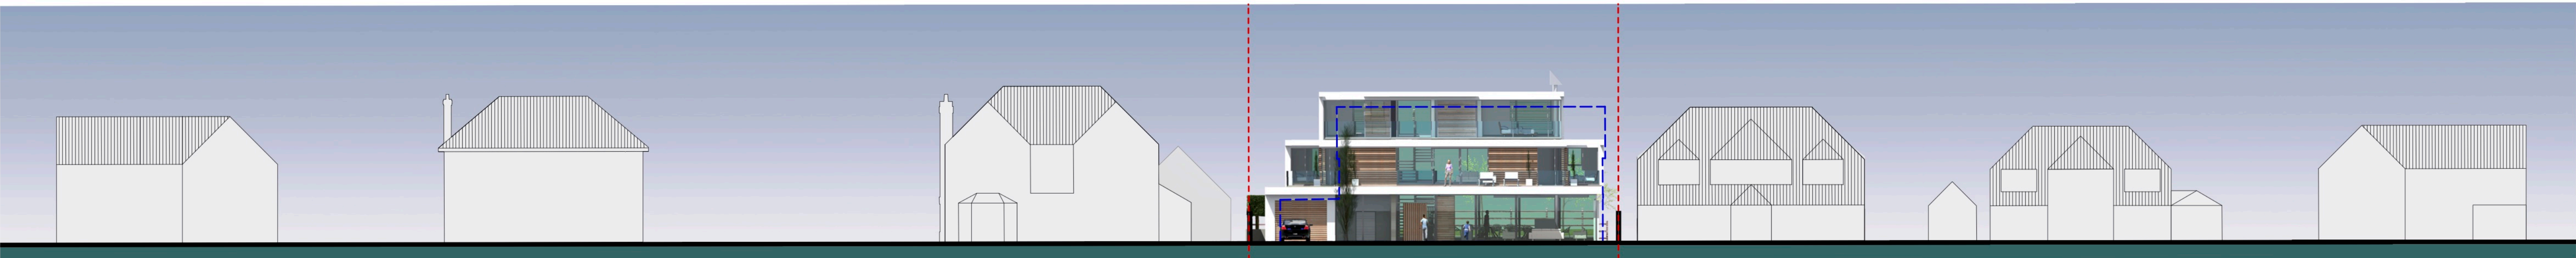

PROPOSED STREETSCENE ALONG COASTAL ROAD

--- Existing building outline

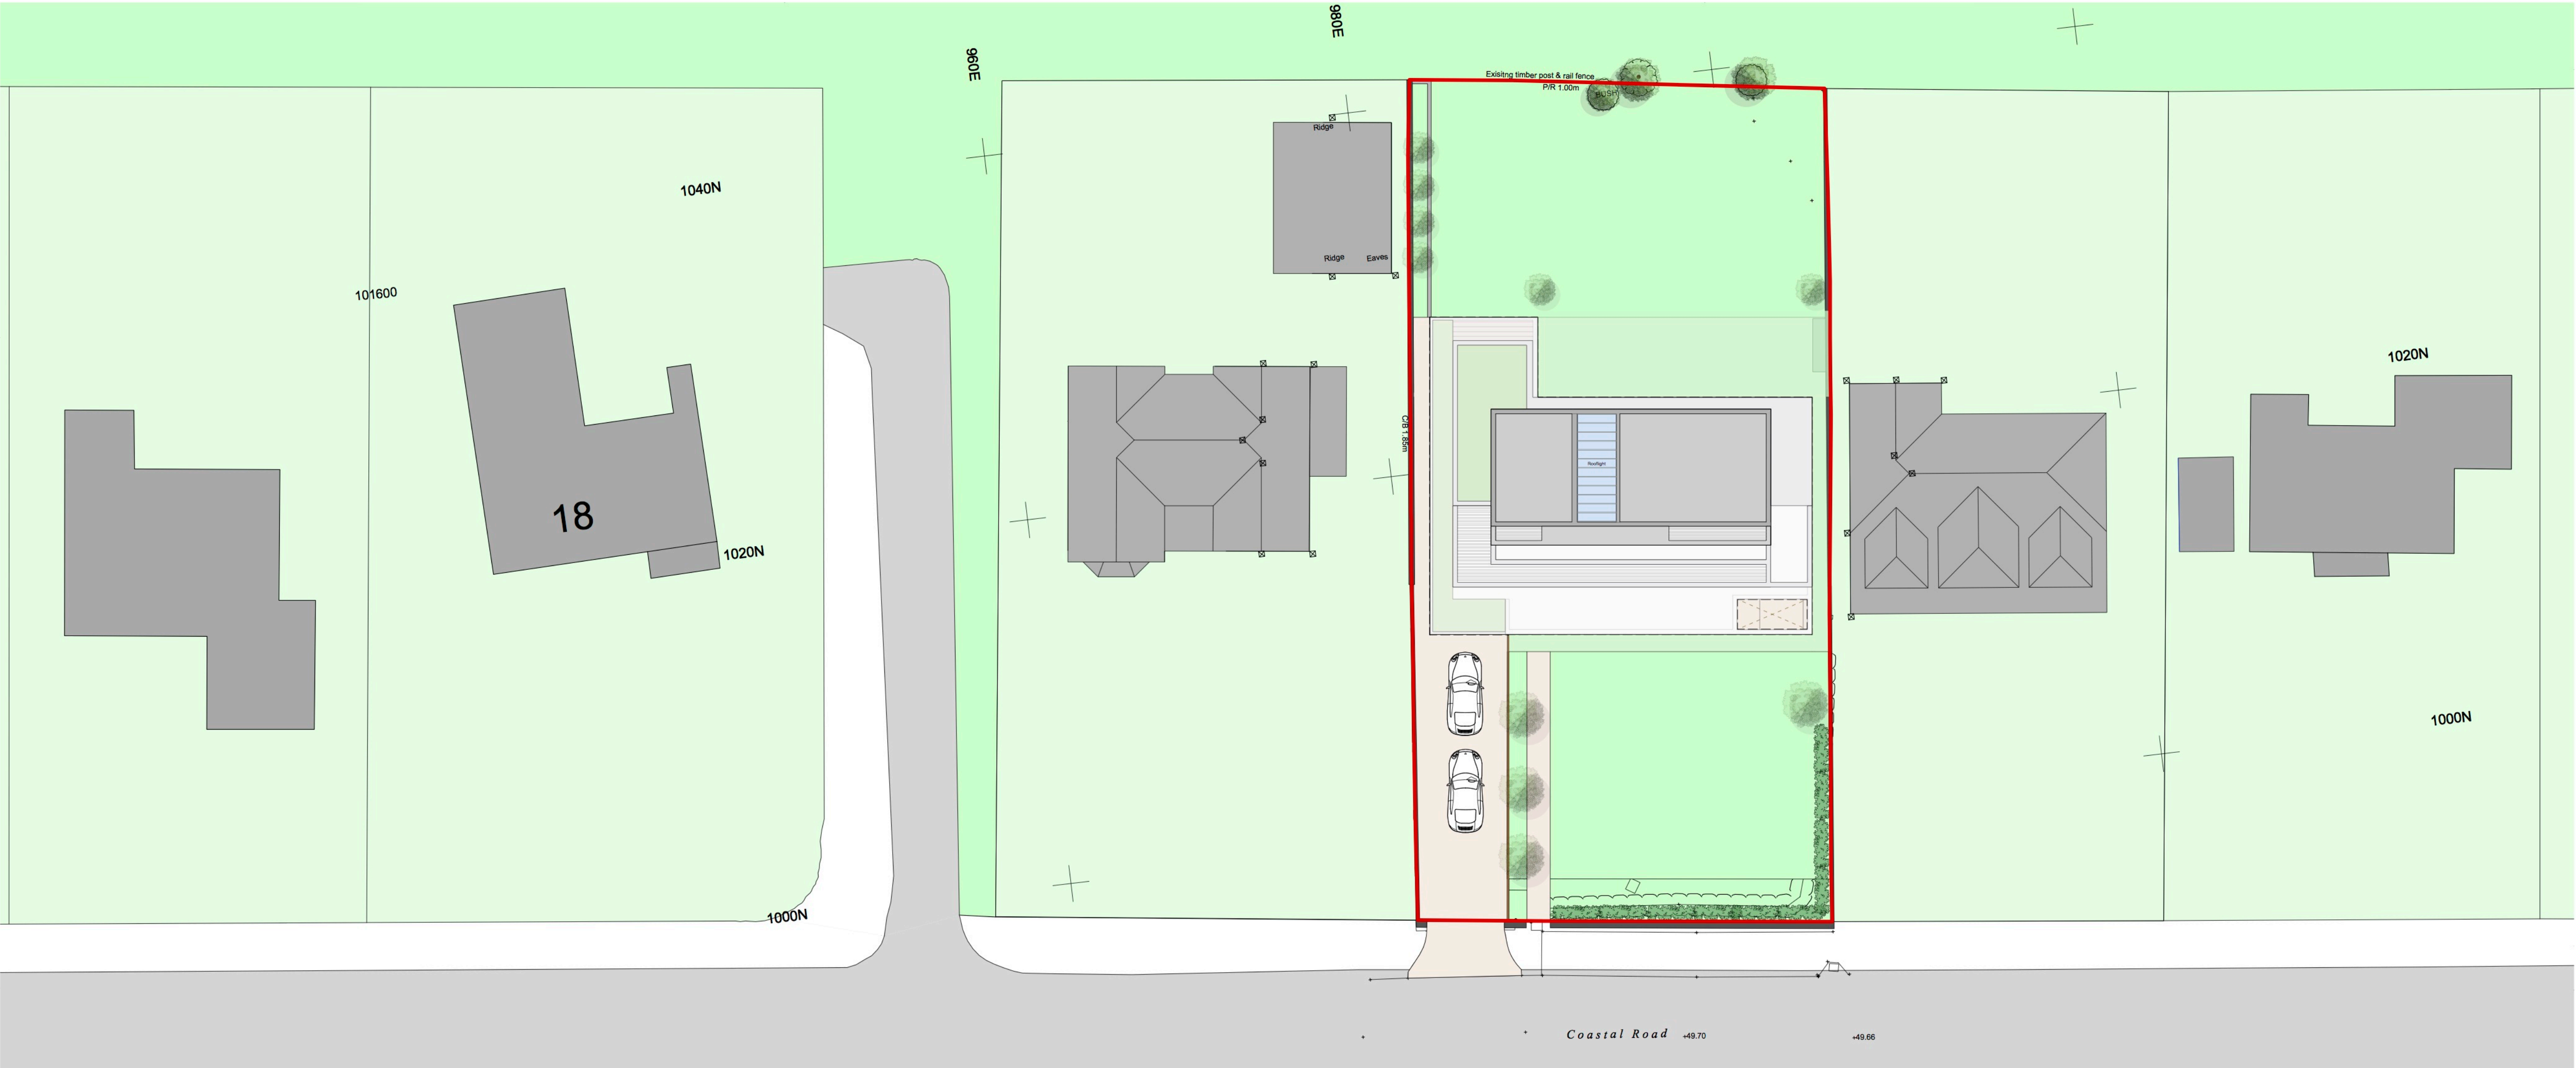

PROPOSED SITE PLAN



PLANNING

REV.	DATE	DESCRIPTION
PROJECT		
14 COASTAL ROAD EAST PRESTON BN16 1SJ		
DRAWING		
PROPOSED SITE PLAN, EXISTING AND PROPOSED STREETSCENE		
CLIENT		
MR & MRS CLARKE		
SCALE	DRAWN	
1:200 @ A1		
DATE	CHECK	
JUNE 2017		
DRAWING No.	REVISION	
1714- PL1-11	C	
© copyright retained		