


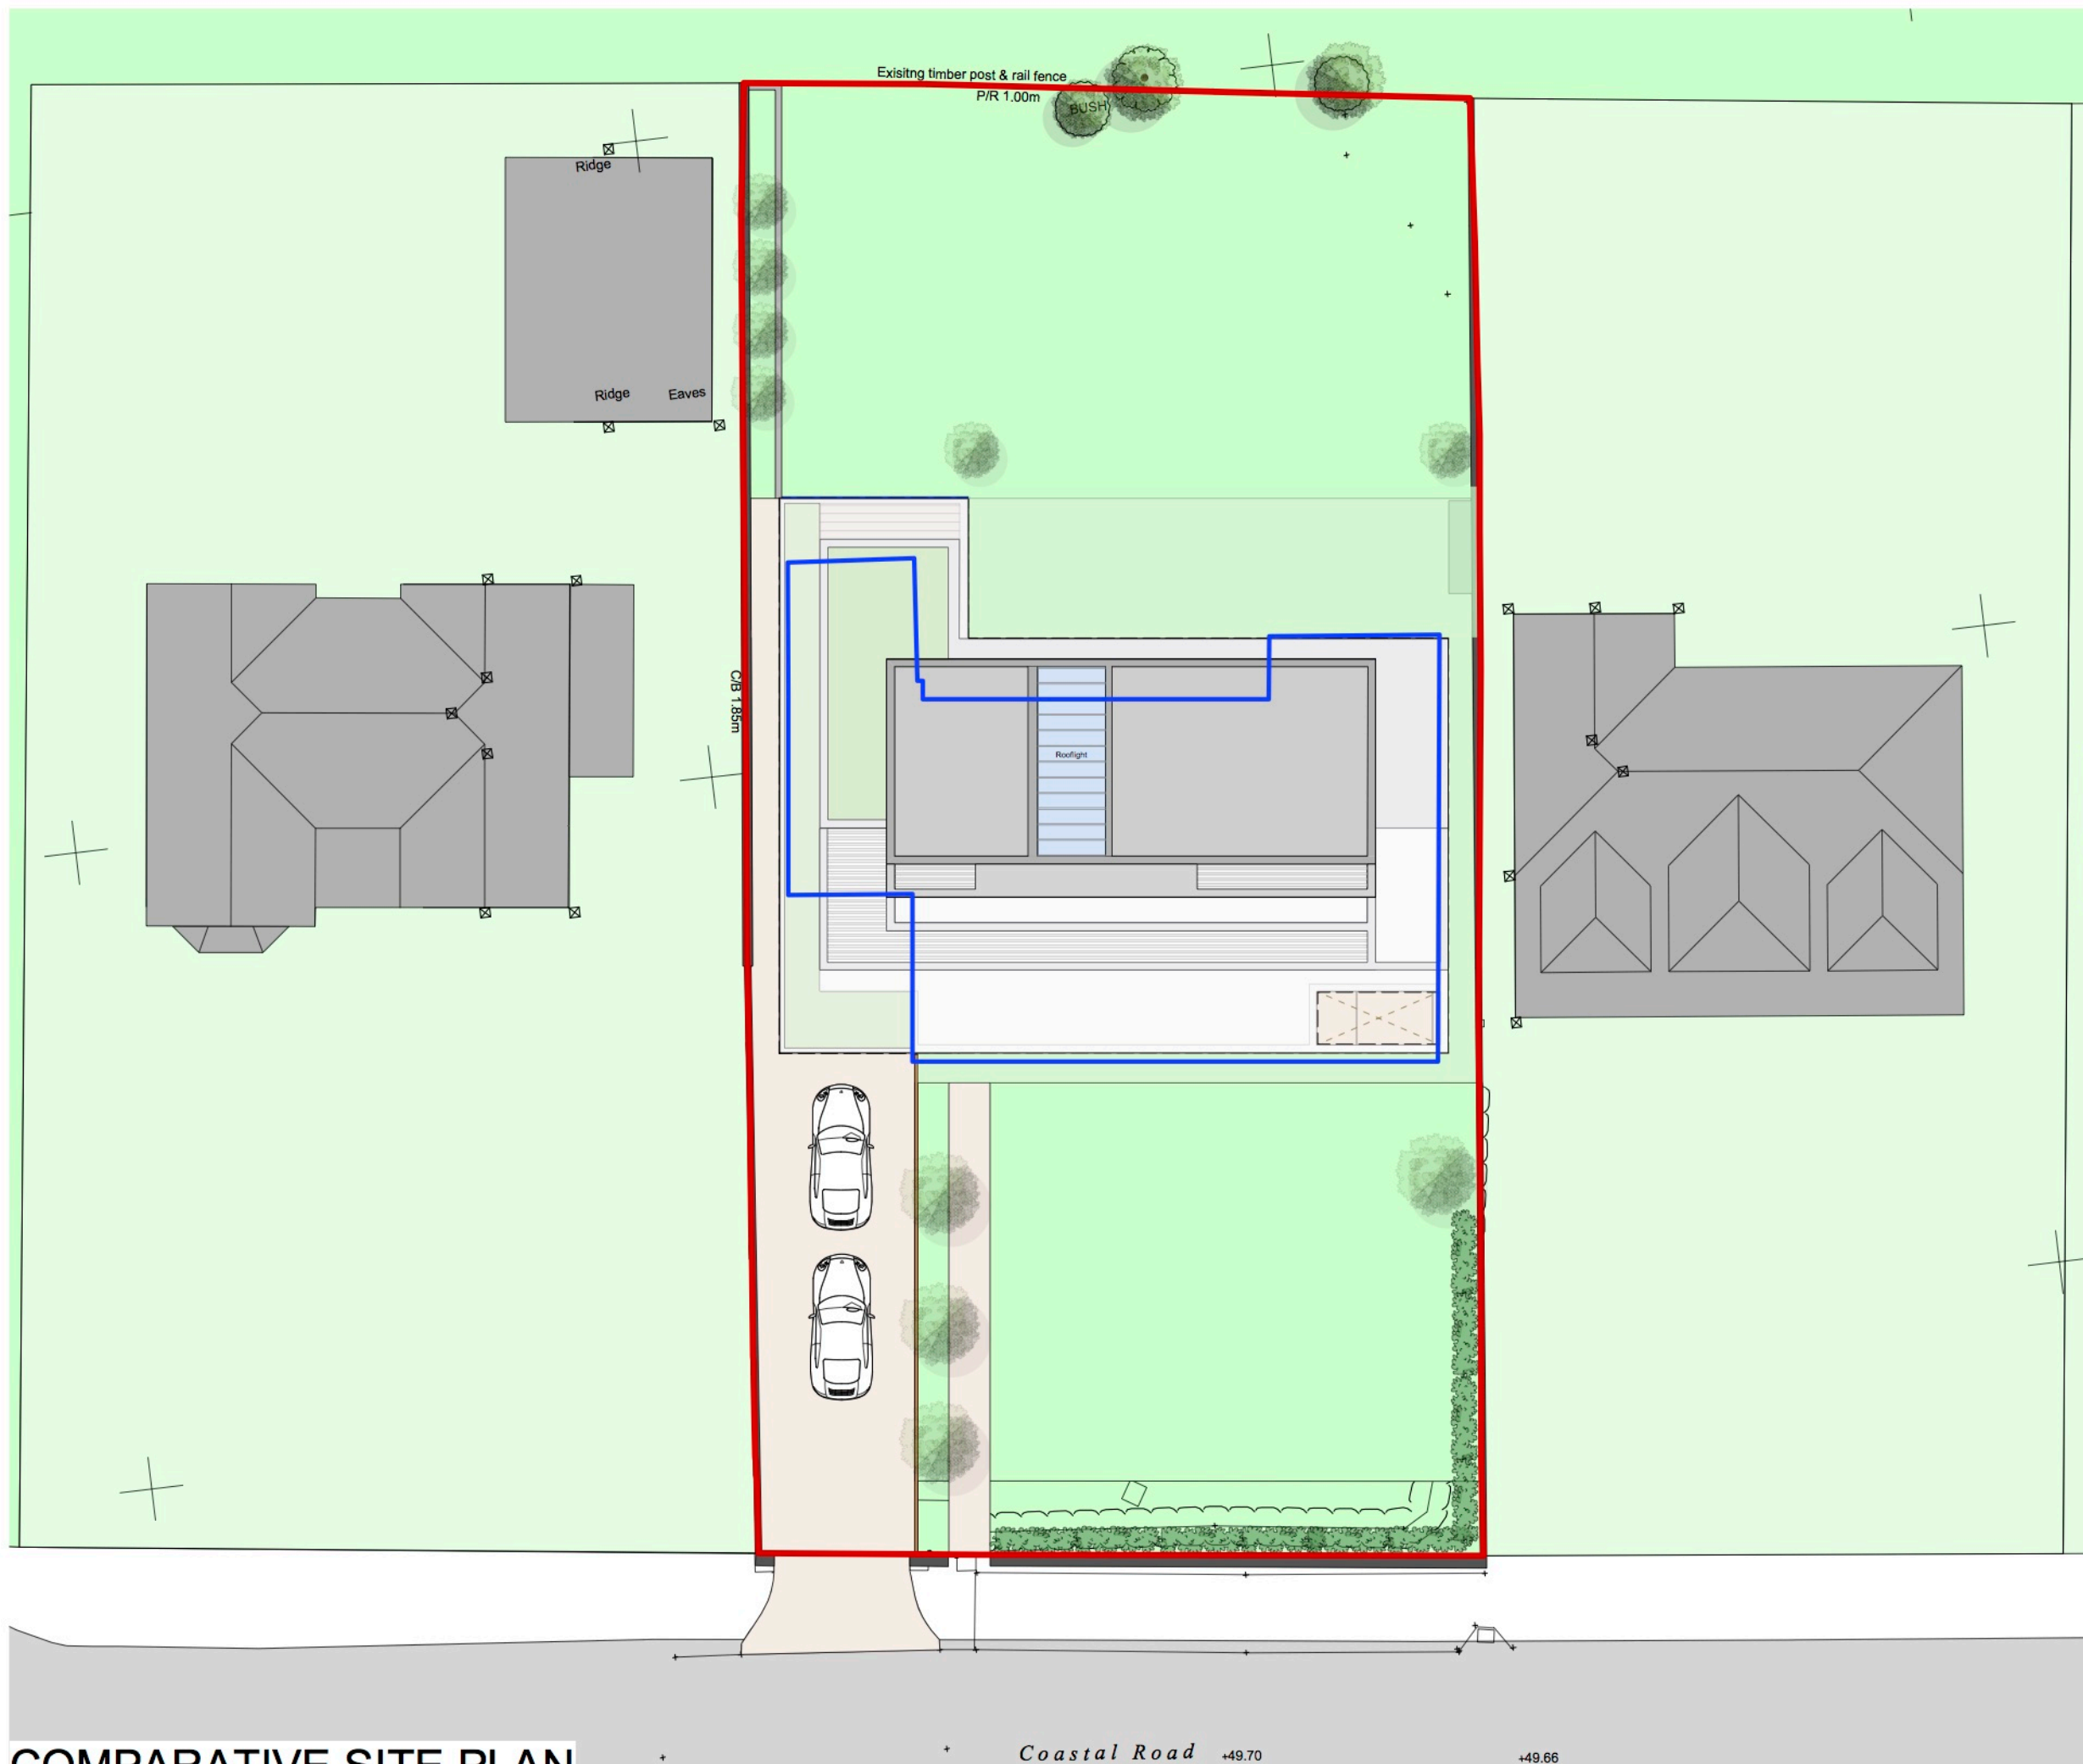

0 5m 10m



1:200 @ A3



KEY

APPLICATION BOUNDARY

EXISTING FOOTPRINT

PLANNING

REV.	DATE	DESCRIPTION
------	------	-------------

PROJECT
14 COASTAL ROAD
EAST PRESTON
BN16 1SJ

DRAWING
COMPARATIVE SITE PLAN

CLIENT
MR & MRS CLARKE

SCALE 1:200 @A3	DRAWN -
--------------------	------------

DATE JUNE 2017	CHECKED -
-------------------	--------------

DRAWING No 1717 PL1-13

© copyright retained

WAMM
consulting

Architecture & Building Consultants

WAMM Consulting Limited
Bury House, 1-3 Bury Street, Guildford, Surrey, GU2 4AW
www.wammconsulting.com
+44 (0)1483 825700

COMPARATIVE SITE PLAN

Coastal Road +49.70

+49.66