




PROPOSED WEST ELEVATION

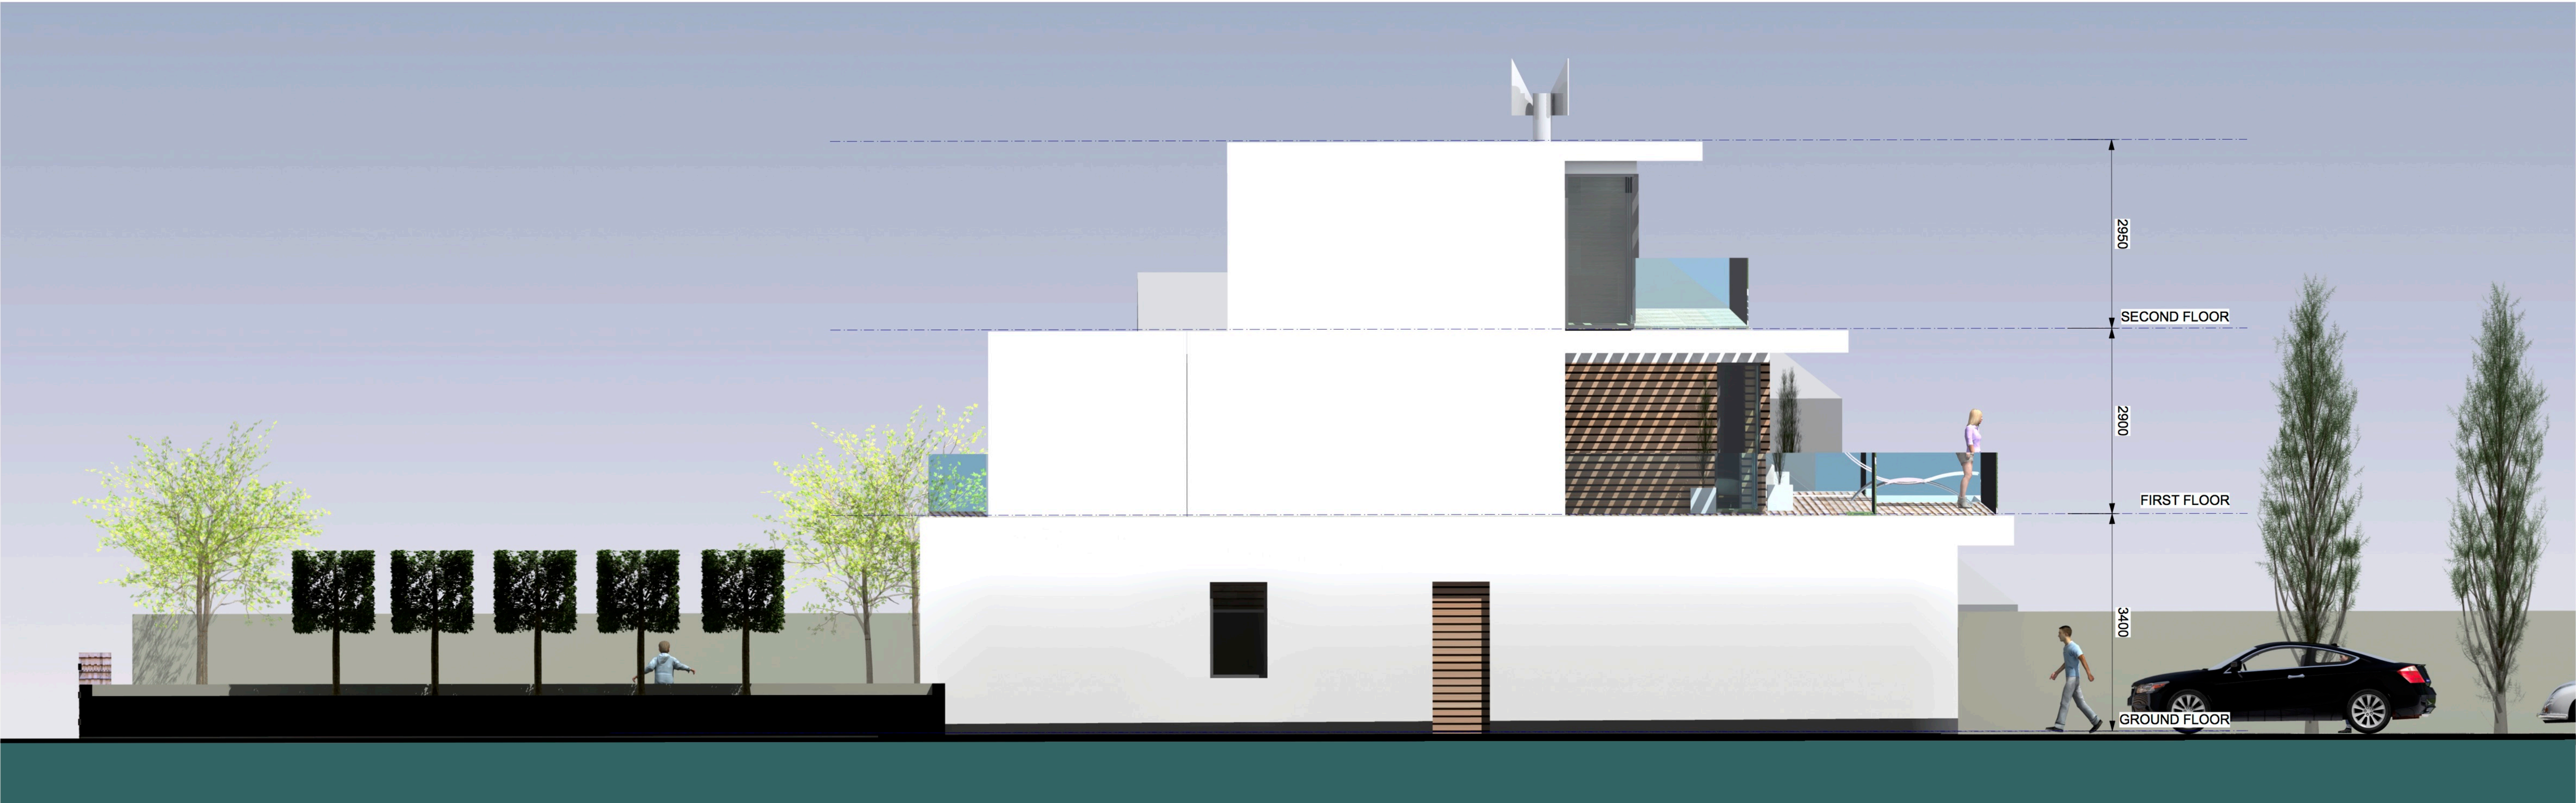

PROPOSED NORTH ELEVATION

PLANNING

REV.	DATE	DESCRIPTION
PROJECT		
14 COASTAL ROAD EAST PRESTON BN16 1SJ		
DRAWING		
PROPOSED WEST & NORTH ELEVATIONS		
CLIENT		
MRS & MR CLARKE		
SCALE		DRAWN
1:50 @ A1 / 1:100 @A3		
DATE		CHECK
JUNE 2017		
DRAWING No.		REVISION
1714- PL1-10		C
© copyright retained		

WAMM
consulting

Architecture & Building Consultants

WAMM Consulting Limited.
www.wammconsulting.com
m.mauriz@wammconsultants.com
1-3 Bury Street, Guildford, Surrey, GU2 4AW

+44 (0)1483825700
+44 (0)7537478197