



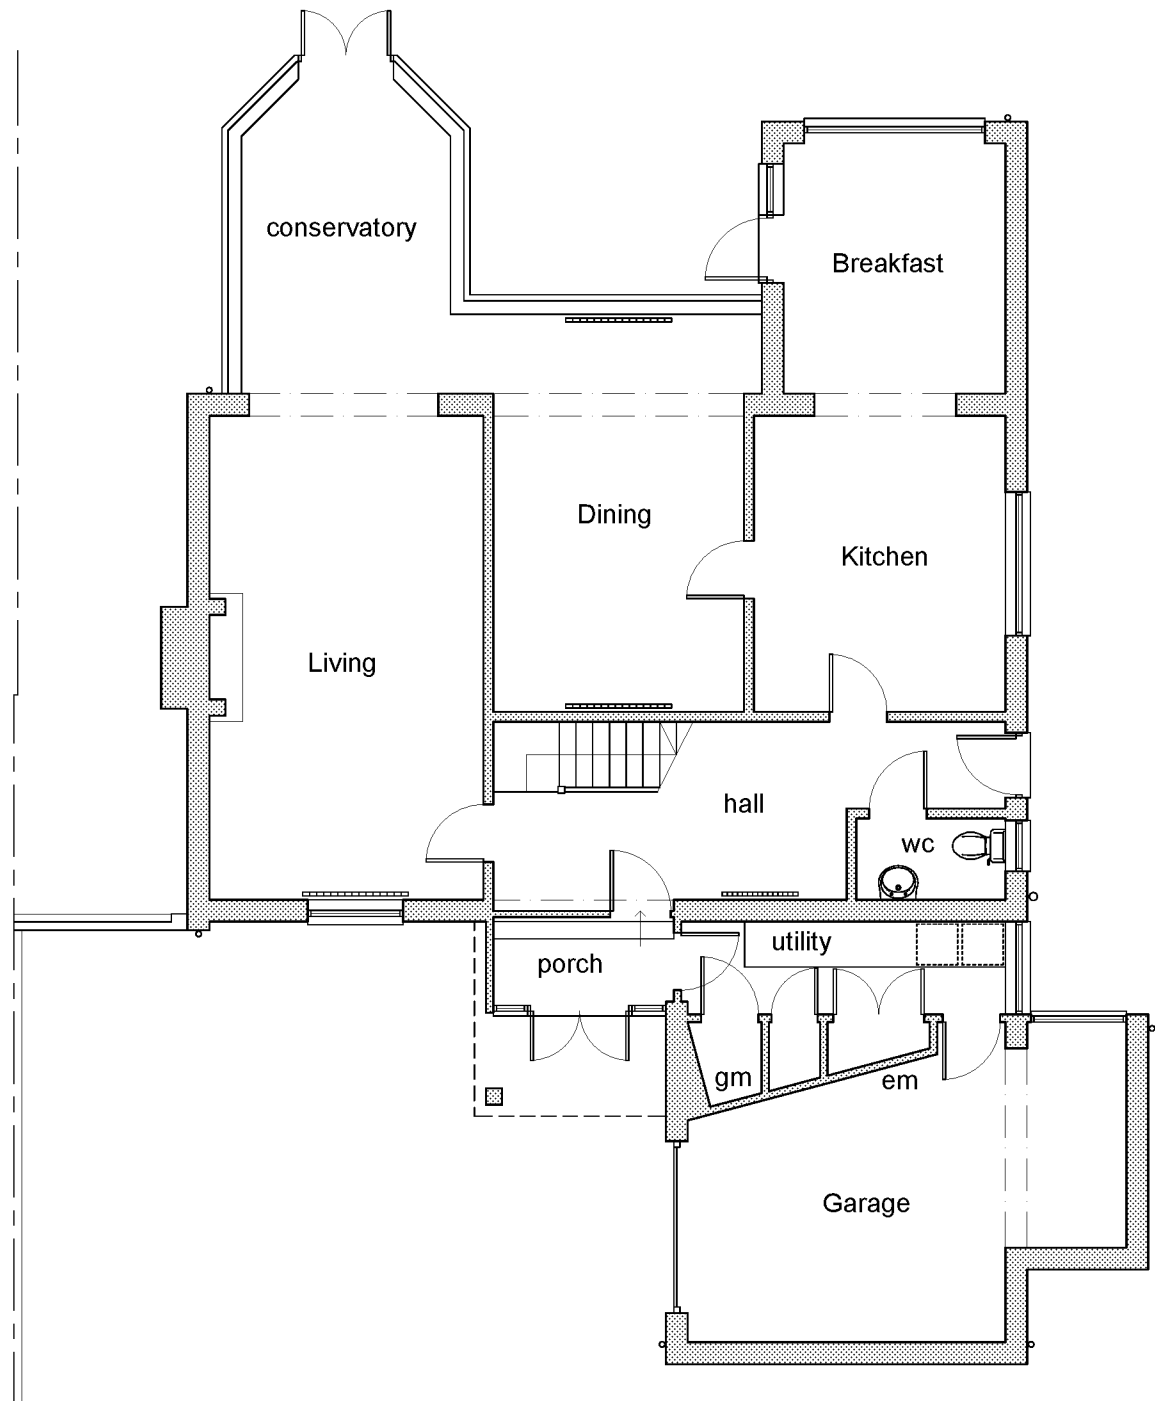

Existing Ground Floor
1:100 @ A3

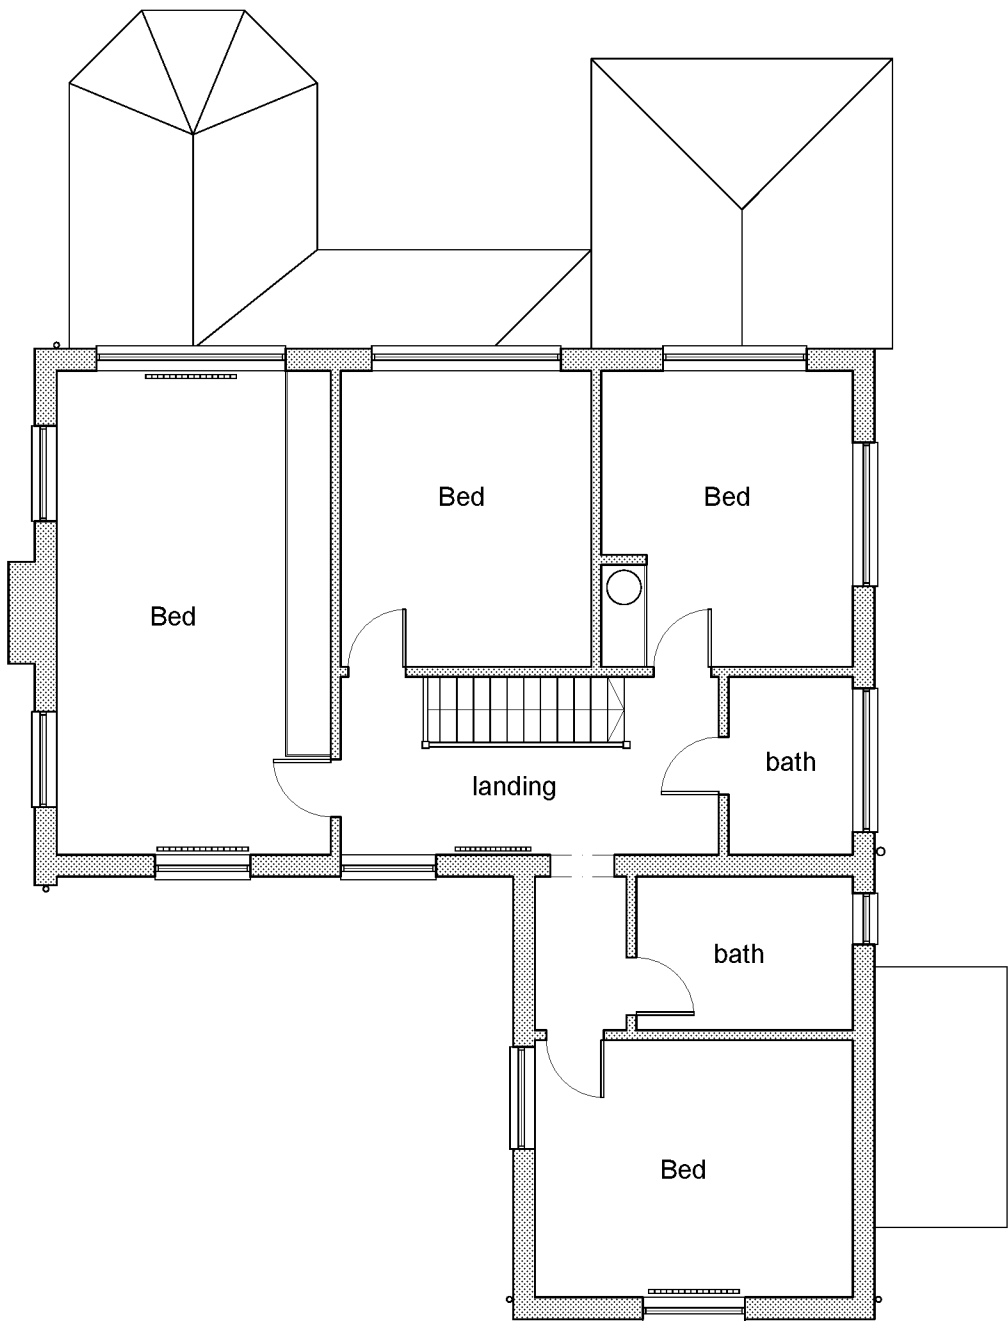

Existing First Floor
1:100 @ A3

client	project	drawing	date	drawn	drawing no	revision
Mr & Mrs Quaife	Extension at 58 Golden Avenue East Preston, BN16 1QX	Existing Floor Plans	Jul 18	pd	0264 / 100	-
			scale	CAD file name:		
			1:100 @ A3			

No dimensions to be scaled from drawing except for planning purposes. The contractor should check all dimensions on site.

Peter Davey Ltd
construction consultants

49 Park Drive
Rustington
West Sussex BN16 3DY
Tel: 01903 773105
Mob: 07941 402217
Email: peterdavey67@btinternet.com