



Proposed East Elevation (front)
1:100 @ A3



Proposed South Elevation (side)
1:100 @ A3



Proposed West Elevation (rear)
1:100 @ A3

Vertical tile hanging,
colour to match main
roof.

Facing brick to match
existing.


Material Schedule:

Walls:
Facing brick to match existing.
Vertical tile hanging, colour to match
main roof.

Roof:
Double roman profile tile to match
existing.

New Doors/Windows:
White uPVC personnel door &
windows.
Re-use existing garage door.

Rainwater Goods:
Black uPVC.

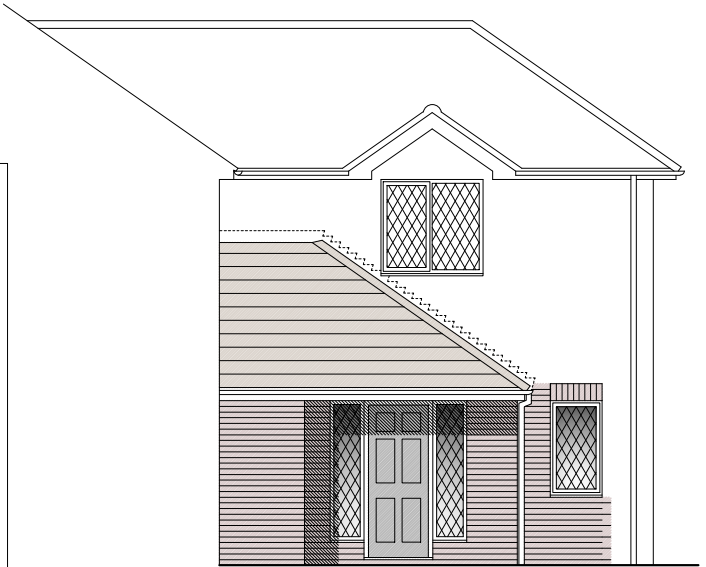

Proposed South Elevation of Porch
1:100 @ A3

Rev A. 10.08.18 Minor amendments.

client	project	drawing	date	drawn	drawing no	revision
Mr & Mrs Quaife	Extension at 58 Golden Avenue East Preston, BN16 1QX	Proposed Elevations	Jul 18	pd	0264 / 104	A
			scale 1:100 @ A3	CAD file name:		

No dimensions to be scaled from drawing except for planning purposes. The contractor should check all dimensions on site.

Peter Davey Ltd
construction consultants

49 Park Drive
Rustington
West Sussex BN16 3DY
Tel: 01903 773105
Mob: 07941 402217
Email: peterdavey67@btinternet.com