



ARUN DISTRICT COUNCIL				
No.	K	2	10	
RECEIVED				

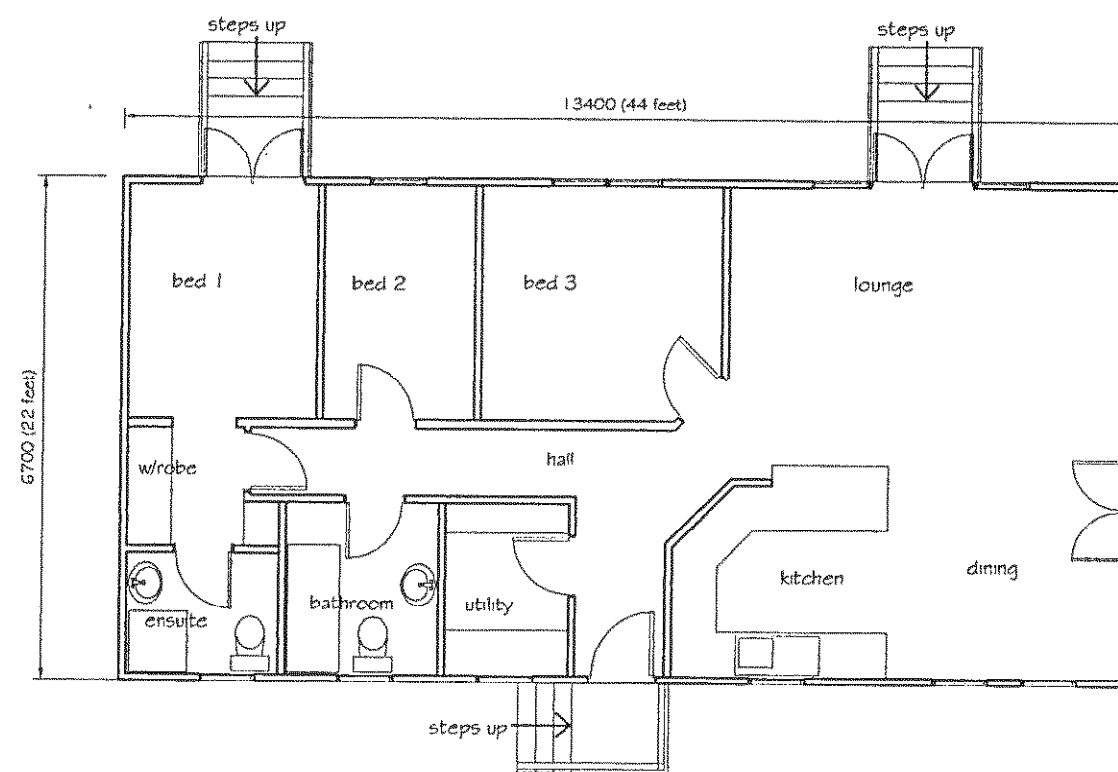

FLOOR PLAN

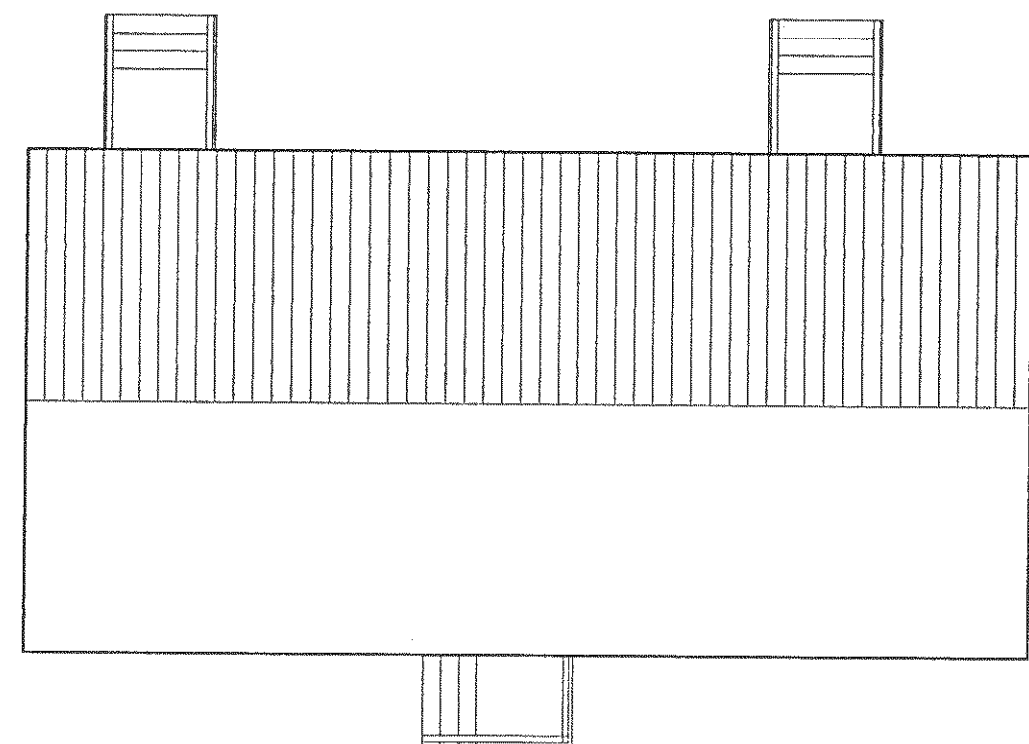

ROOF PLAN

DRAWING TITLE PROPOSED FLOOR & ROOF PLANS	DATE Jan 2010	DRAWING No. 2356/01	DAVID HALL ASSOCIATES ARCHITECTS 252 CHURCH LANE, LYMINSTER, LITTLEHAMPTON, WEST SUSSEX BN17 7QJ Tel:01903 884724
JOB TITLE Peak Lane, Kingston Gorse - proposed caravan	SCALE 1:100		