




| ARUN DISTRICT COUNCIL |   |   |    |  |
|-----------------------|---|---|----|--|
| No.                   | K | 2 | 10 |  |
| RECEIVED              |   |   |    |  |

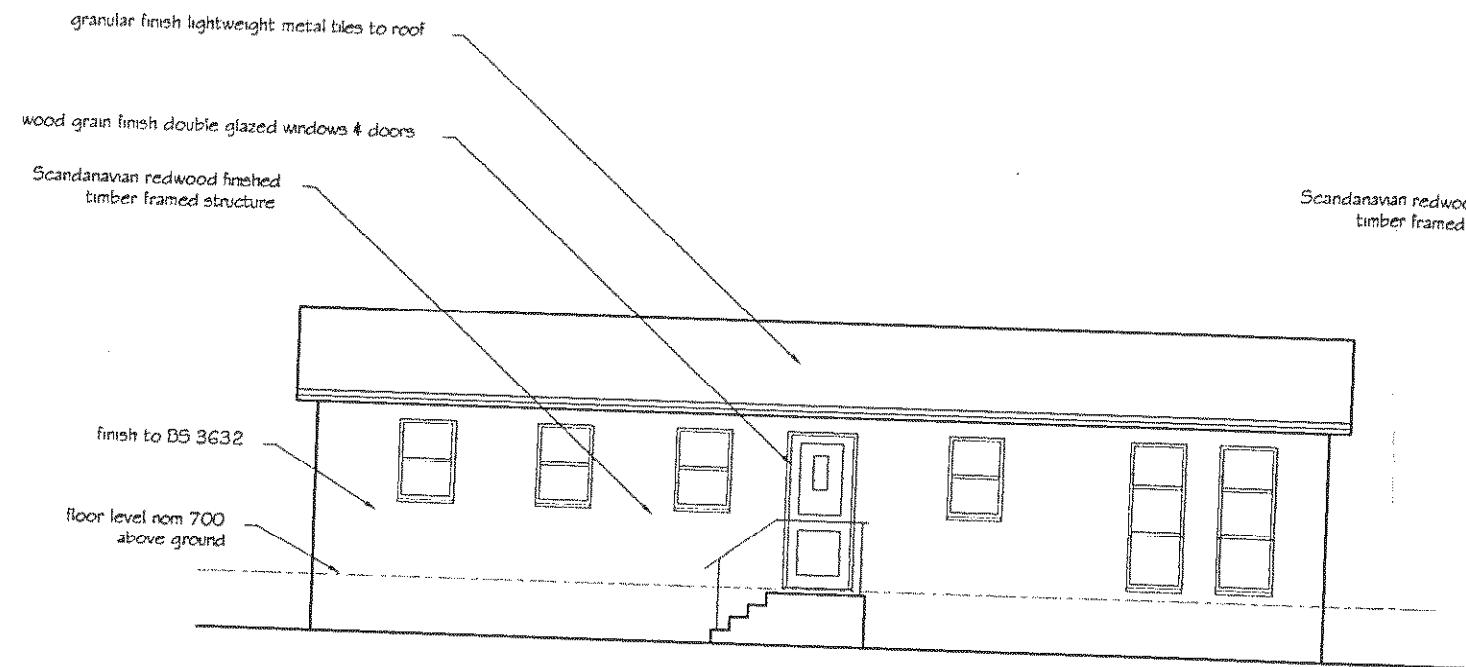


EAST ELEVATION

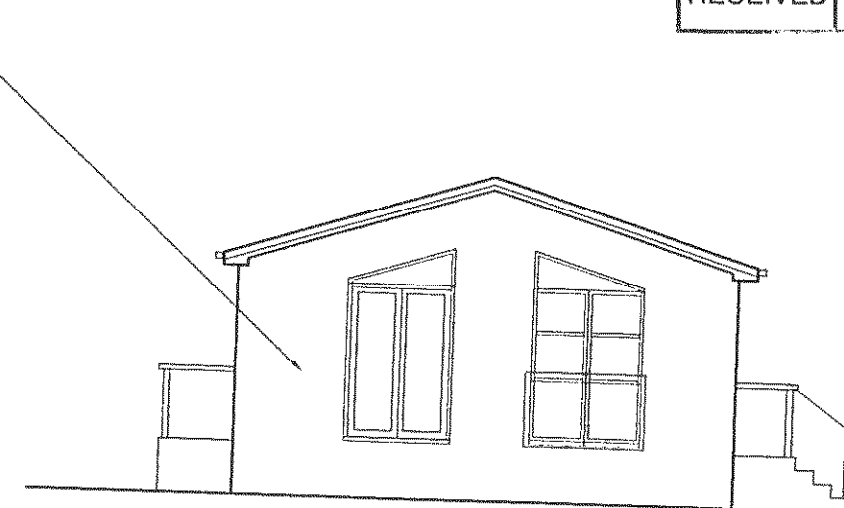


NORTH ELEVATION

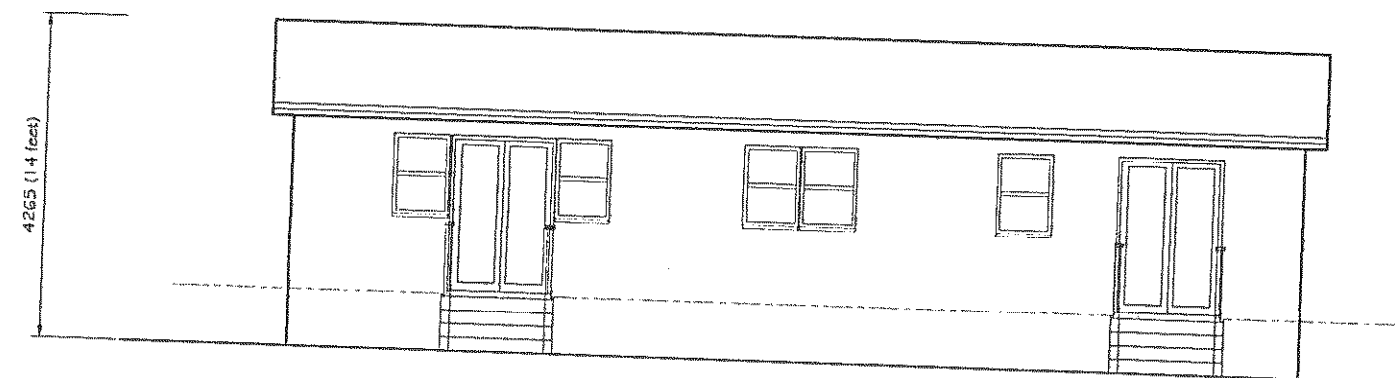

WEST ELEVATION

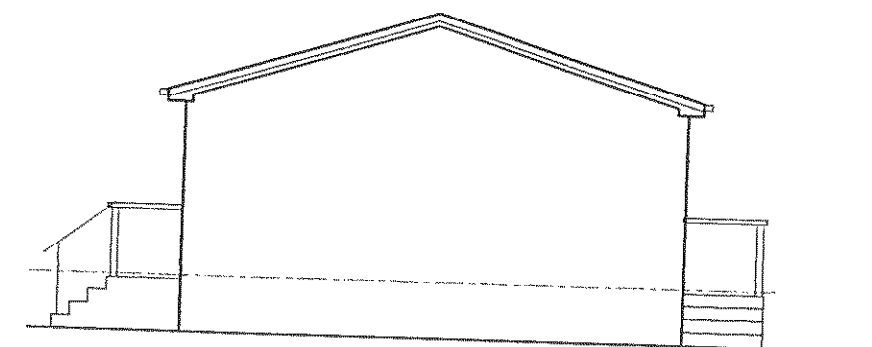

SOUTH ELEVATION

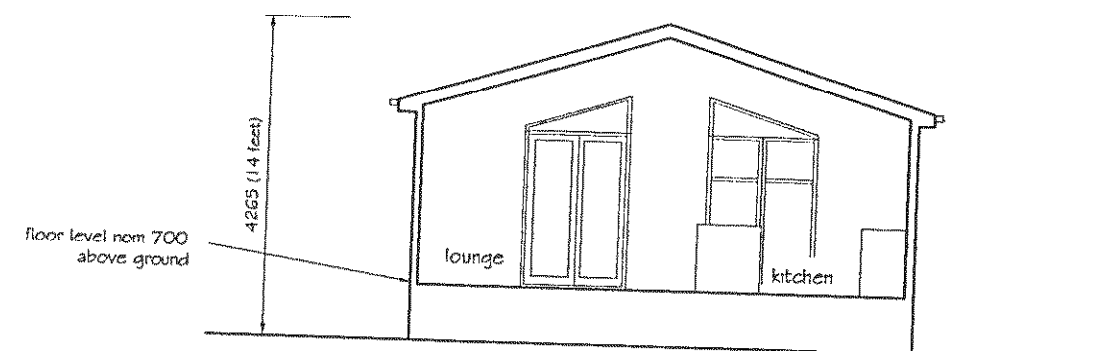

CROSS-SECTION

|                                                           |  |                  |                                   |   |
|-----------------------------------------------------------|--|------------------|-----------------------------------|---|
| DRAWING TITLE<br><b>PROPOSED ELEVATIONS &amp; SECTION</b> |  | DATE<br>Jan 2010 | DRAWING No.<br><br><b>2356/02</b> | <b>DAVID HALL ASSOCIATES</b><br>ARCHITECTS<br>252 CHURCH LANE, LYMINSTER,<br>LITTLEHAMPTON,<br>WEST SUSSEX BN17 7QJ<br>Tel: 01903 884724 |
| JOB TITLE<br>Peak Lane, Kingston Gorse - proposed caravan |  | SCALE<br>1:100   |                                   |   |