



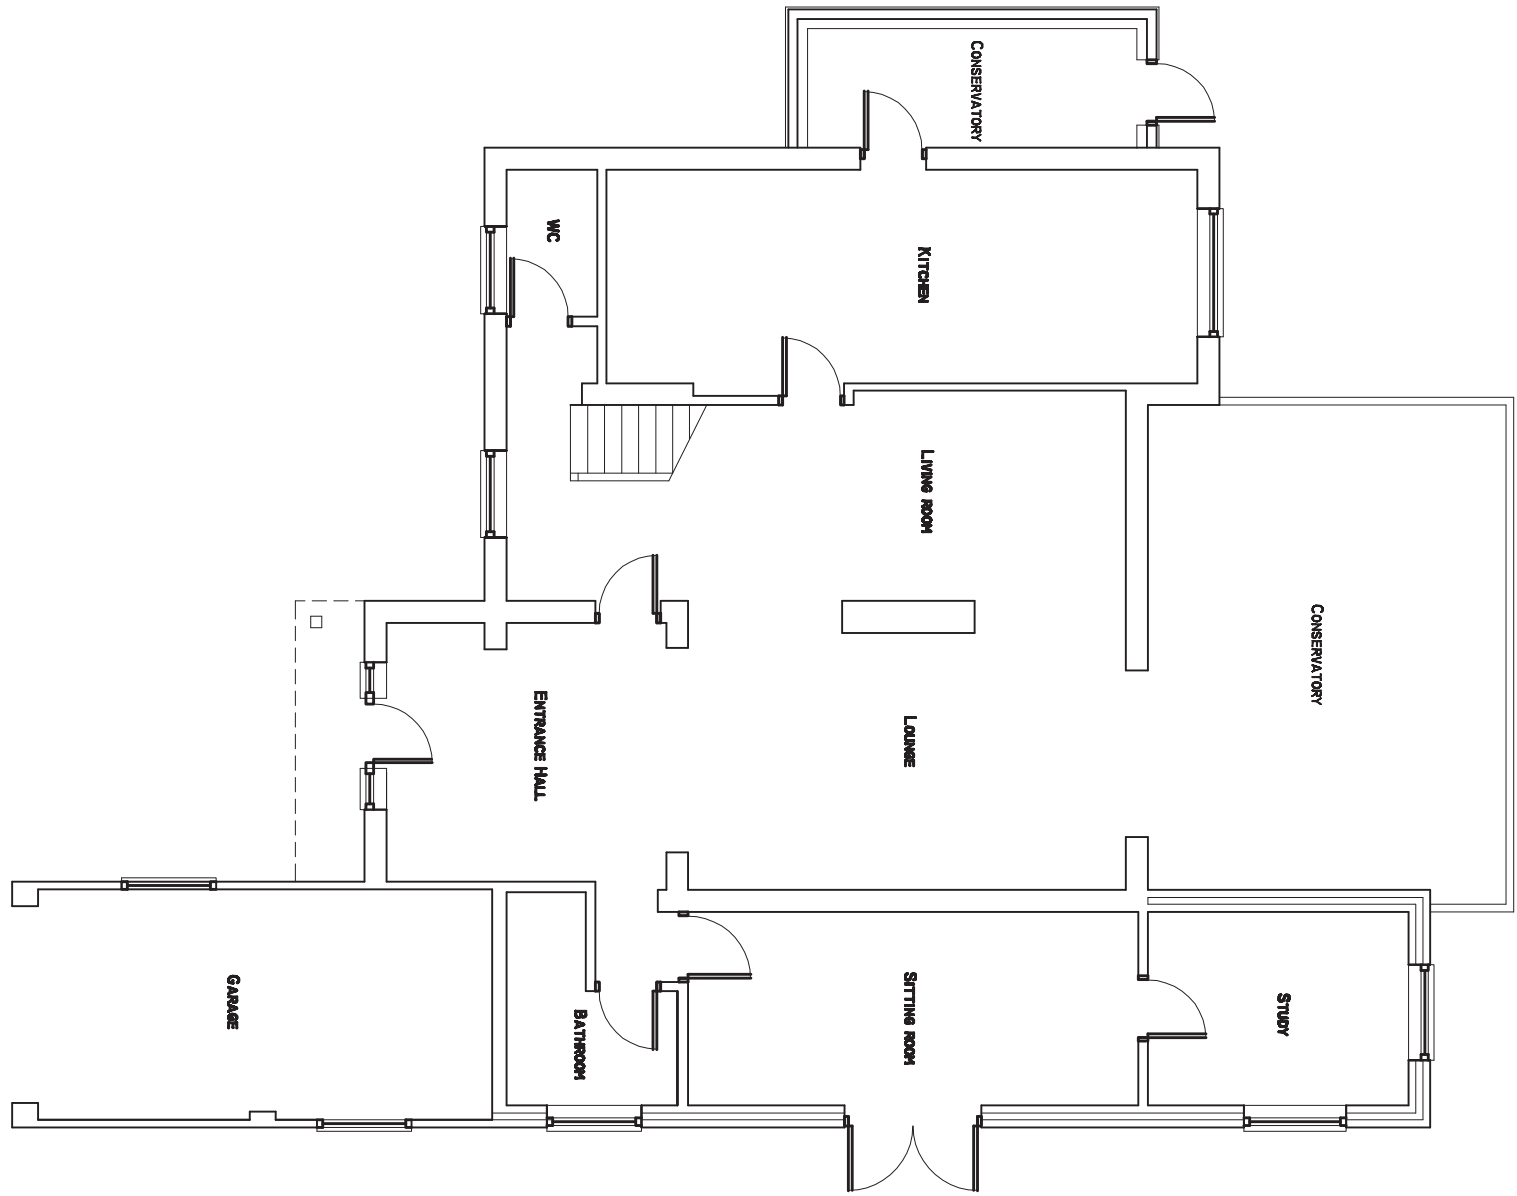

EXISTING GROUND FLOOR PLAN SCALE 1:100

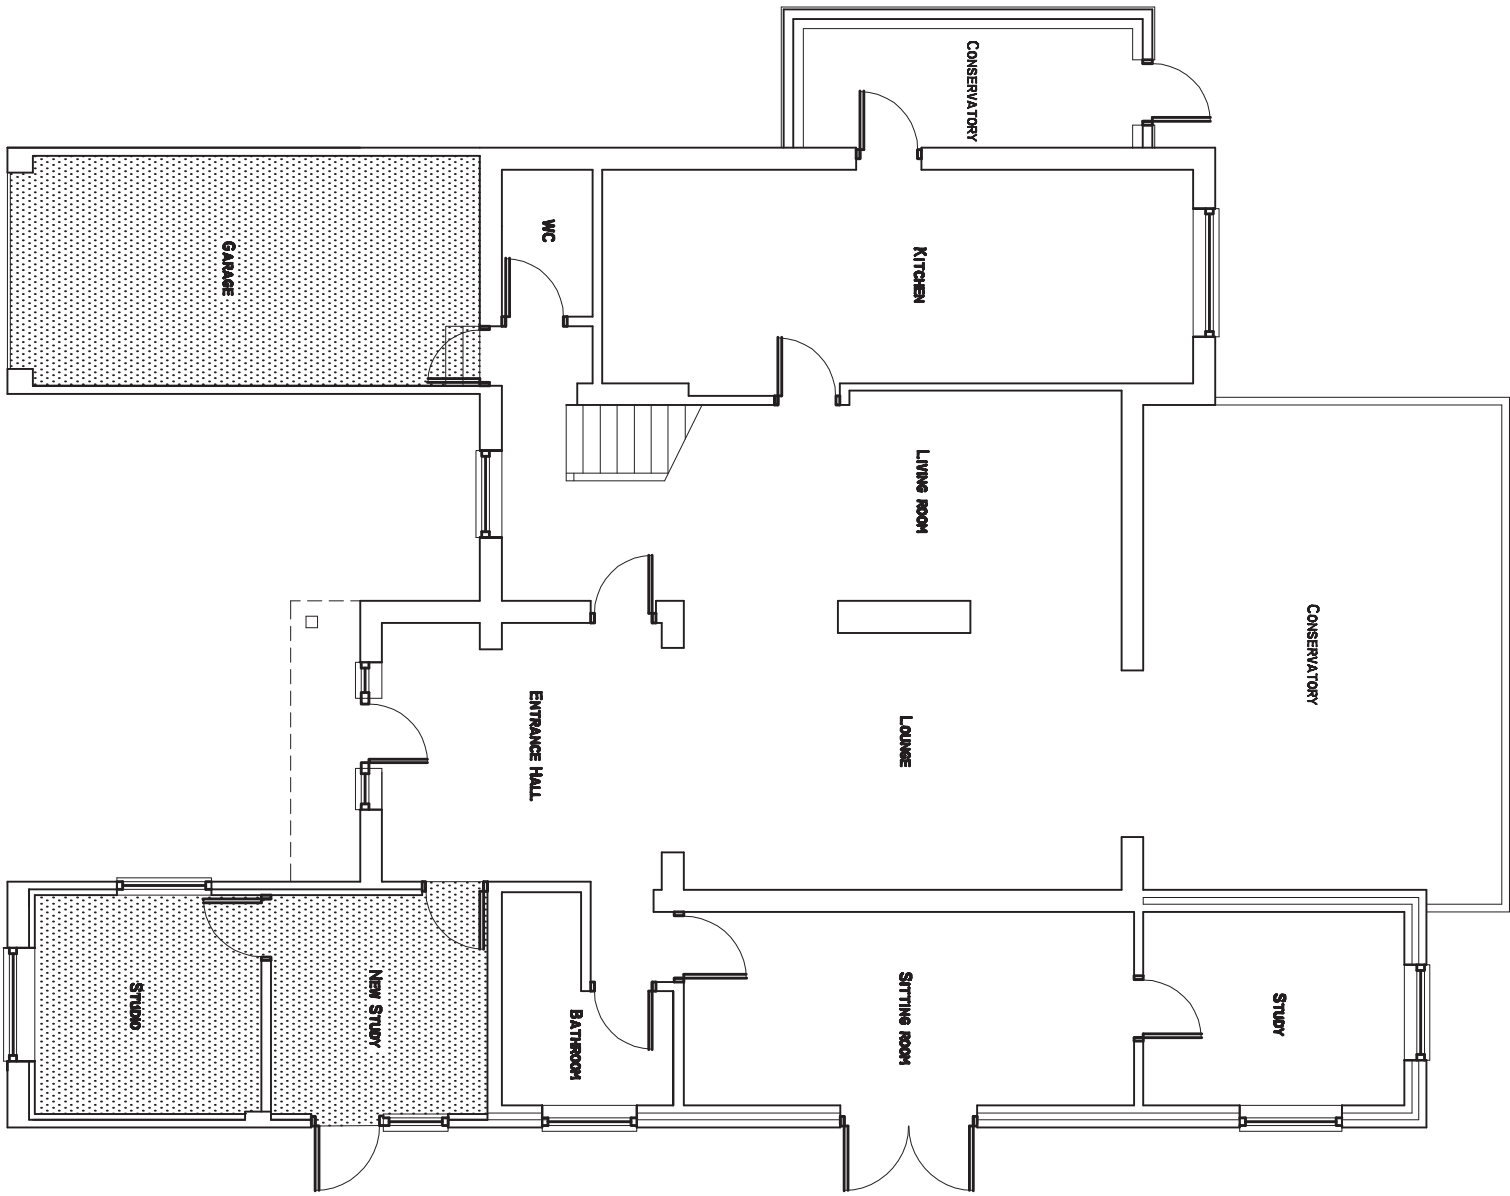


PROPOSED GROUND FLOOR PLAN SCALE 1:100



EXISTING FIRST FLOOR PLAN SCALE 1:100



PROPOSED FIRST FLOOR PLAN SCALE 1:100

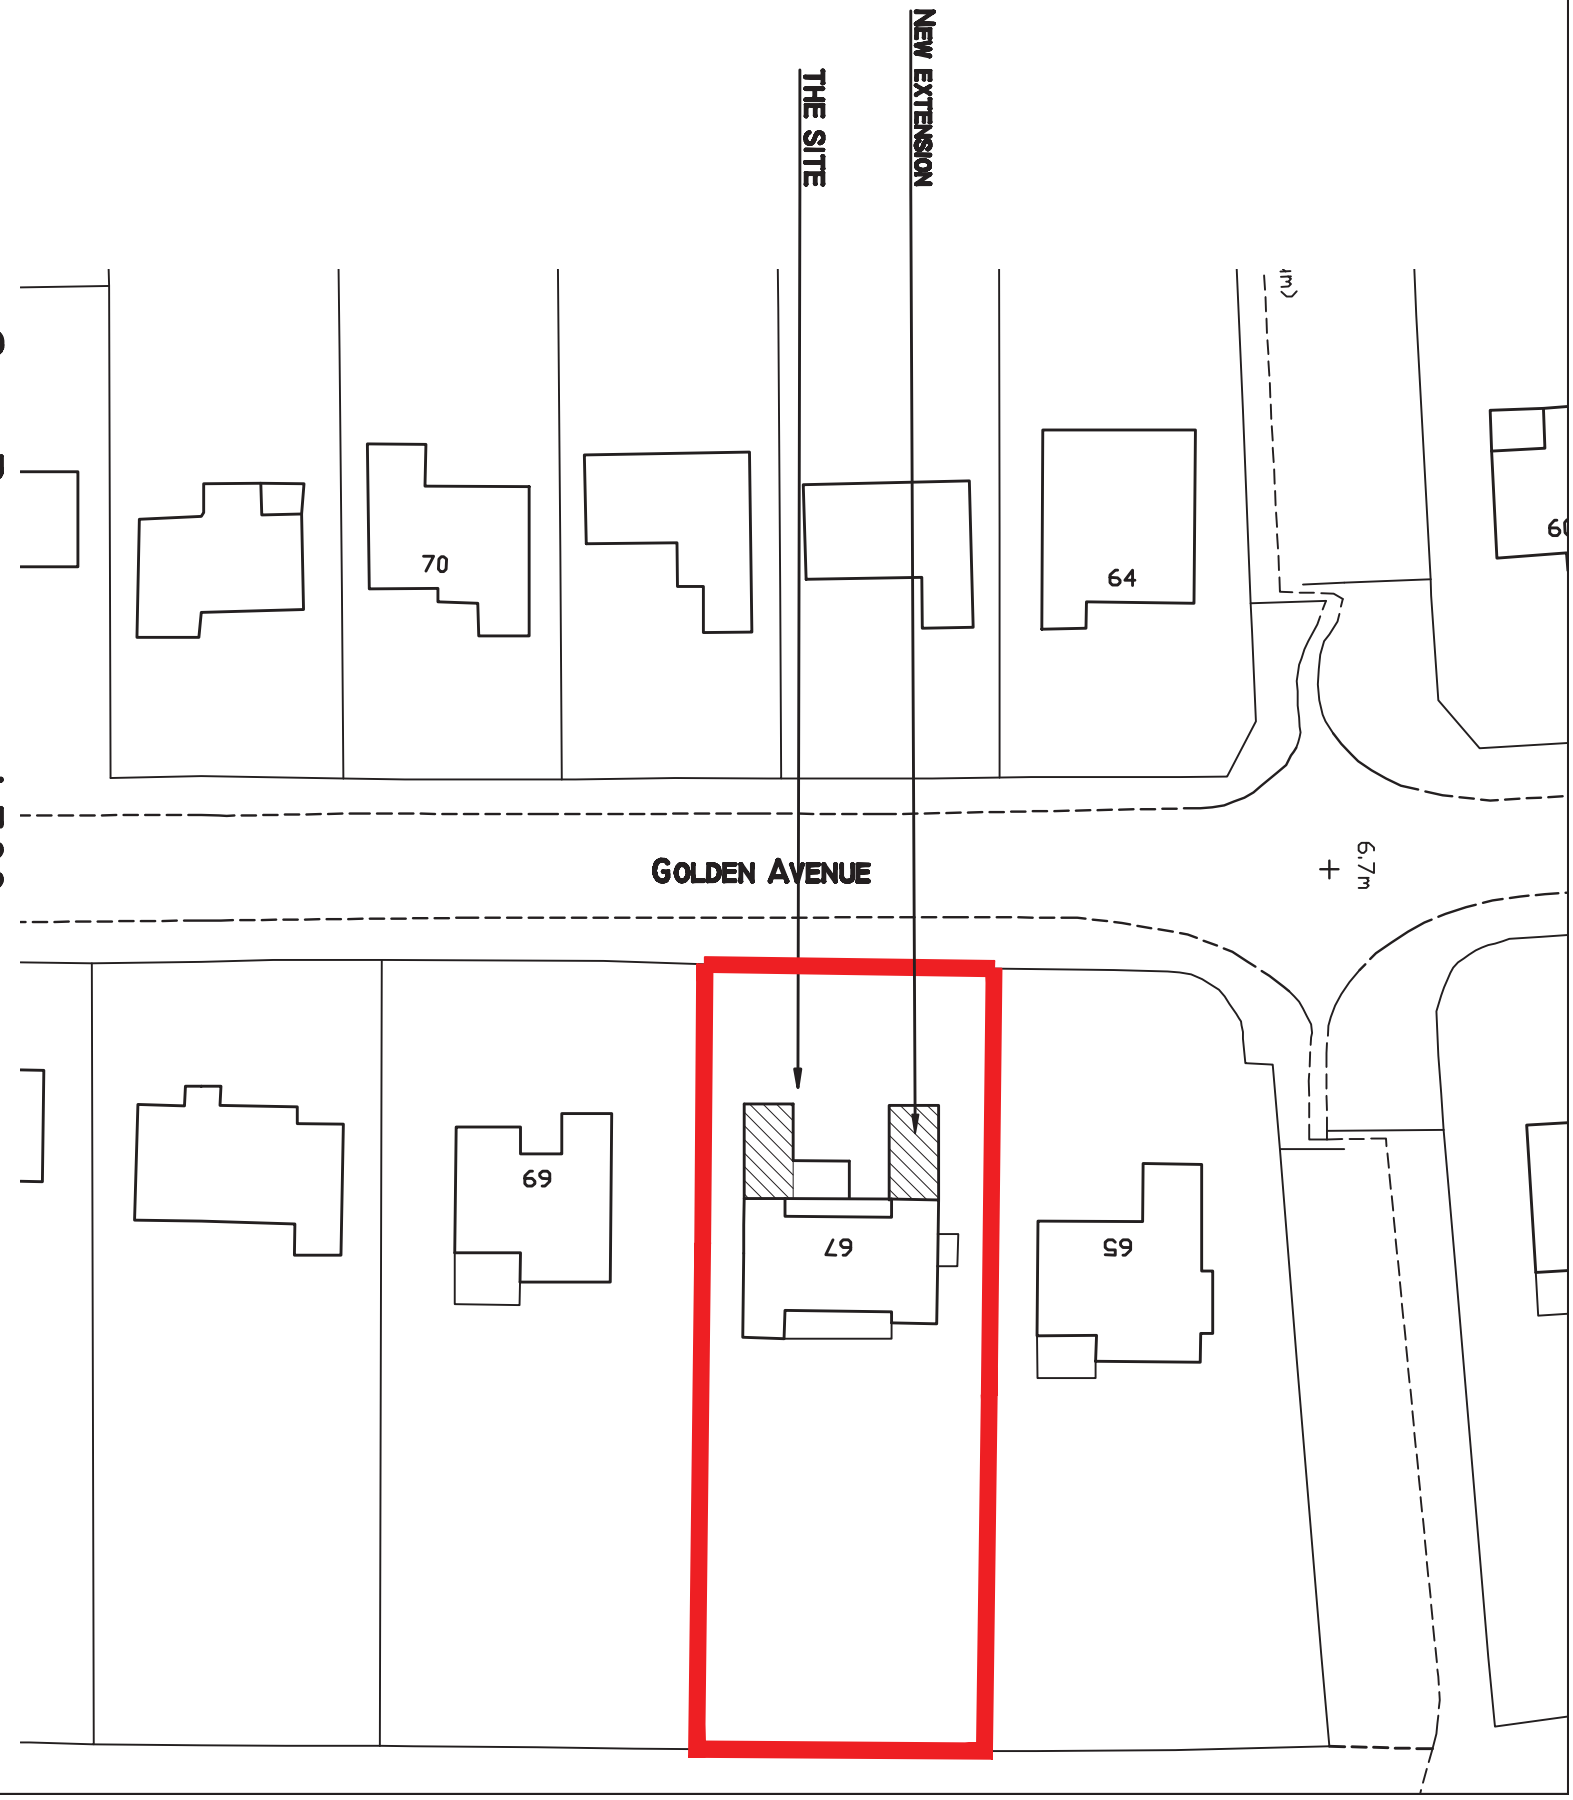


SITE PLAN SCALE 1:500




LOCATION PLAN SCALE 1:250

01	planning revised	04.04.12
----	------------------	----------

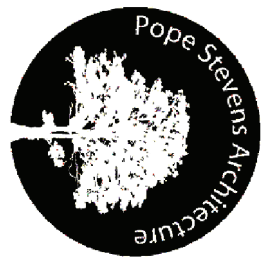

Pope Stevens Architecture Ltd.
Crossways | 2 Beach Avenue
Chichester | West Sussex | PO19 3DR
Telephone: 01243 782 796
Email: pope.stevens@btinternet.com

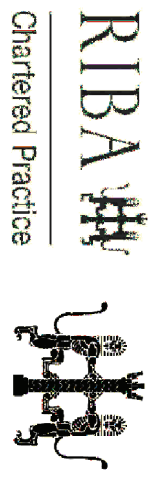

Chartered Practice

Project
67 Golden Avenue
East Preston BN16 10X
Extension and alteration

Drawing
Planning Application
Location, Site, Floor Plans

Date	Drawn by	Scale
Feb 12	CDP	
Revision		
DPAC01		01