


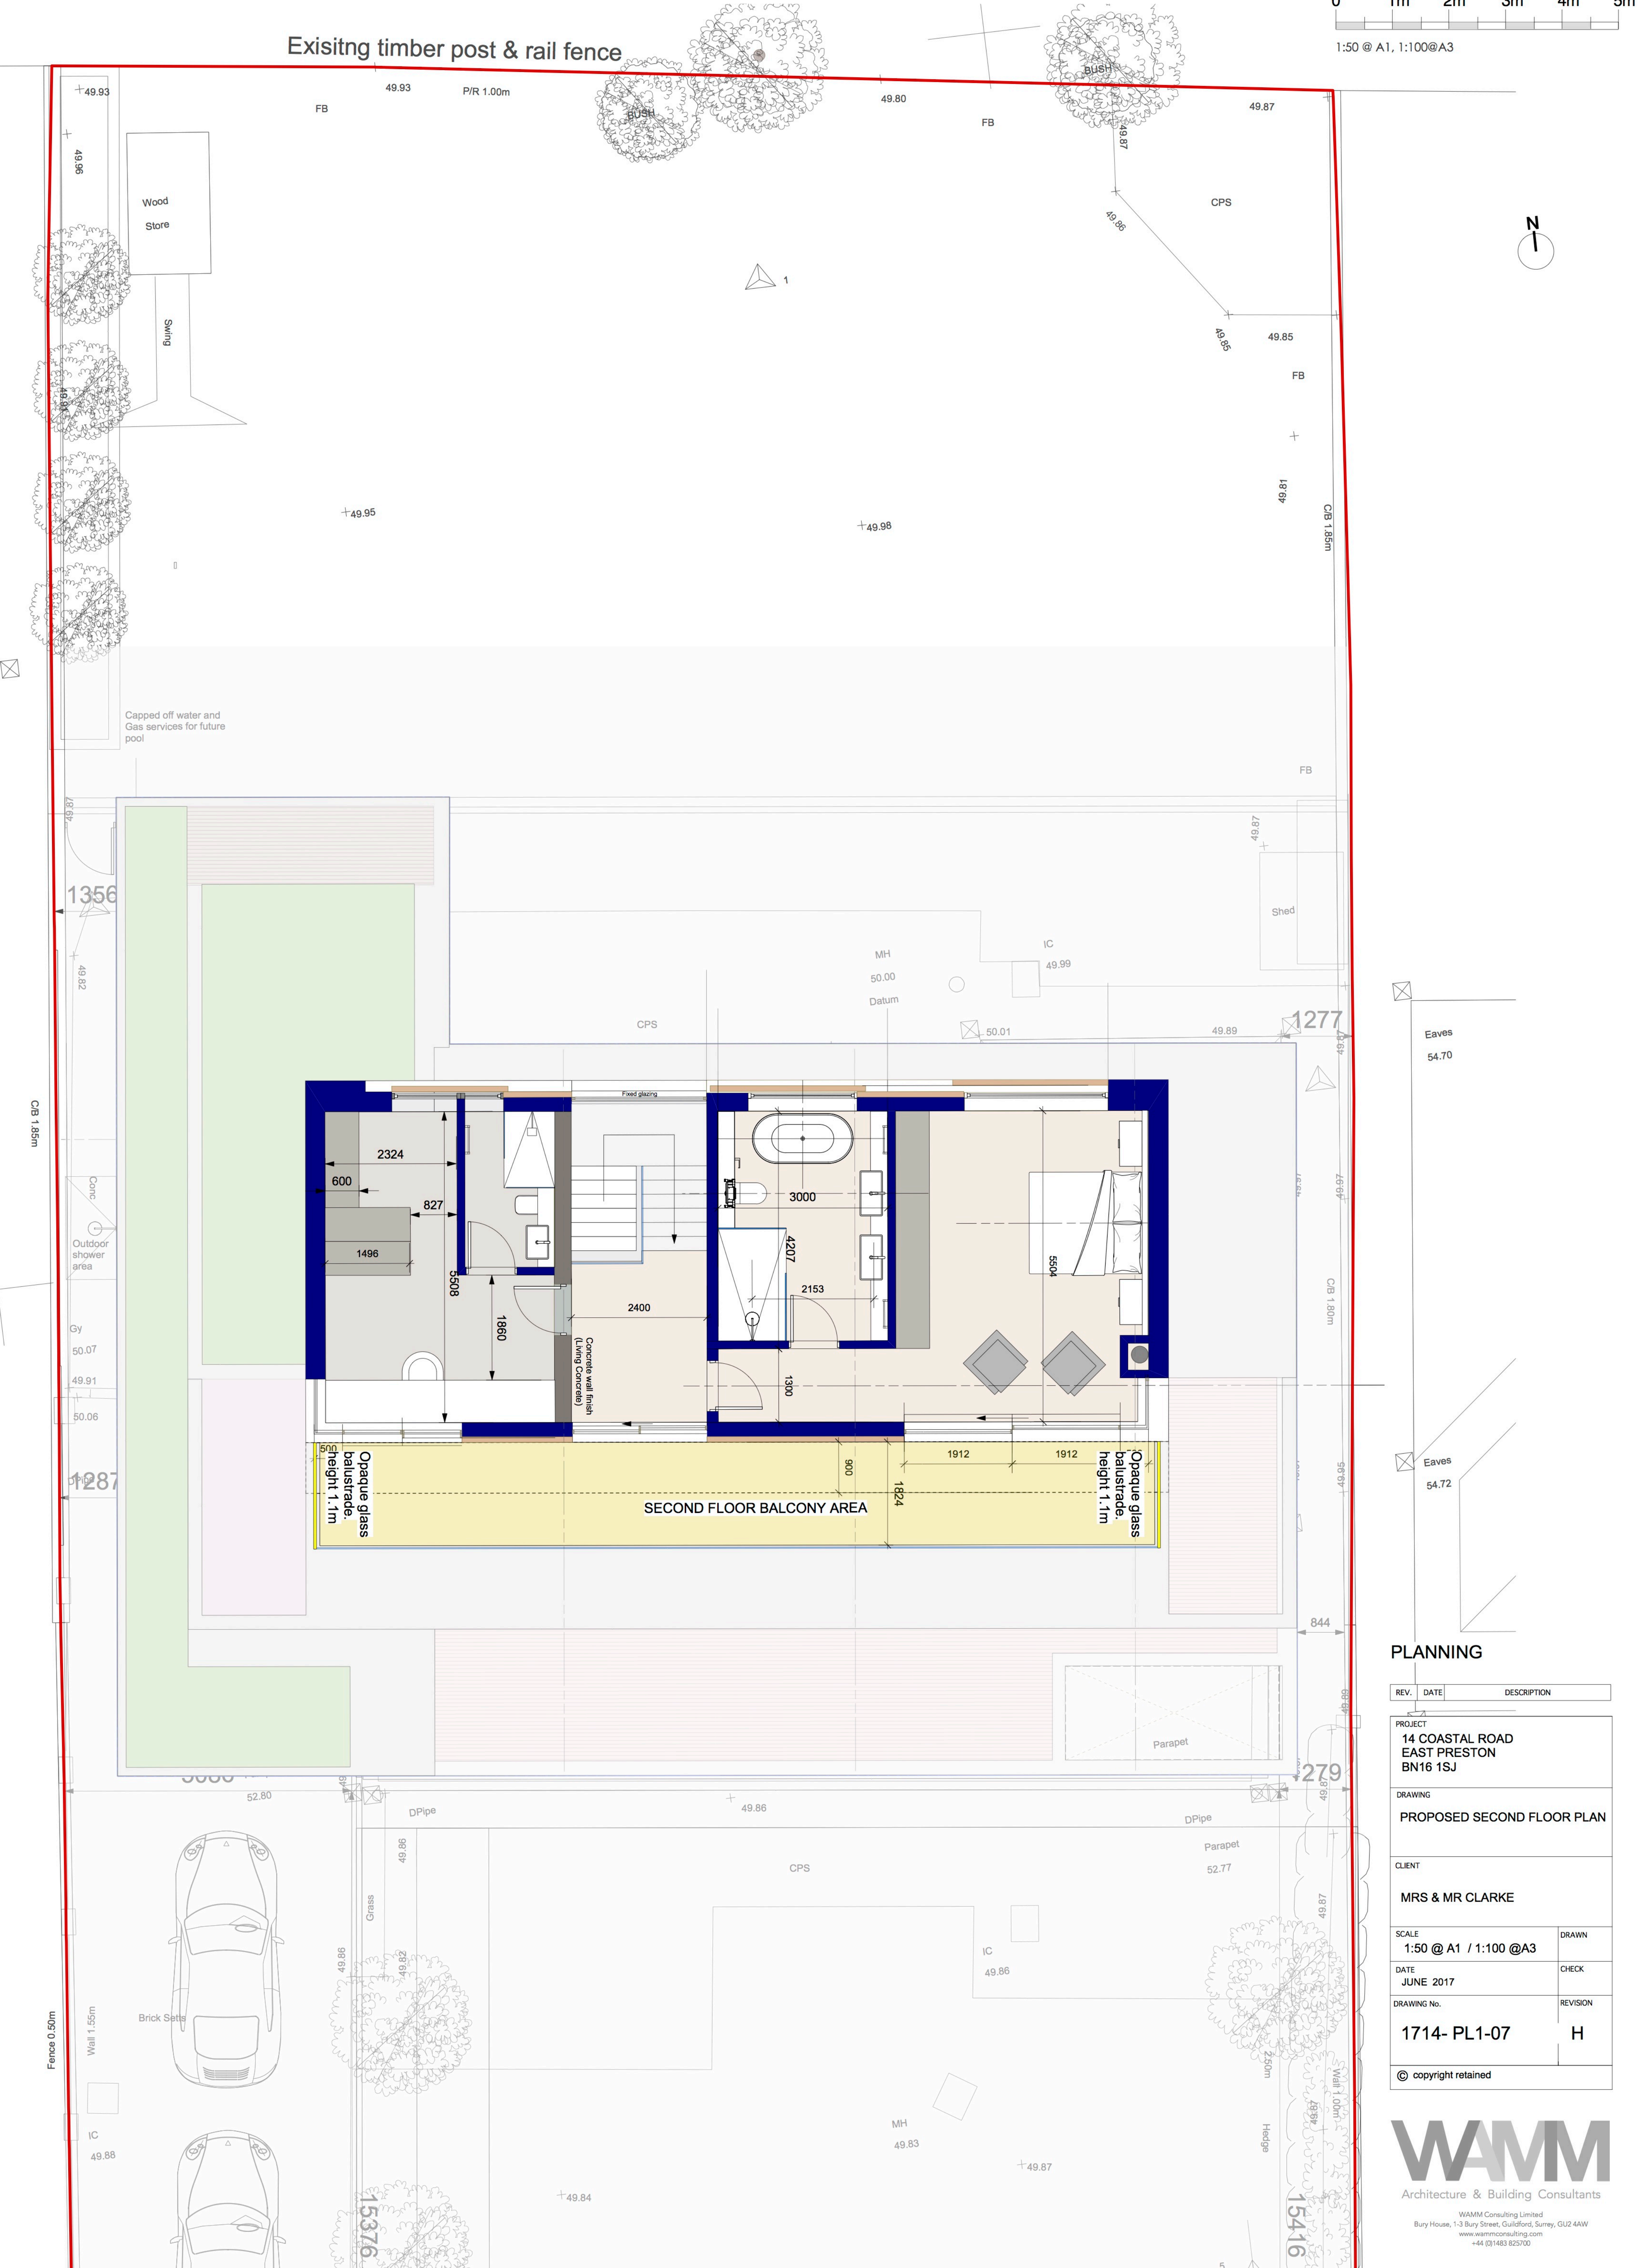

PROPOSED SECOND FLOOR PLAN

PLANNING

REV.	DATE	DESCRIPTION
PROJECT 14 COASTAL ROAD EAST PRESTON BN16 1SJ		
DRAWING PROPOSED SECOND FLOOR PLAN		
CLIENT MRS & MR CLARKE		
SCALE 1:50 @ A1 / 1:100 @A3	DRAWN	
DATE JUNE 2017	CHECK	
DRAWING No. 1714- PL1-07	REVISION H	
© copyright retained		

WAMM
Architecture & Building Consultants

WAMM Consulting Limited
Bury House, 1-3 Bury Street, Guildford, Surrey, GU2 4AW
www.wammconsulting.com
+44 (0)1483 825700