


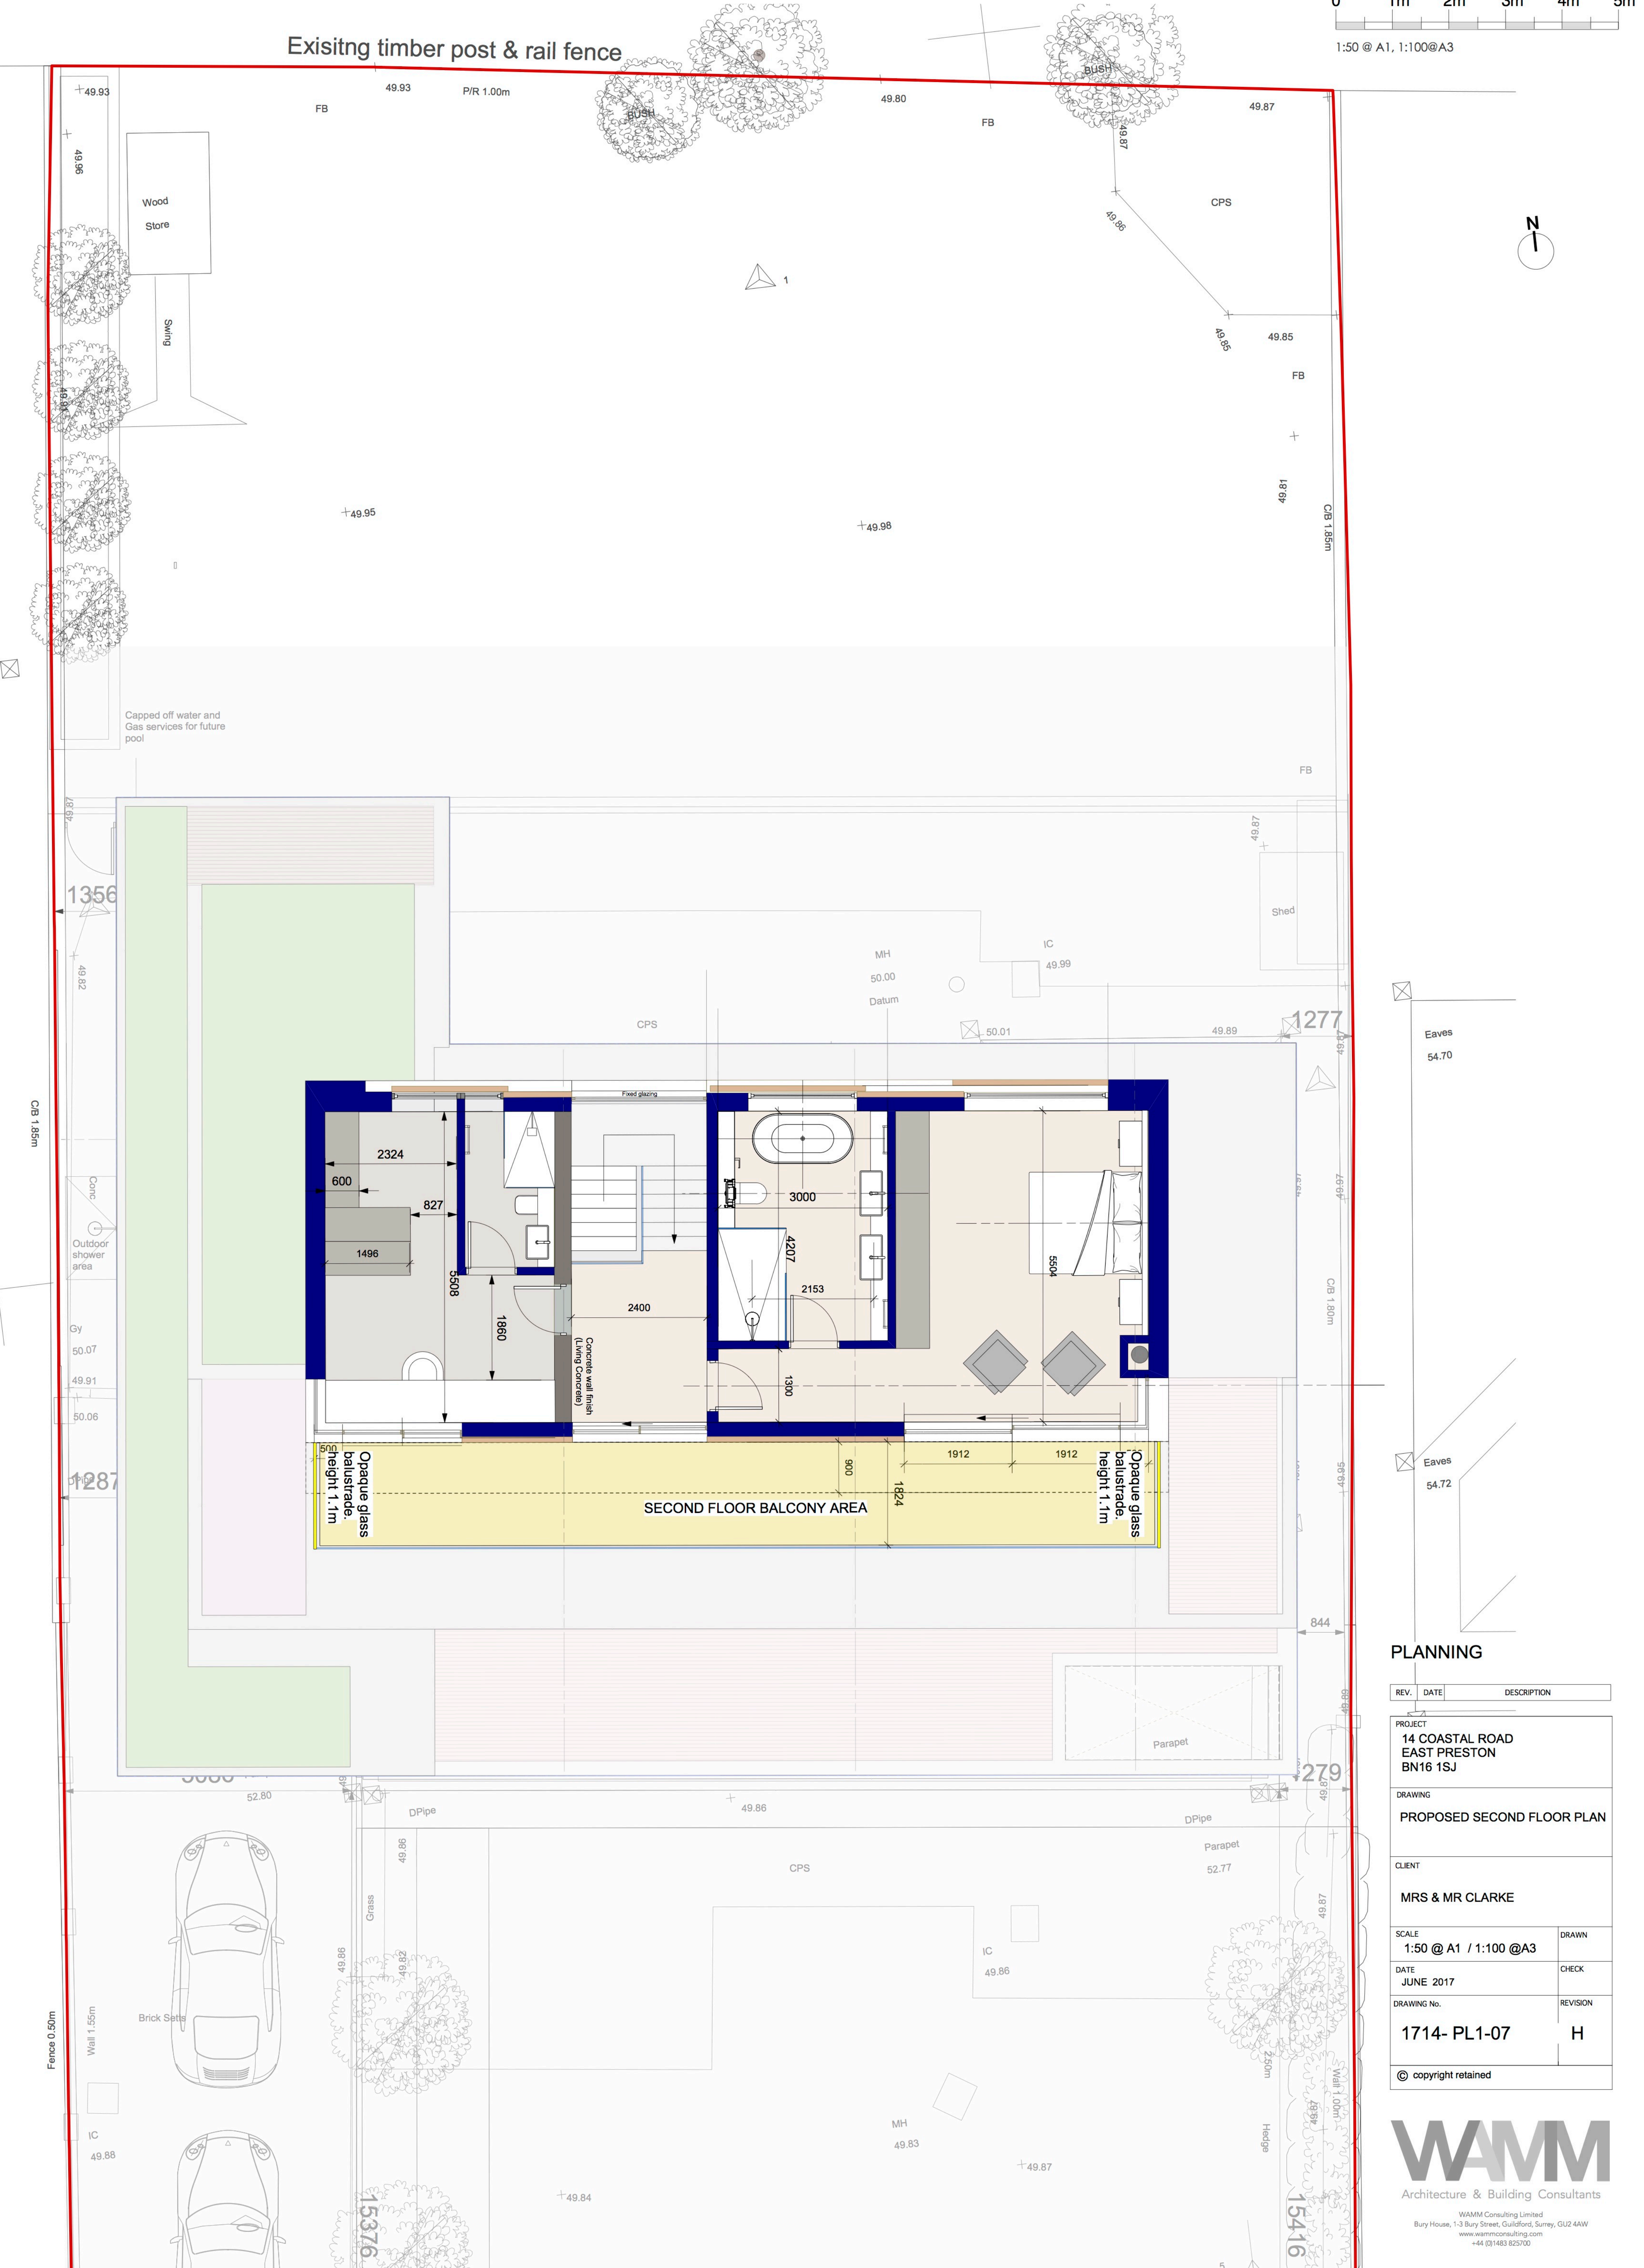

PROPOSED SECOND FLOOR PLAN

**PLANNING**

| REV.                                                            | DATE                 | DESCRIPTION |
|-----------------------------------------------------------------|----------------------|-------------|
| PROJECT<br><b>14 COASTAL ROAD<br/>EAST PRESTON<br/>BN16 1SJ</b> |                      |             |
| DRAWING<br><b>PROPOSED SECOND FLOOR PLAN</b>                    |                      |             |
| CLIENT<br><b>MRS &amp; MR CLARKE</b>                            |                      |             |
| SCALE<br><b>1:50 @ A1 / 1:100 @A3</b>                           | DRAWN                |             |
| DATE<br><b>JUNE 2017</b>                                        | CHECK                |             |
| DRAWING No.<br><b>1714- PL1-07</b>                              | REVISION<br><b>H</b> |             |
| © copyright retained                                            |                      |             |

**WAMM**  
Architecture & Building Consultants

WAMM Consulting Limited  
Bury House, 1-3 Bury Street, Guildford, Surrey, GU2 4AW  
www.wammconsulting.com  
+44 (0)1483 825700