




PROPOSED EAST ELEVATION

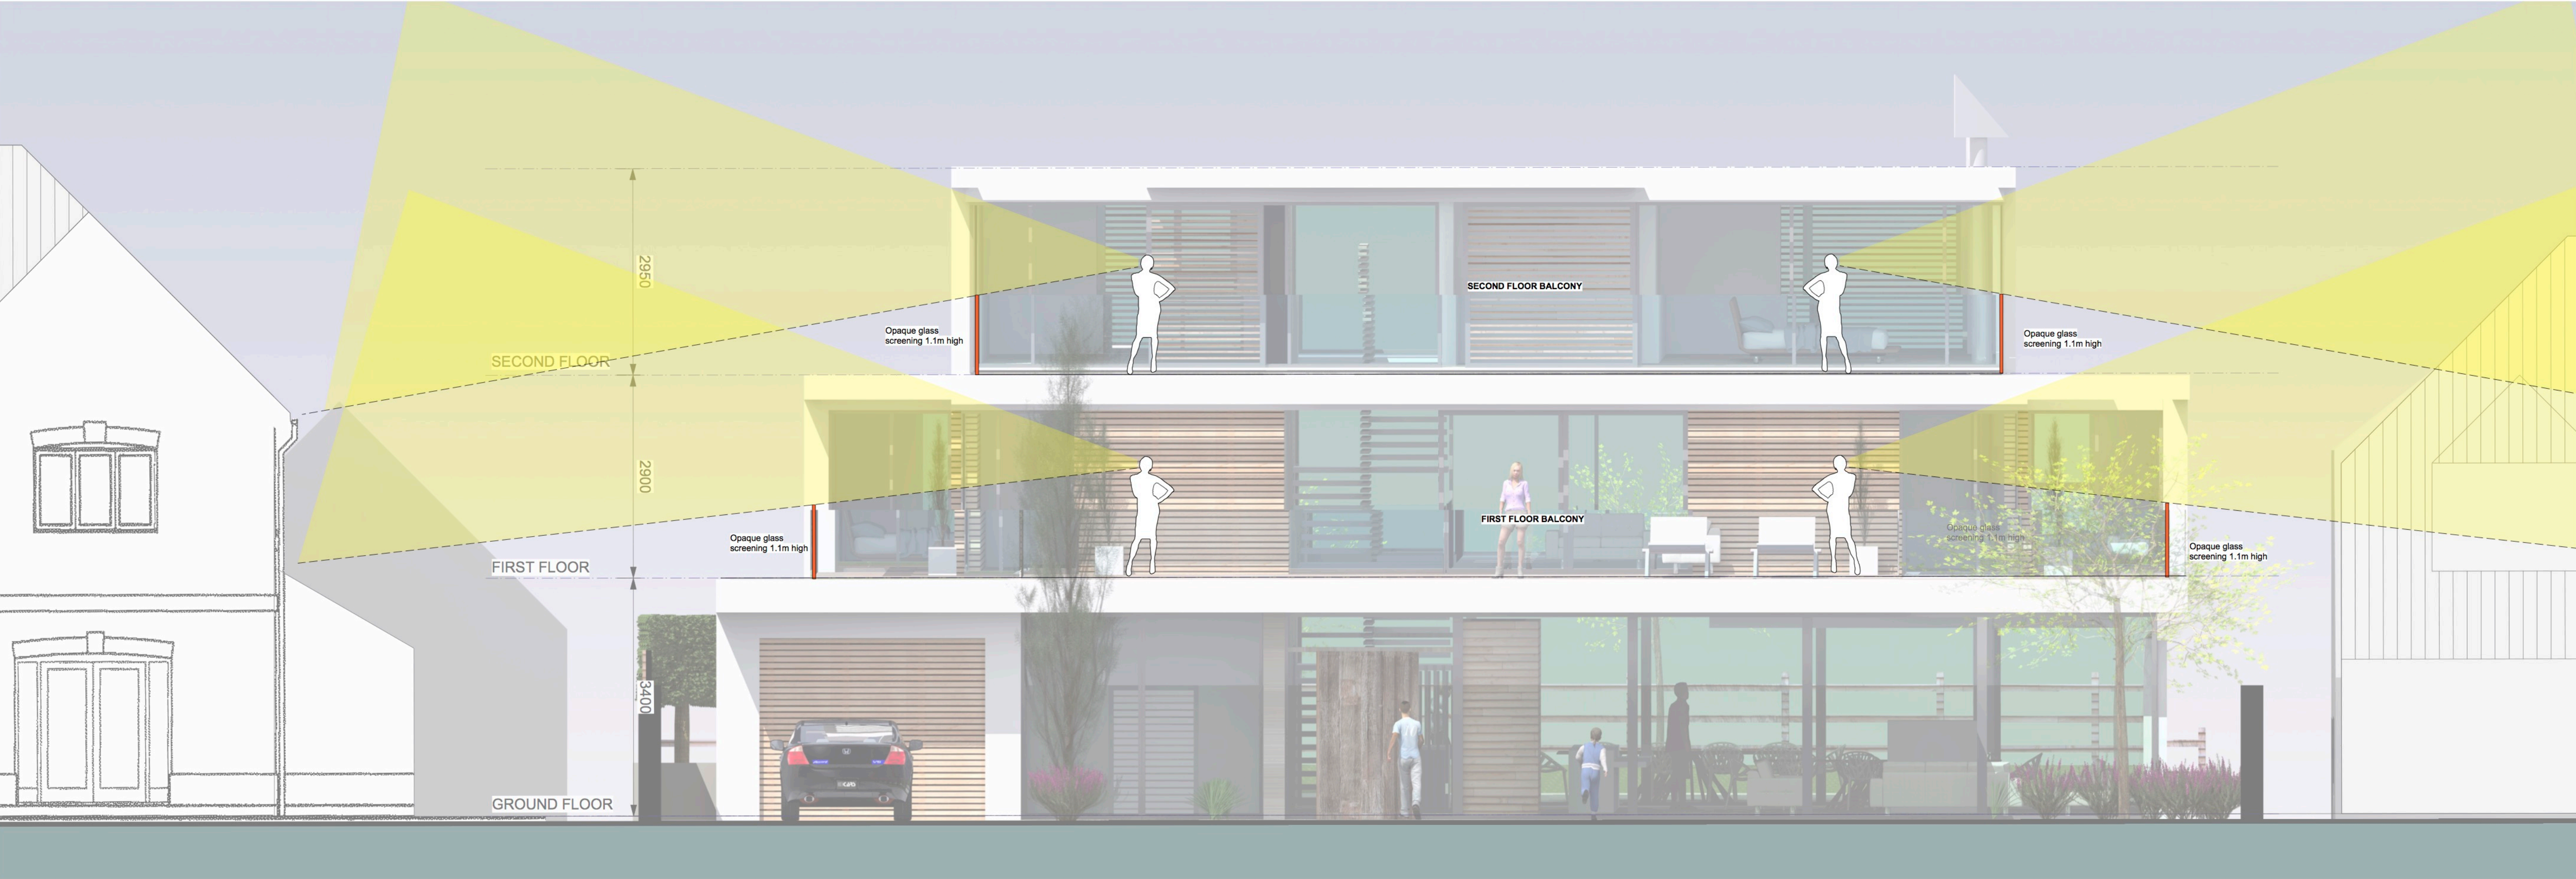

PROPOSED SOUTH ELEVATION

PLANNING

REV.	DATE	DESCRIPTION
PROJECT		
14 COASTAL ROAD EAST PRESTON BN16 1SJ		
DRAWING		
PROPOSED EAST & SOUTH ELEVATIONS		
CLIENT		
MRS & MR CLARKE		
SCALE	DRAWN	
1:50 @ A1 / 1:100 @A3		
DATE	CHECK	
FEBRUARY 2020		
DRAWING No.	REVISION	
1714- PL1-09	D	
© copyright retained		