

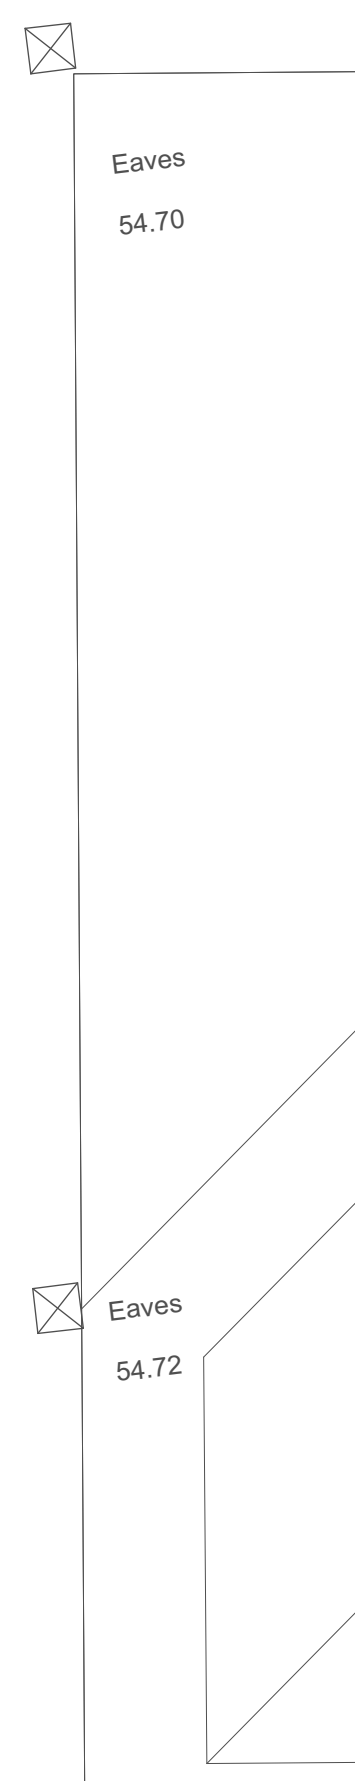


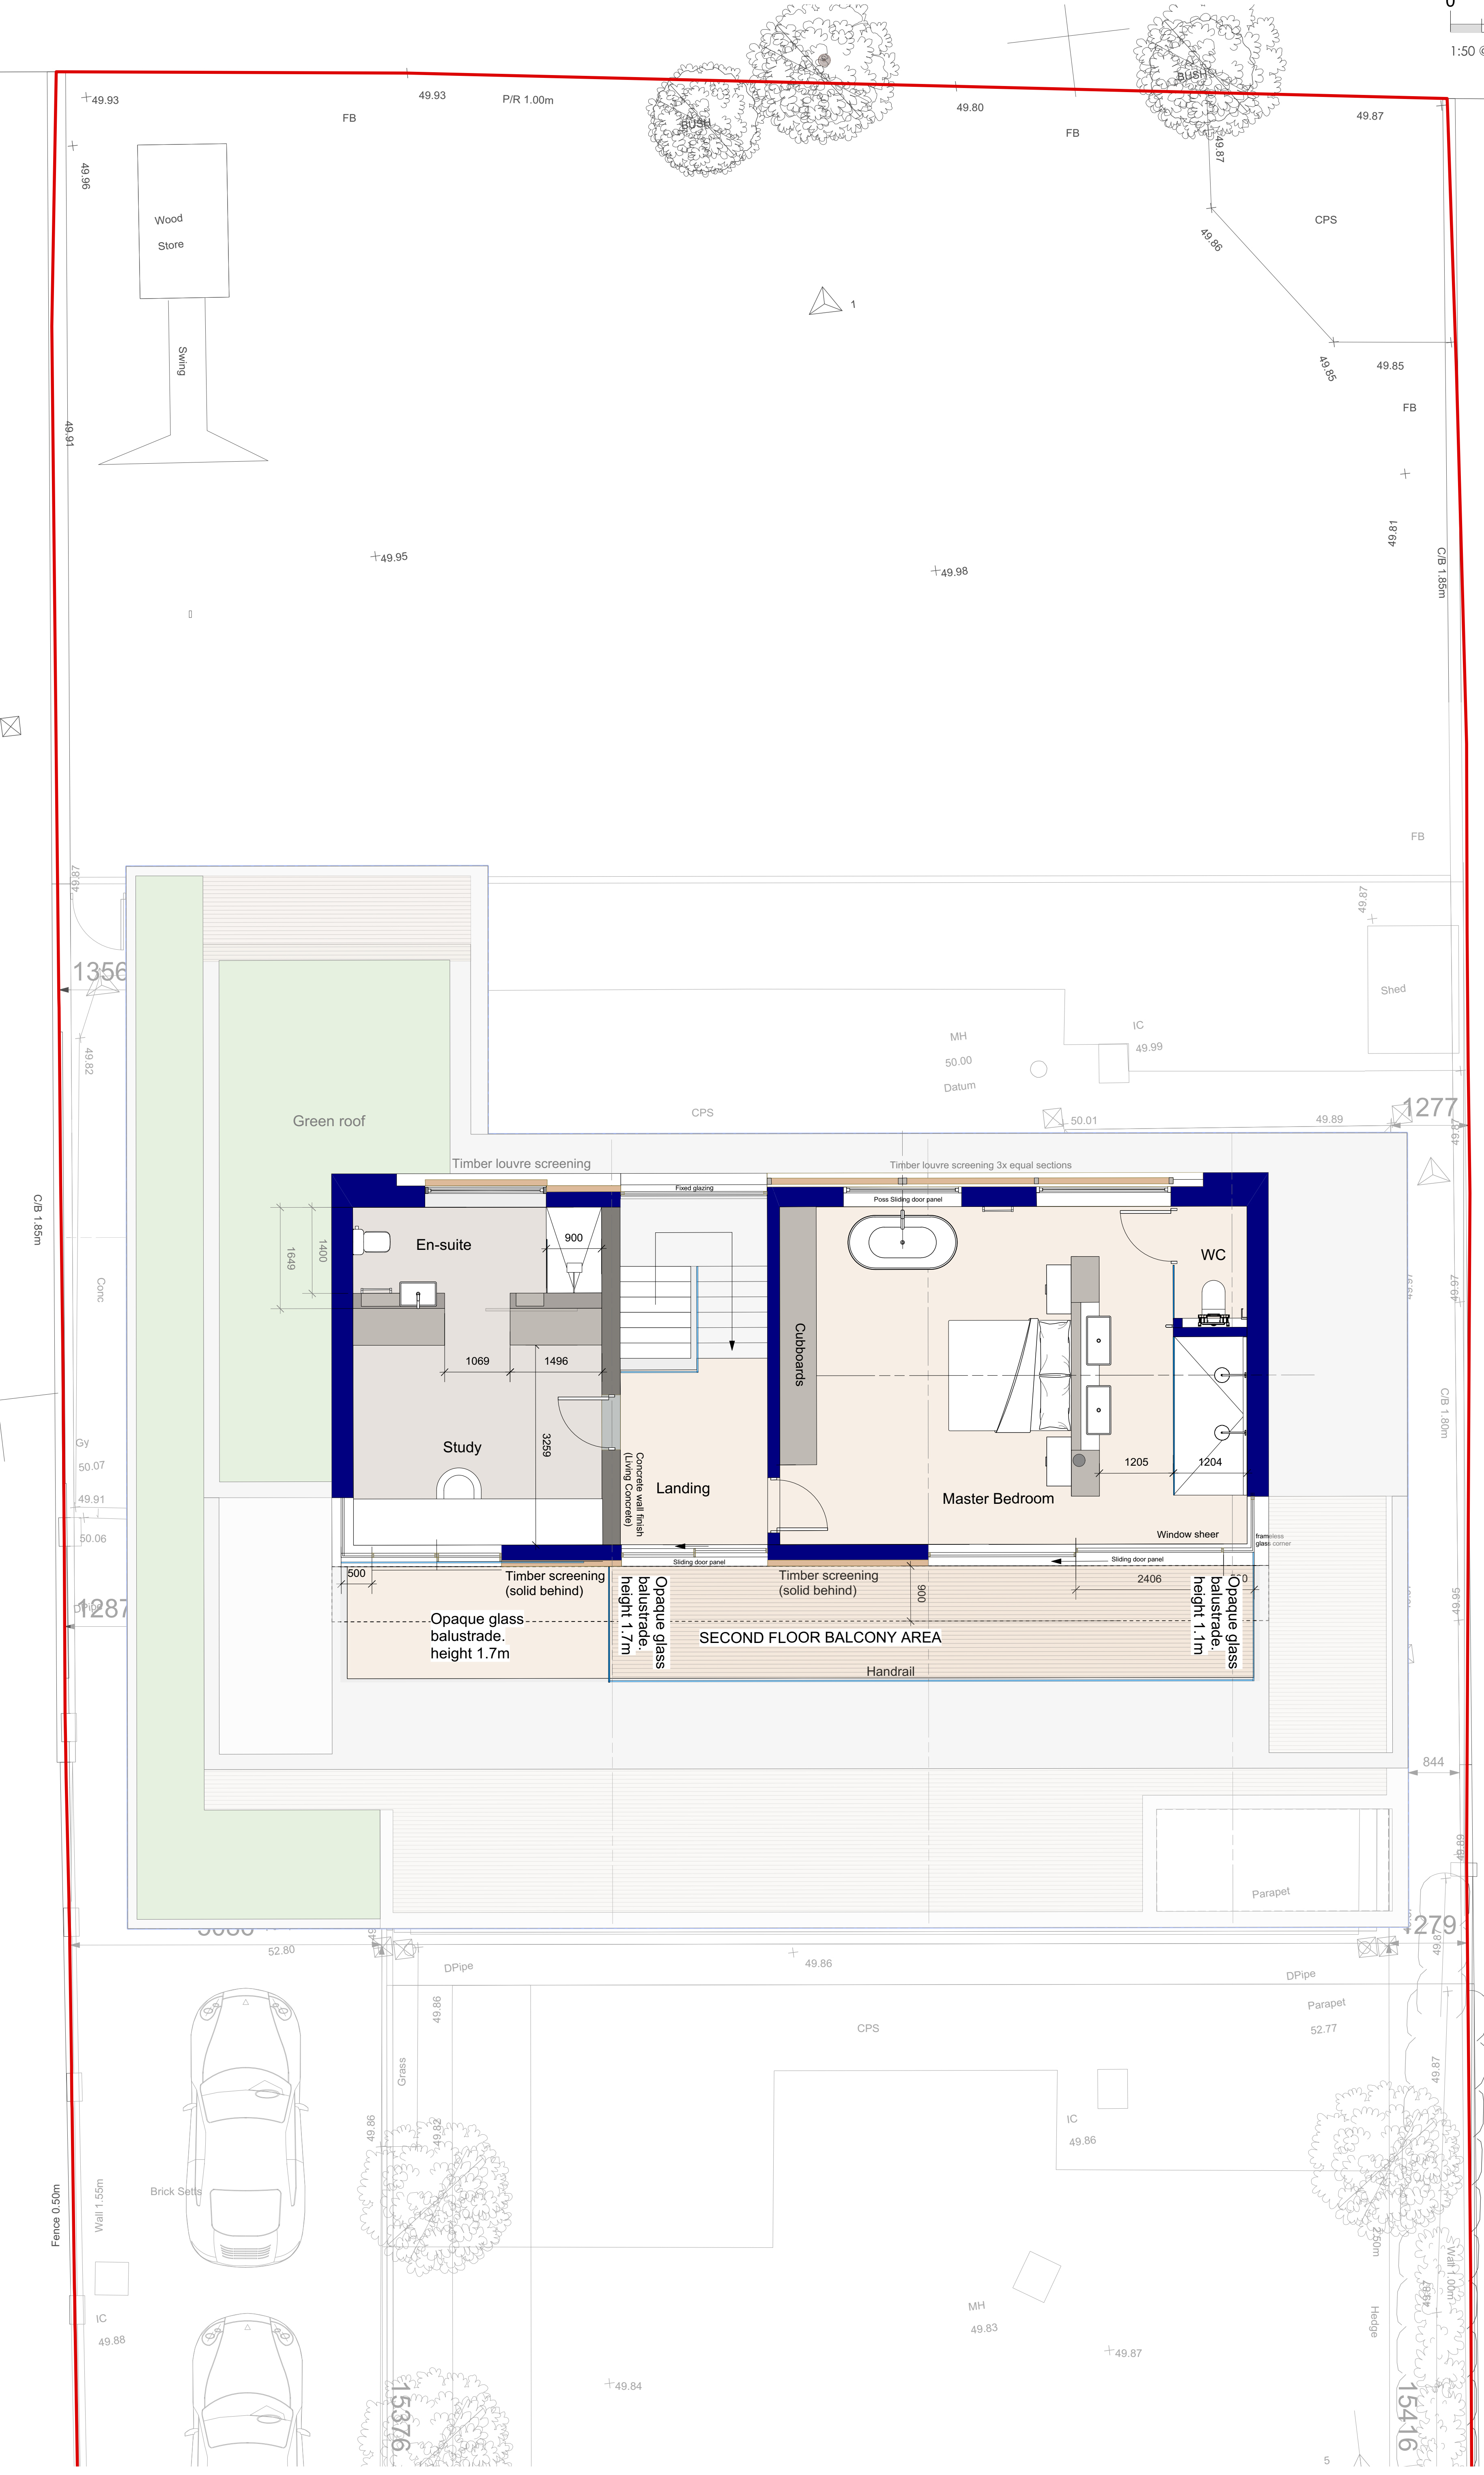

PLANNING		
REV.	DATE	DESCRIPTION
PROJECT		
14 COASTAL ROAD EAST PRESTON BN16 1SJ		
DRAWING		
PROPOSED SECOND FLOOR PLAN		
CLIENT		
MRS & MR CLARKE		
SCALE		DRAWN
1:50 @ A1 / 1:100 @A3		
DATE		CHECK
MARCH 2020		
DRAWING No.		REVISION
1714- PL1-07		J
© copyright retained		

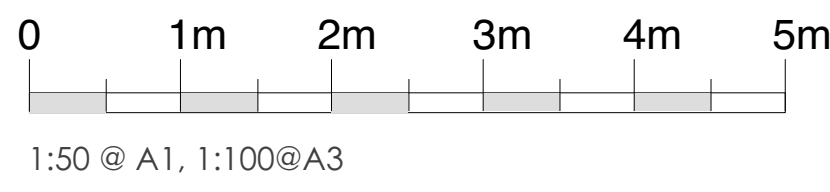

Architecture & Building Consultants

WAMM Consulting Limited
Bury House, 1-3 Bury Street, Guildford, Surrey, GU2 4AW
www.wammconsulting.com
+44 (0)1483 825700

PROPOSED SECOND FLOOR PLAN