


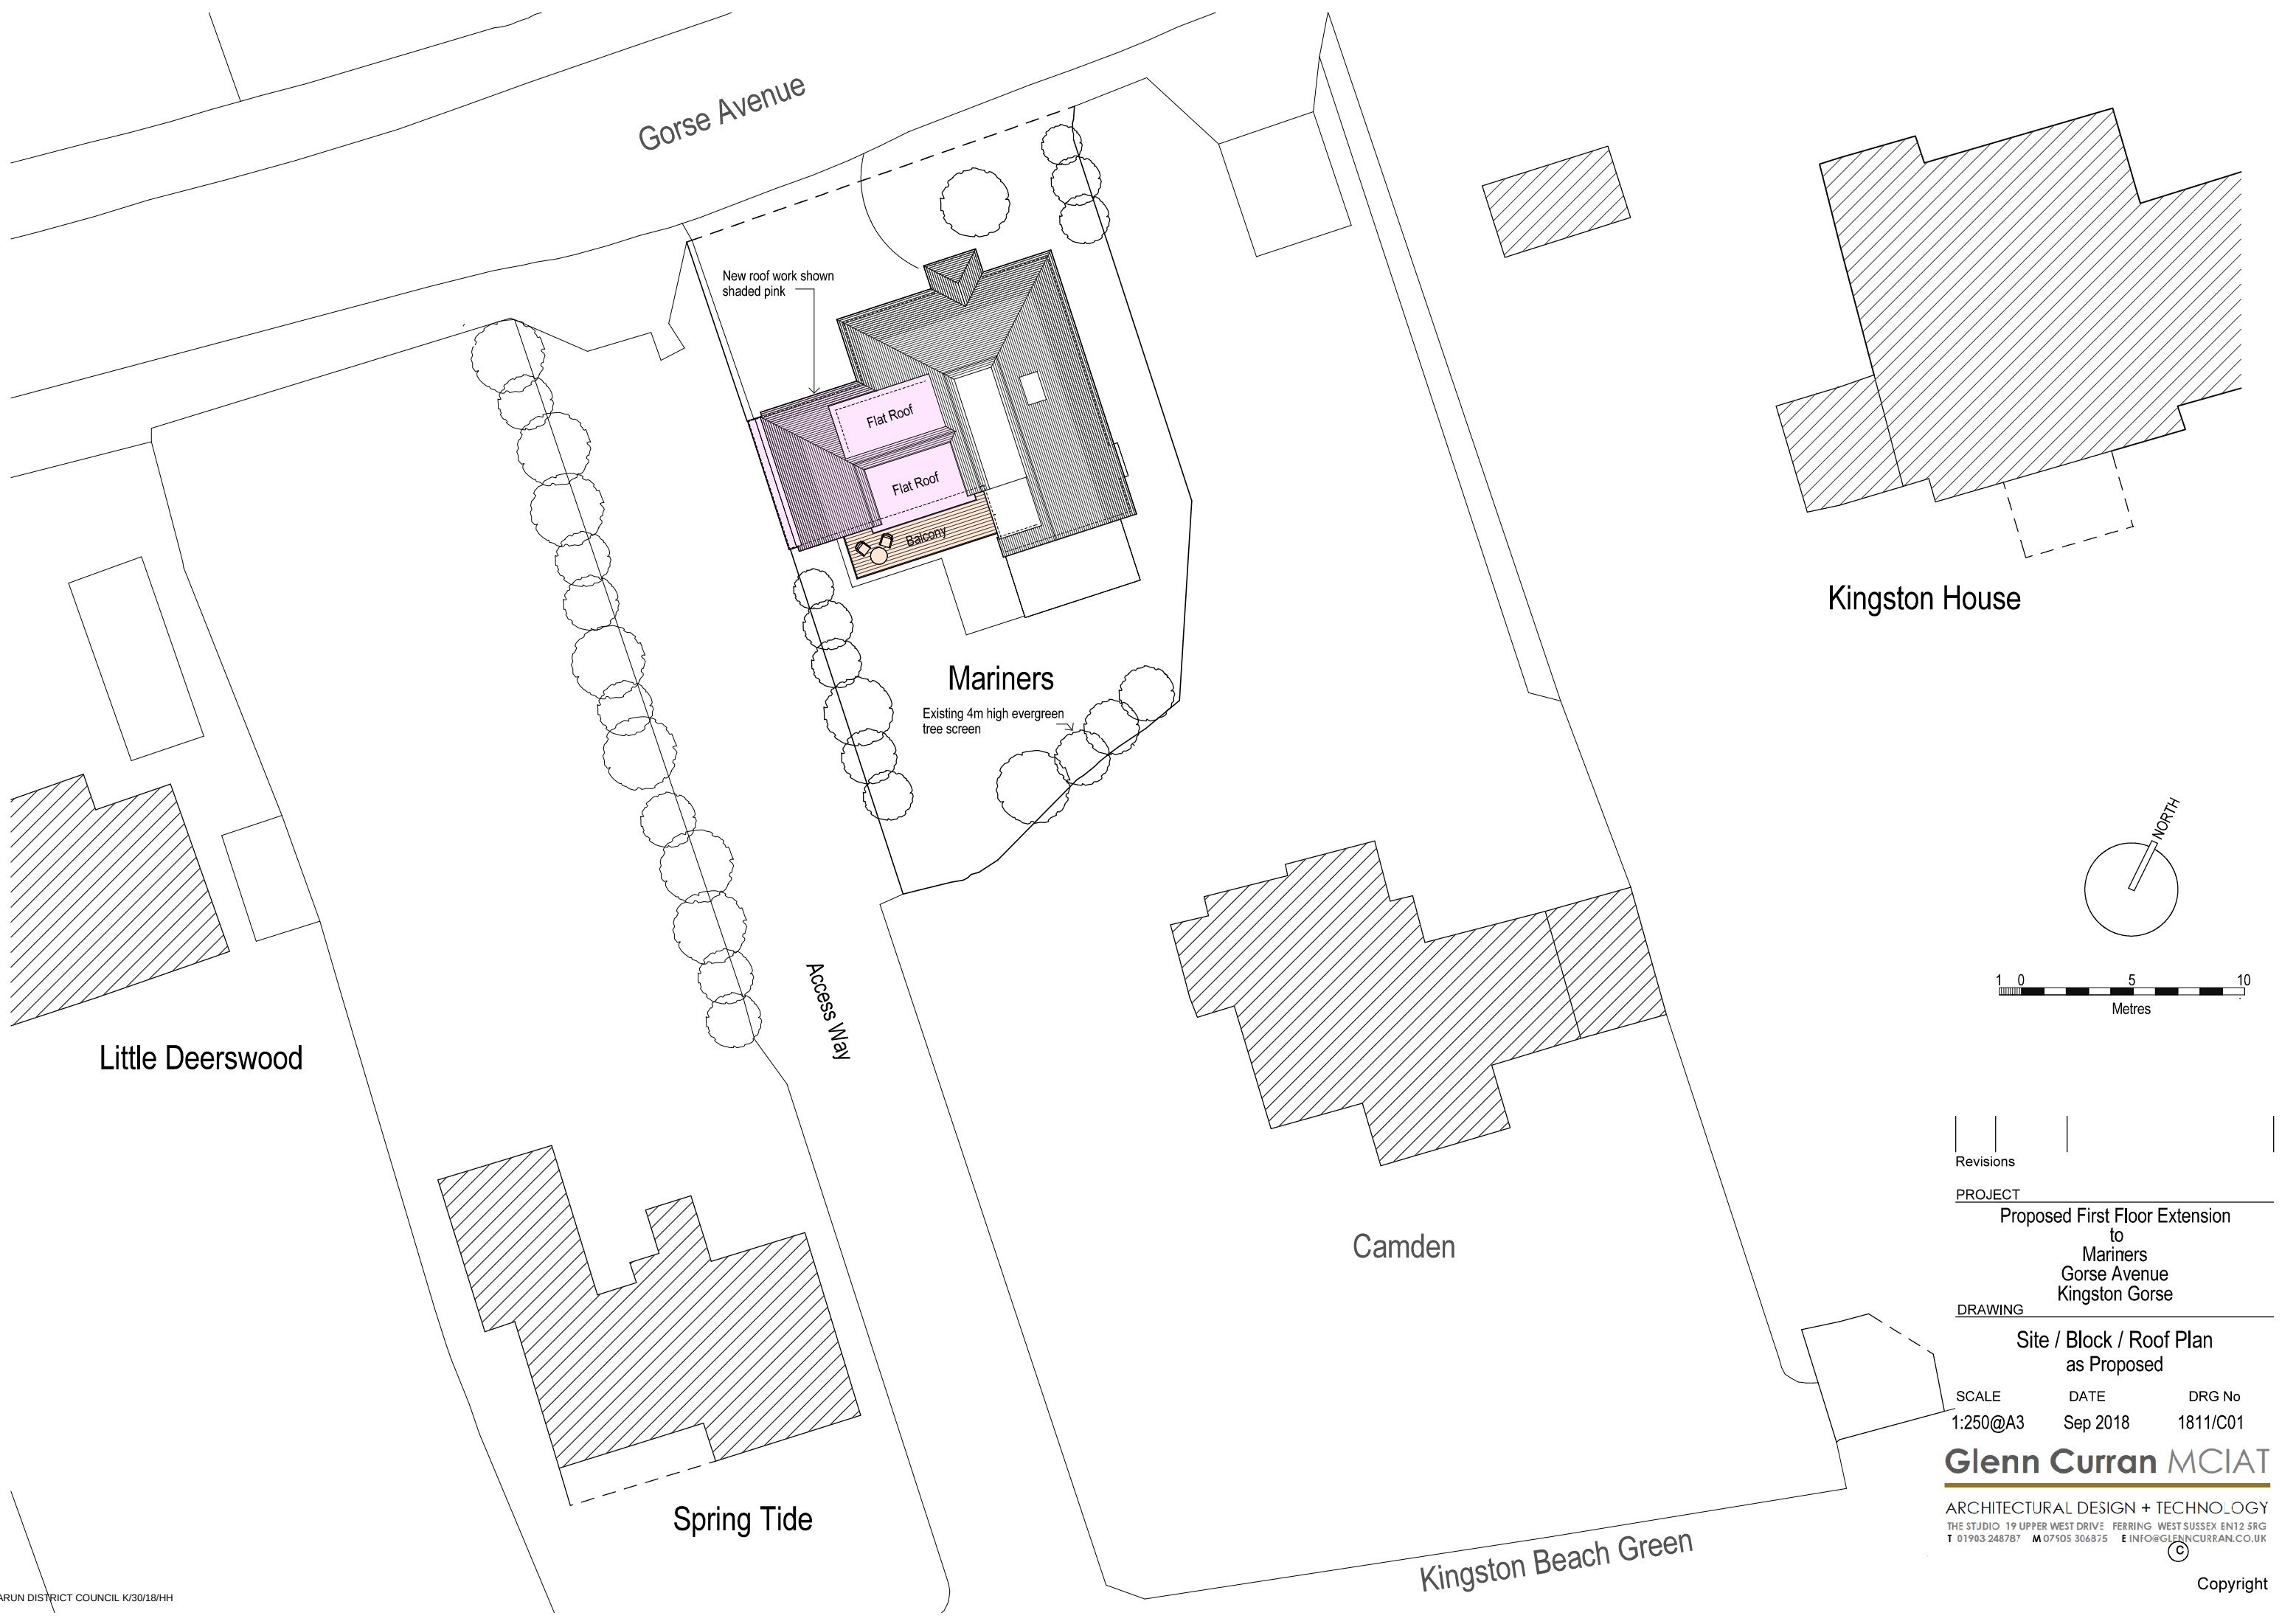

Revisions

PROJECT
Proposed First Floor Extension
to
Mariners
Gorse Avenue
Kingston Gorse

DRAWING
Site / Block / Roof Plan
as Proposed

SCALE 1:250@A3	DATE Sep 2018	DRG No 1811/C01
-------------------	------------------	--------------------

Glenn Curran MCIAT

ARCHITECTURAL DESIGN + TECHNOLOGY
THE STUDIO 19 UPPER WEST DRIVE FERRING WEST SUSSEX EN12 5RG
T 01903 248787 M 07505 306875 E INFO@GLENNCURRAN.CO.UK



Copyright